

Eaugate Road side

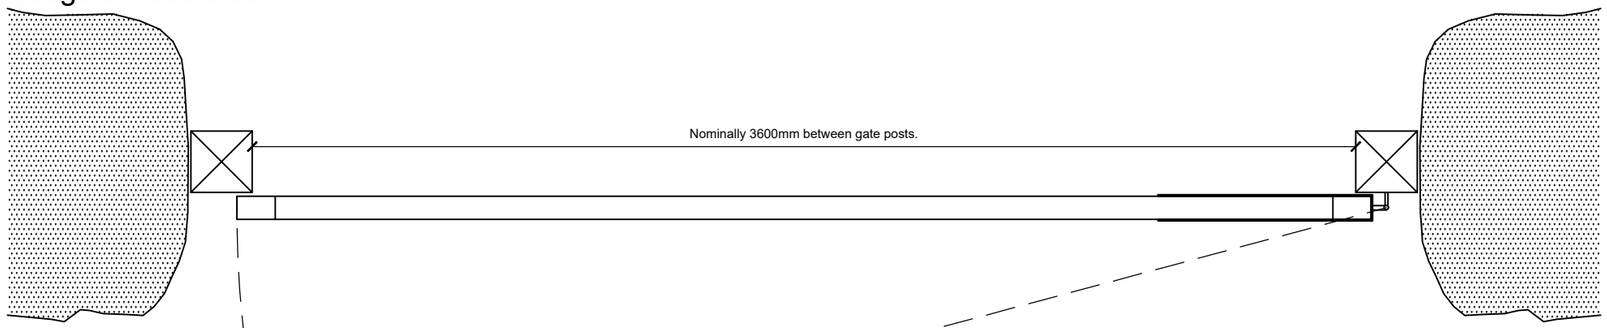

Paddock side

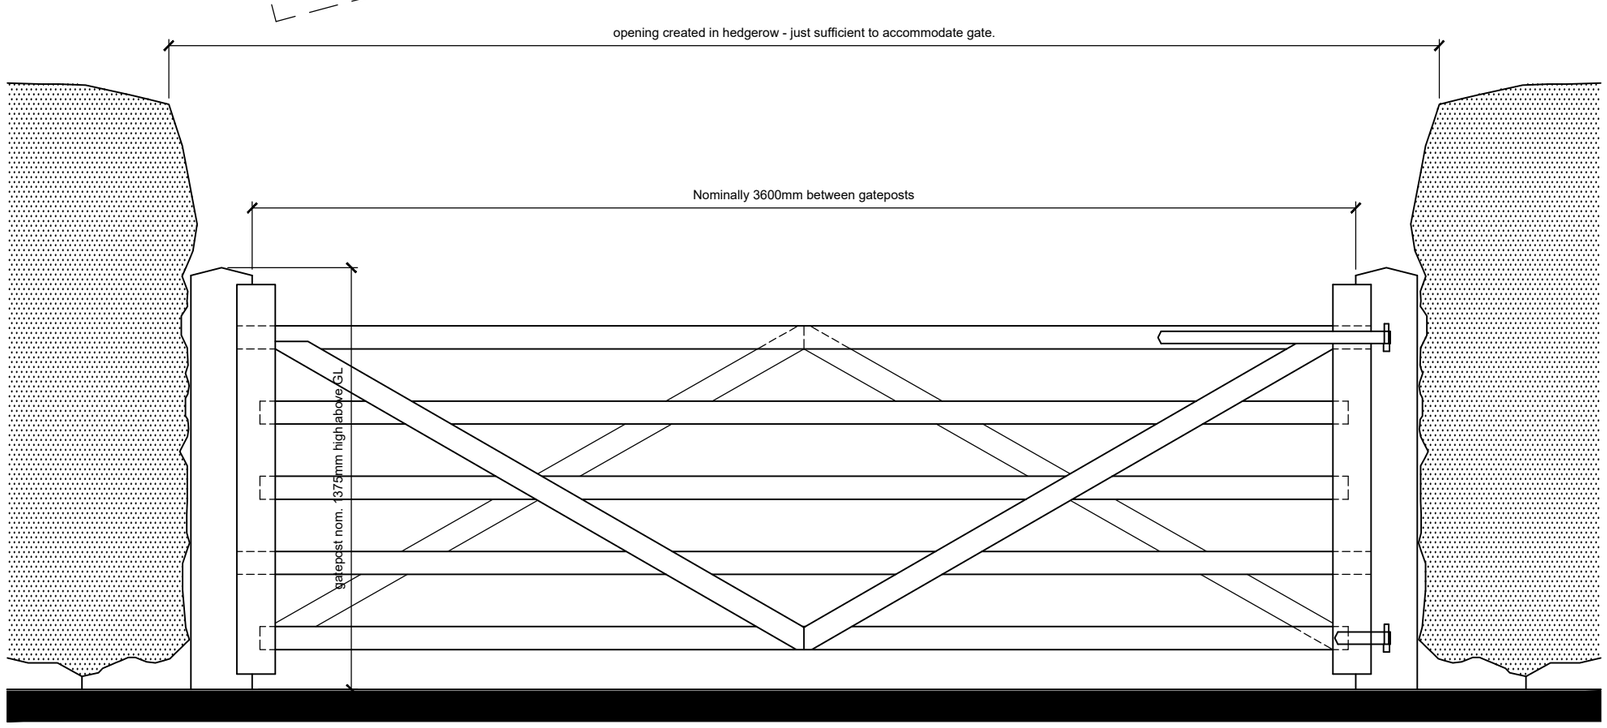

Gate plan and elevation (typical)

Scale 1:20 @ A3

SCALE 1 : 20
SCALE 1 : 1



Client:

Mr William Ravell

Project:

Proposed new access to paddock Snake Hall, Eaugate Road, Moulton Chapel, PE12 0SZ

Date: Sept. 2022

Scale: As shown @ A3

Drawn by: AJO

Checked by: AP

Drawing Number:

A1629-03

Rev:

P1

DO NOT SCALE THIS DRAWING. THE CONTRACTOR IS DEEMED TO HAVE CHECKED ALL DIMENSIONS ON SITE AND REPORT ANY DISCREPANCIES TO OGLESBY & LIMB LTD.
THE CONTENTS OF THIS DRAWING ARE COVERED BY COPYRIGHT AND REMAIN THE PROPERTY OF OGLESBY & LIMB LTD. WRITTEN APPROVAL MUST BE OBTAINED FROM OGLESBY & LIMB LTD PRIOR TO DUPLICATION OR REPRODUCTION OF THIS DRAWING OR ITS CONTENTS.
ANY DIMENSIONS NOT SHOWN ARE TO BE CHECKED AND AGREED WITH OGLESBY & LIMB LTD.

Drawing Title:

Gate details (typical)

PLANNING APPLICATION ISSUE

Oglesby & Limb Ltd
Chartered Architect
Suite 1, Market Chambers
12 Market Place, Spalding, Lincs
PE11 1SL
Tel: 01775 761196
e-mail: design@o-l-ltd.co.uk