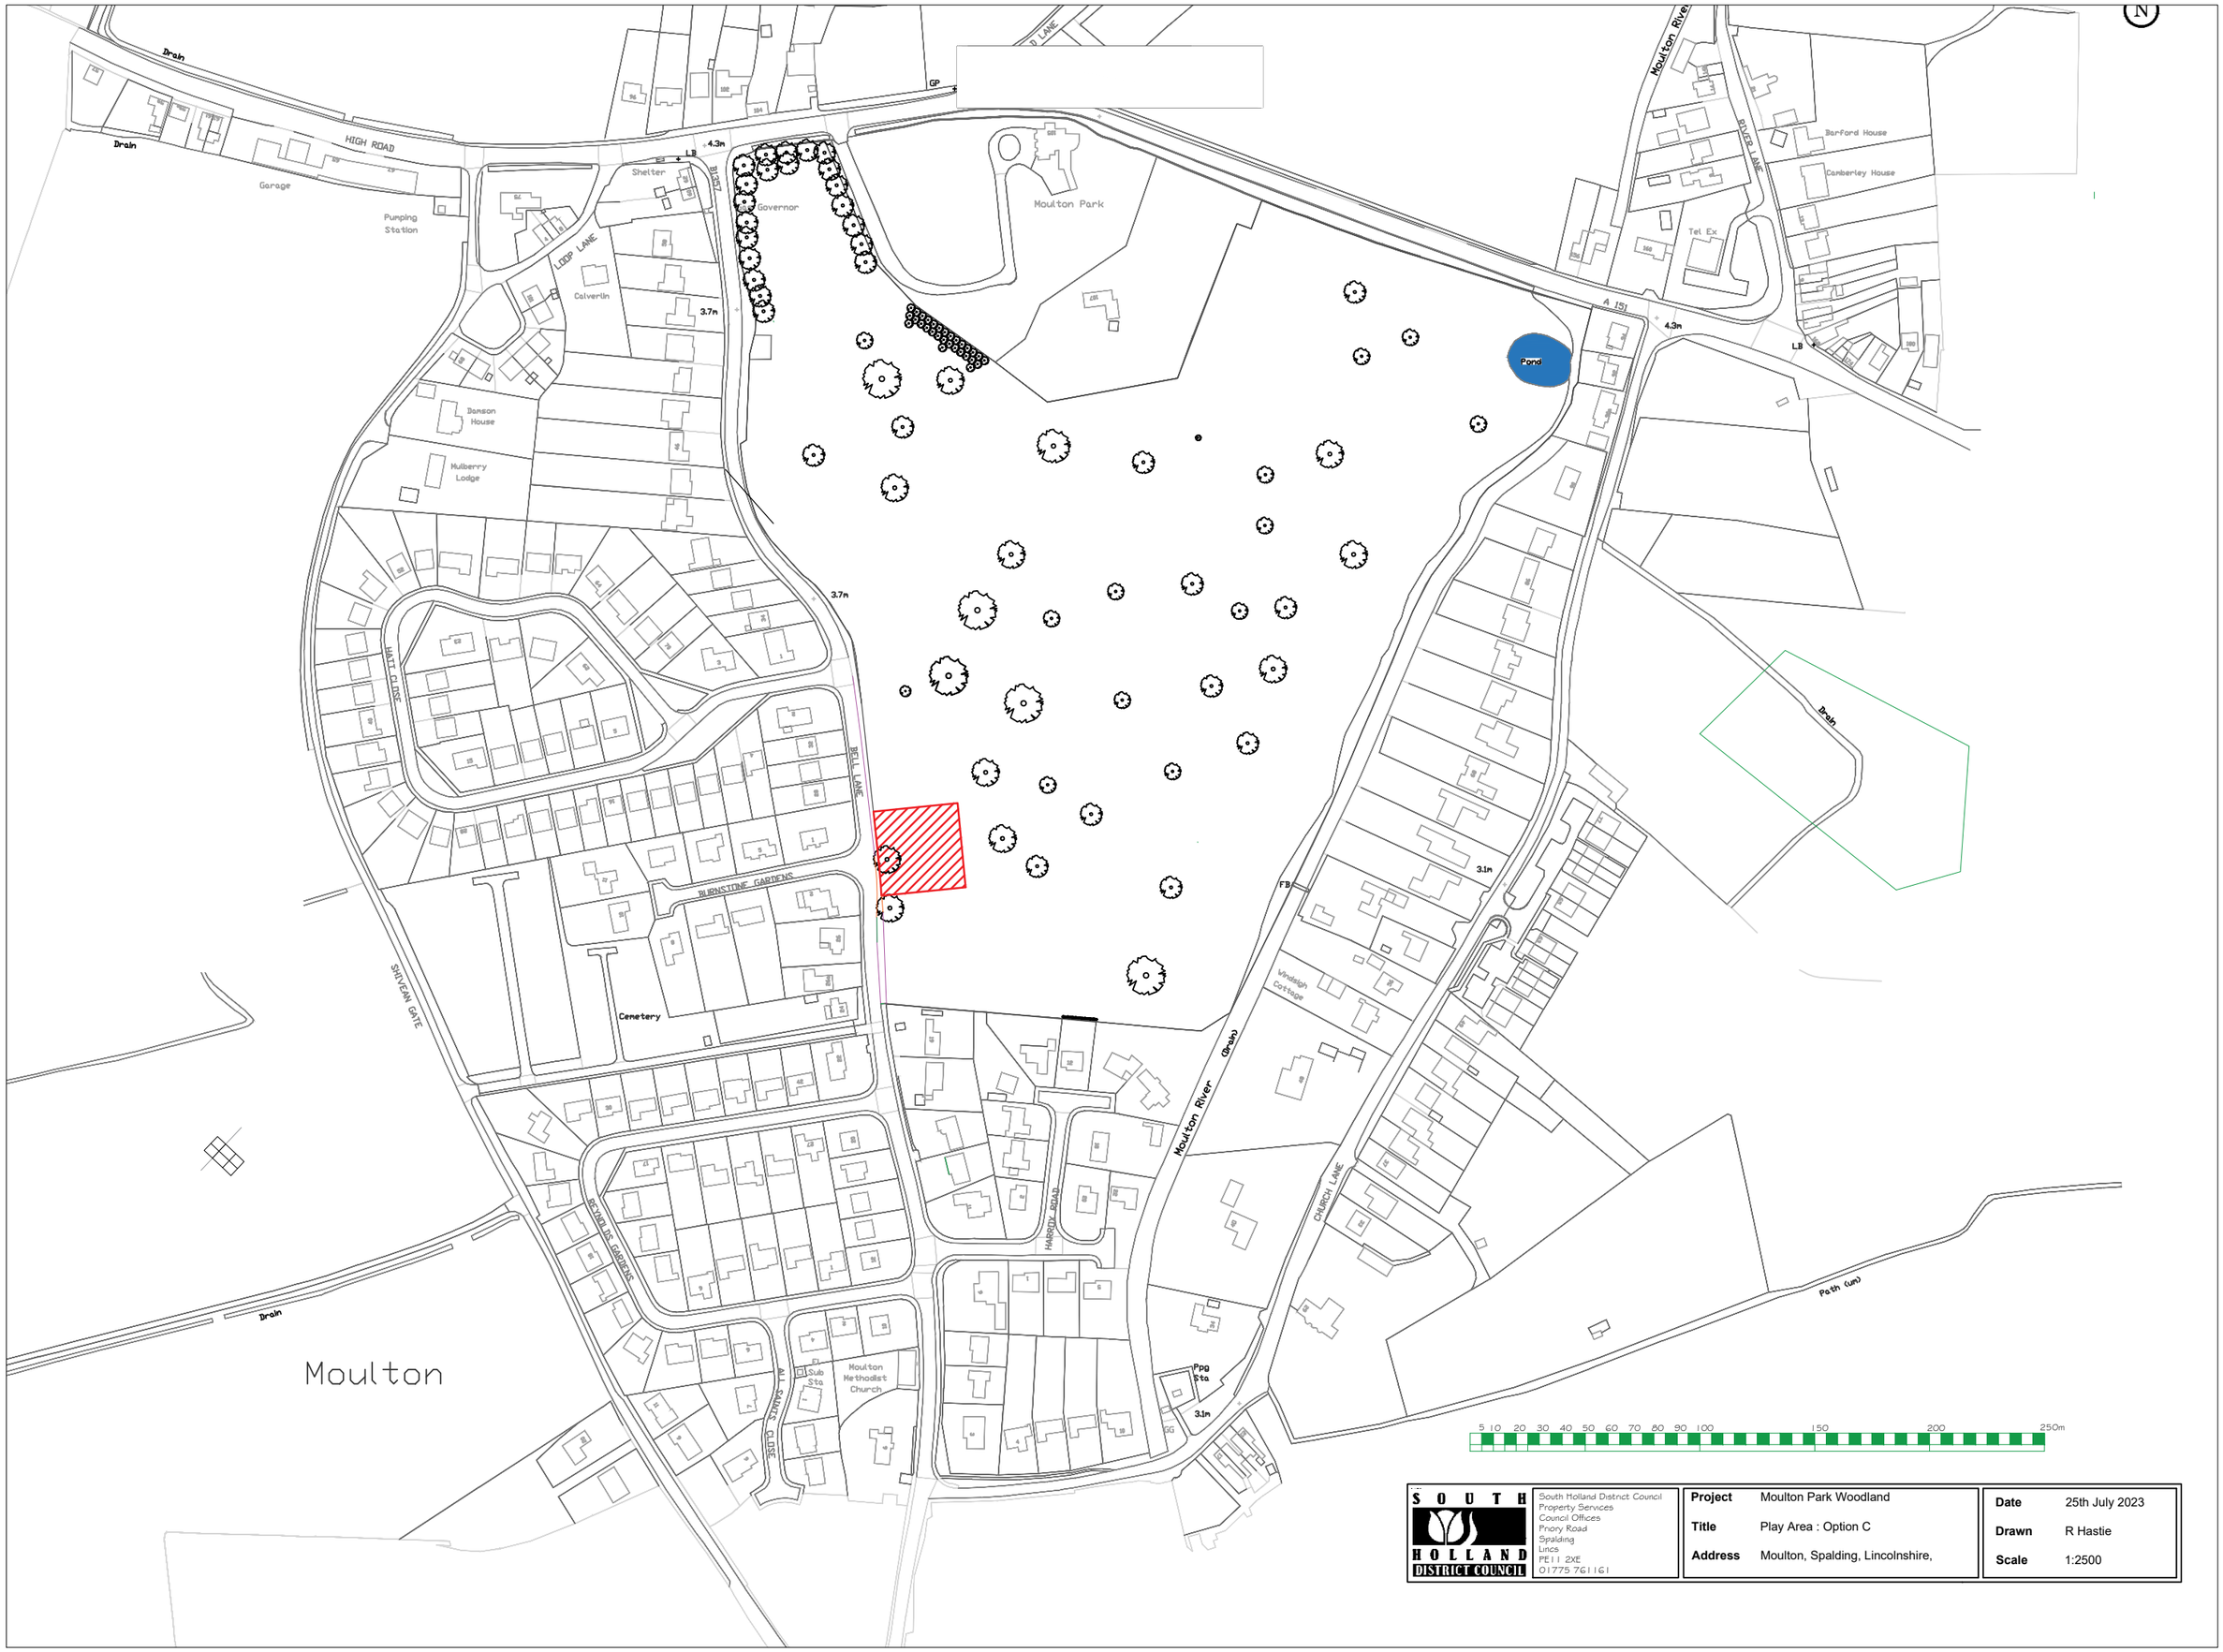


SOUTH HOLLAND DISTRICT COUNCIL

South Holland District Council
Property Services
Council Offices
Priory Road
Spalding
Lincs
PE11 2XE
01775 761161

Project	Moulton Park Woodland
Title	Play Area : Option C
Address	Moulton, Spalding, Lincolnshire,

Date	25th July 2023
Drawn	R Hastie
Scale	1:2500