


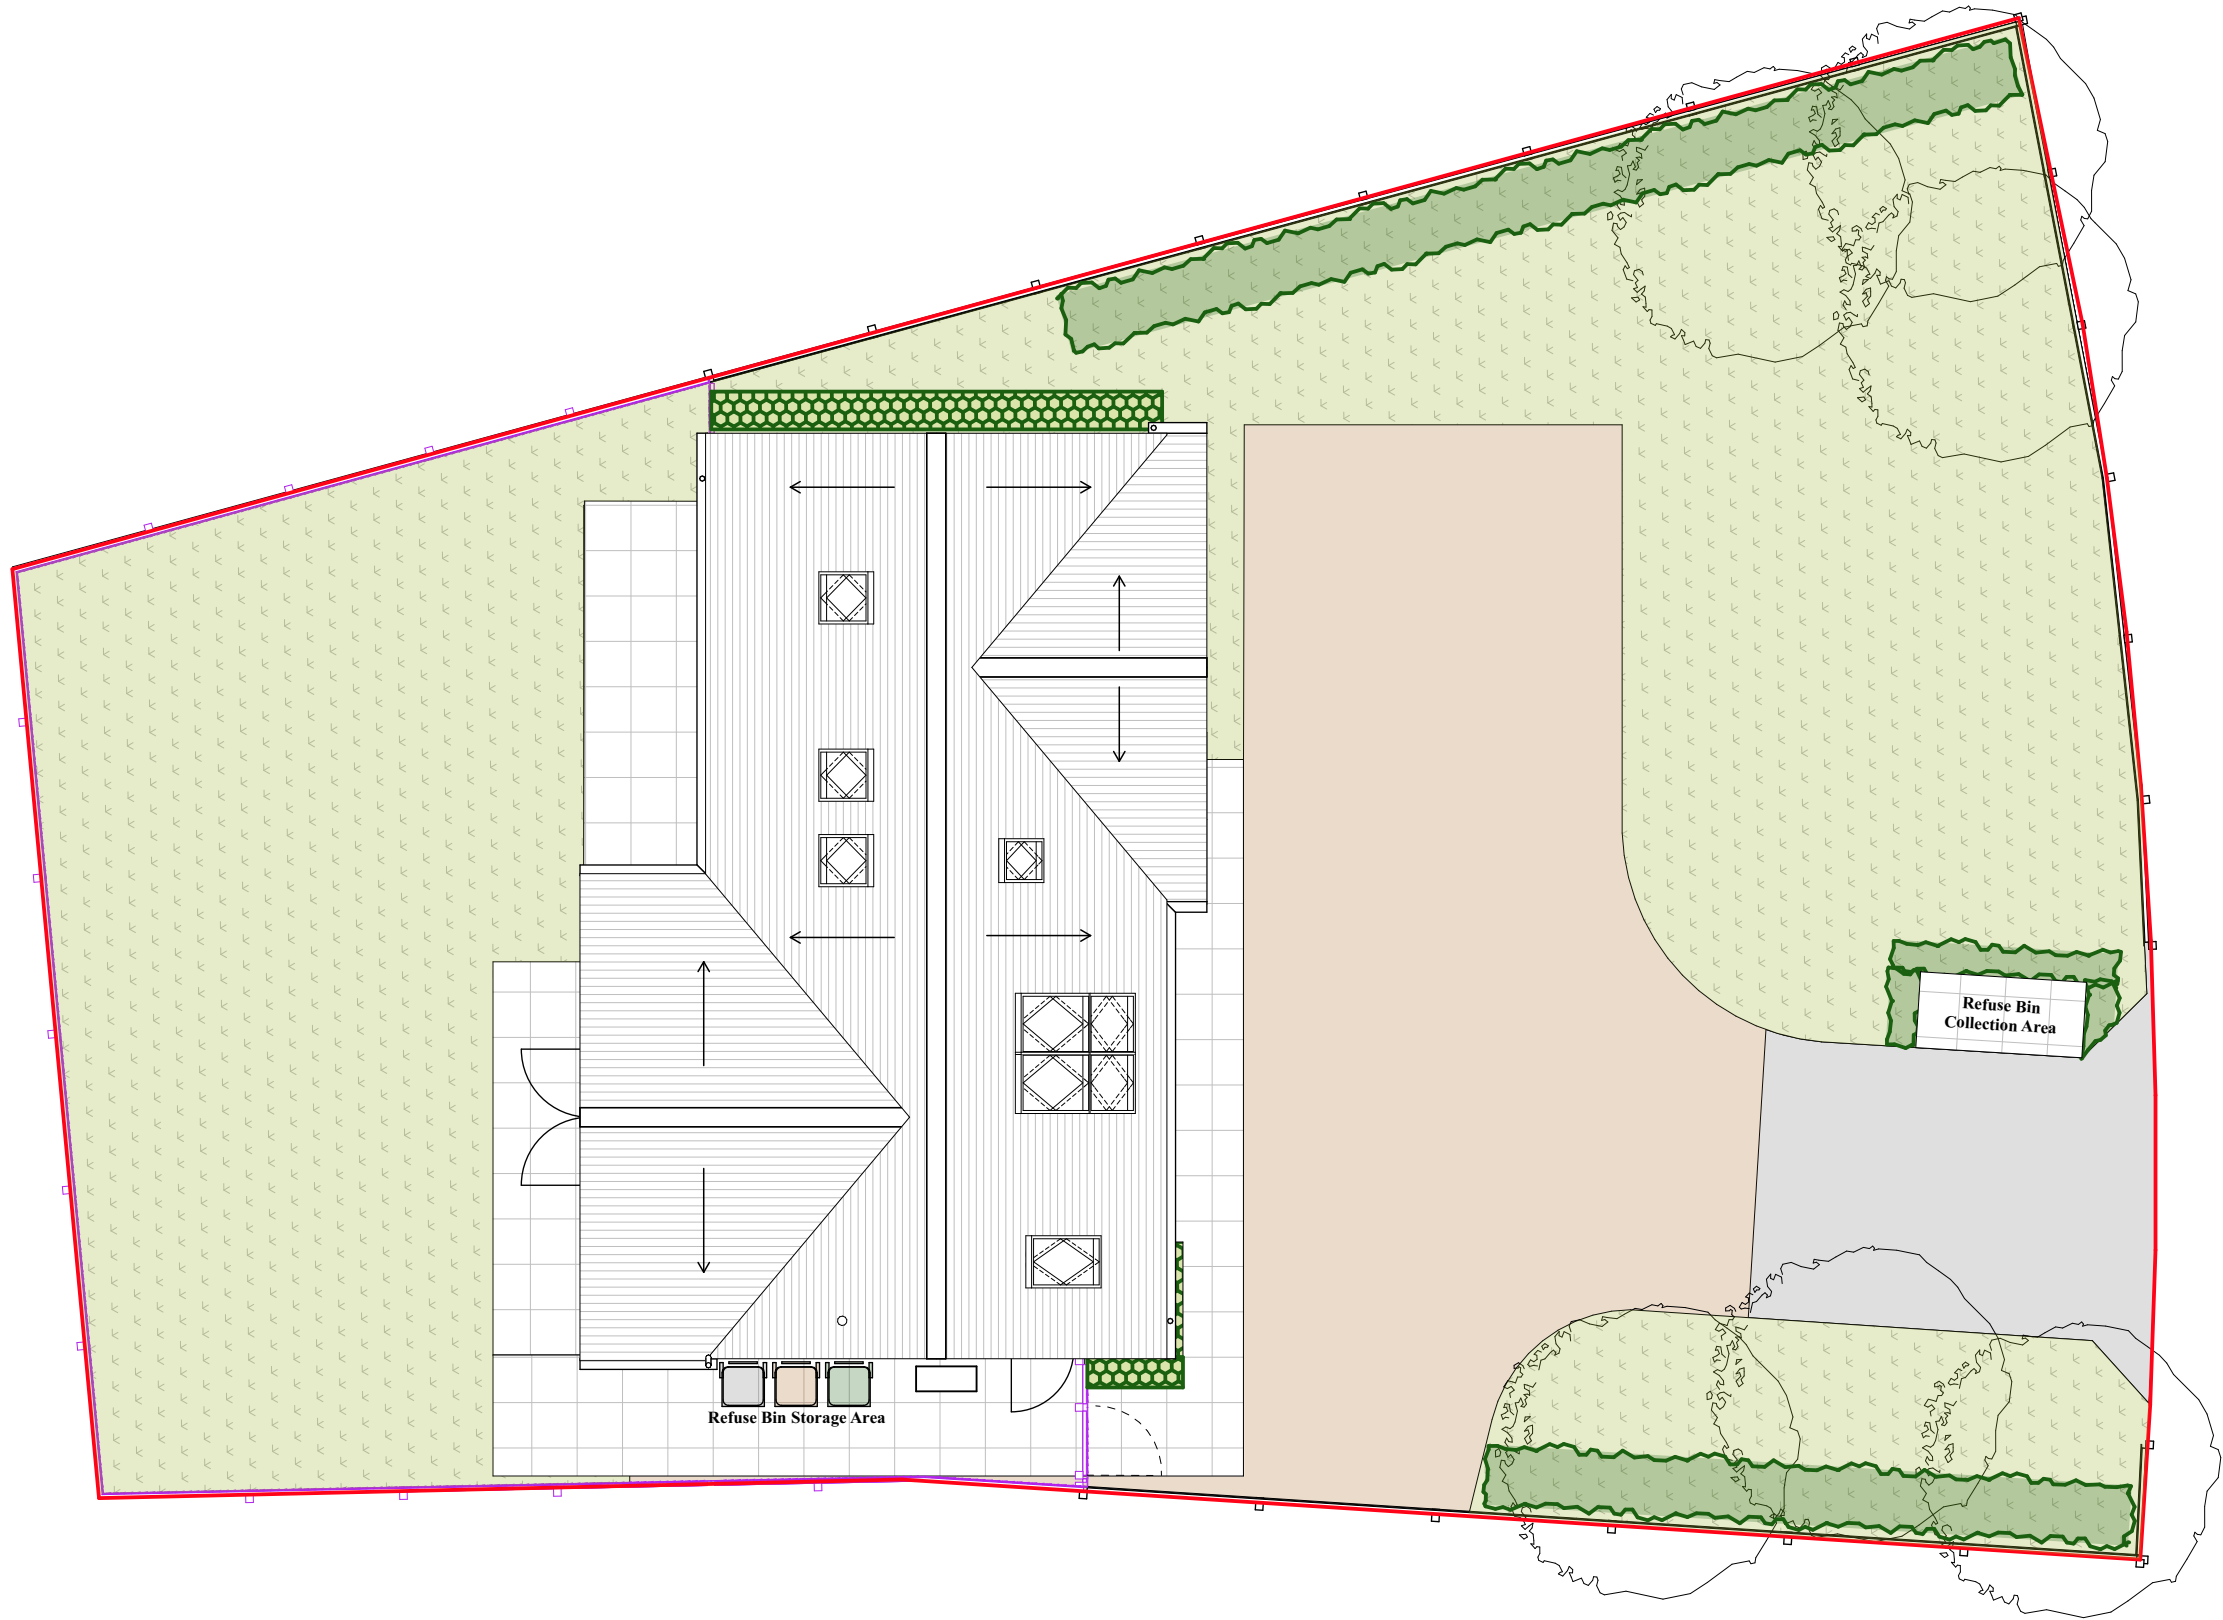

1:100

Refuse Plan

Status Preliminary	Title Condtion 7 - Refuse Plan	Rev Date Drawn by Change description PL1 04/07/2025 KC Planning Condition Information	
Client Name Andy Hubbard	Scale 1:100@A3 Date 09/09/2025		
Project Address 2 Pipwell Gate Moulton Seas End Spalding PE12 6LU	Drawing Number 24257-1011 Revision PL1		General Notes Work to figure dimensions only. All dimensions are shown in 'mm' unless otherwise stated.The contractor, sub-contractors and suppliers must verify all dimensions on site prior to the commencement of any work This drawing is the property of Cameron Bosque Brookes Architects Limited and copyright is reserved by them. This drawing is issued on the basis that it is not copied, used or disclosed by or to any unauthorised person without the prior written consent of Cameron Bosque Brookes Architects Limited. This drawing is to be read in conjunction with all relevant engineers and specialist sub-contractors drawings and specifications. Contractors should carry out their own independent site surveys to confirm dimensions. Any discrepancies are to be brought to the designers attention.