


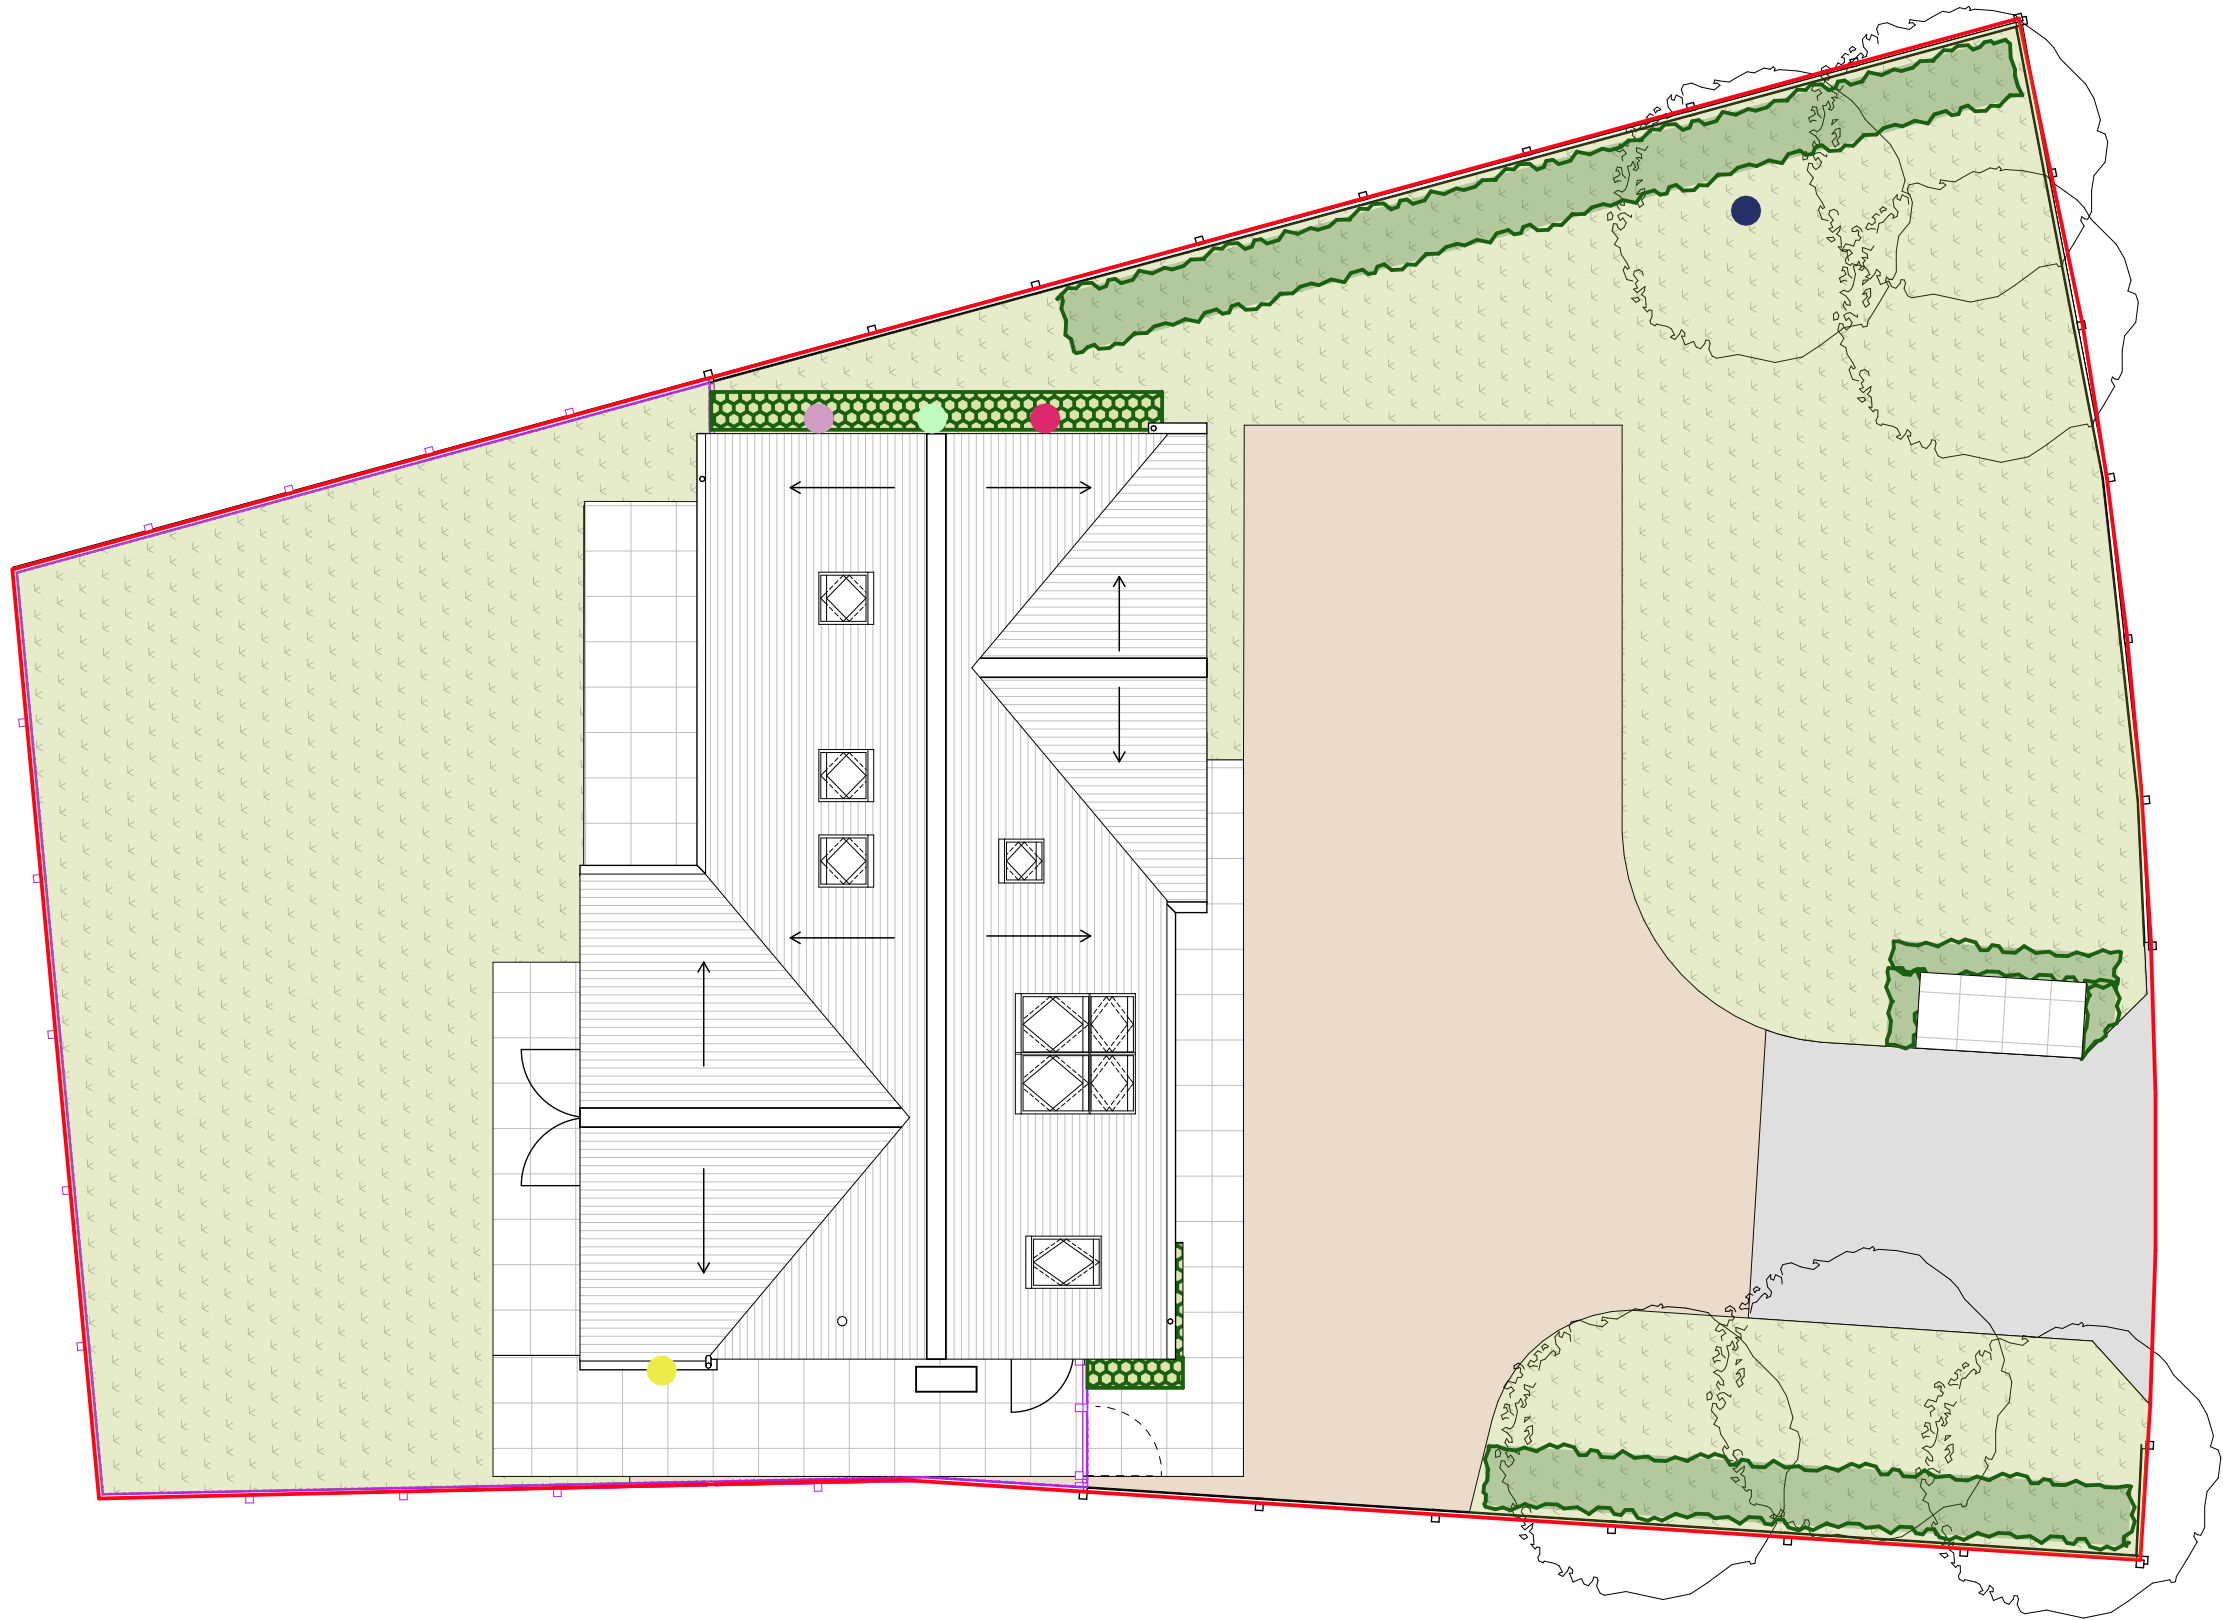

- KEY**
- Site Boundary**
- BEE BRICKS**
1No. Bee Bricks. Bee Bricks to be located within the brickwork. Bee Bricks to match brickwork. 1No. Bee Bricks in each location. The bricks should be positioned in a warm sunny spot, be south facing, with no vegetation in front of the brick. Ideally the bricks should be placed at least 1 metre from the ground. Provision for 1No. bee bricks has been made within the new dwellings.
- GENERAL BIRD BOX**
Open Bird Nest Box on Trees (1No. Proposed) Vivara Pro Barcelona Woodstone Open Nest Box. Installed 1.5m above Ground Level
Size: L:175mm x W:240mm x H:190mm Box is suitable for wrens, robins, spotted flycatchers, pied and reynoldsia, song thrushes and blackbird.
- SPARROW BIRD BOX**
RSPB Sparrow Terrace nest box.
<https://shopping.rspb.org.uk/>
1No. sparrow box per unit (1No. total) Sparrow boxes to be sited on external wall of buildings, right up under the eaves. Boxes are to be sheltered from prevailing wind, rain and strong sunlight.
- SWIFT BIRD BOX**
RSPB Swift nest box.
<https://shopping.rspb.org.uk/>
1No. swift box per unit (1No. total) Swift boxes to be sited on external wall of buildings, right up under the eaves. Boxes are to be sheltered from prevailing wind, rain and strong sunlight.
- BAT BOX**
1No. bat boxes to be located on the dwelling. Mesh fronted Bat box Code MBFB by BirdbrickHouses.com.
Bat box to be finished stretcher bond with brick slips to match houses. Bat boxes to be sited on external wall of building at a minimum of 4m from ground. Boxes are to be sheltered from prevailing wind, rain and strong sunlight. Facing either south, south-east or south-west

1:100

Planning Condition 9 - Ecological Plan

CBBACameron Bosque Brookes Architects Cambridge Huntingdon Stamford 01480 301 554 0208 050 6206 info@cbb-architects.co.uk 	Status Preliminary	Title Condition 9 - Ecological Plan	Rev PL1 Date 04/07/2025 Drawn by KC Change description Planning Condition Information	General Notes Work to figure dimensions only. All dimensions are shown in 'mm' unless otherwise stated. The contractor, sub-contractors and suppliers must verify all dimensions on site prior to the commencement of any work. This drawing is the property of Cameron Bosque Brookes Architects Limited and copyright is reserved by them. This drawing is issued on the basis that it is not copied, used or disclosed by or to any unauthorised person without the prior written consent of Cameron Bosque Brookes Architects Limited. This drawing is to be read in conjunction with all relevant engineers and specialist sub-contractors drawings and specifications. Contractors should carry out their own independent site surveys to confirm dimensions. Any discrepancies are to be brought to the designers attention.	
	Client Name Andy Hubbard	Scale 1:100@A3			
	Project Address 2 Pipwell Gate Moulton Seas End Spalding PE12 6LU	Drawing Number 24257-1013			
		Date 09/09/2025			
		Revision PL1			