
# FRONT ELEVATION (SOUTH FACING)

DETERMINED PLAN

0963/03

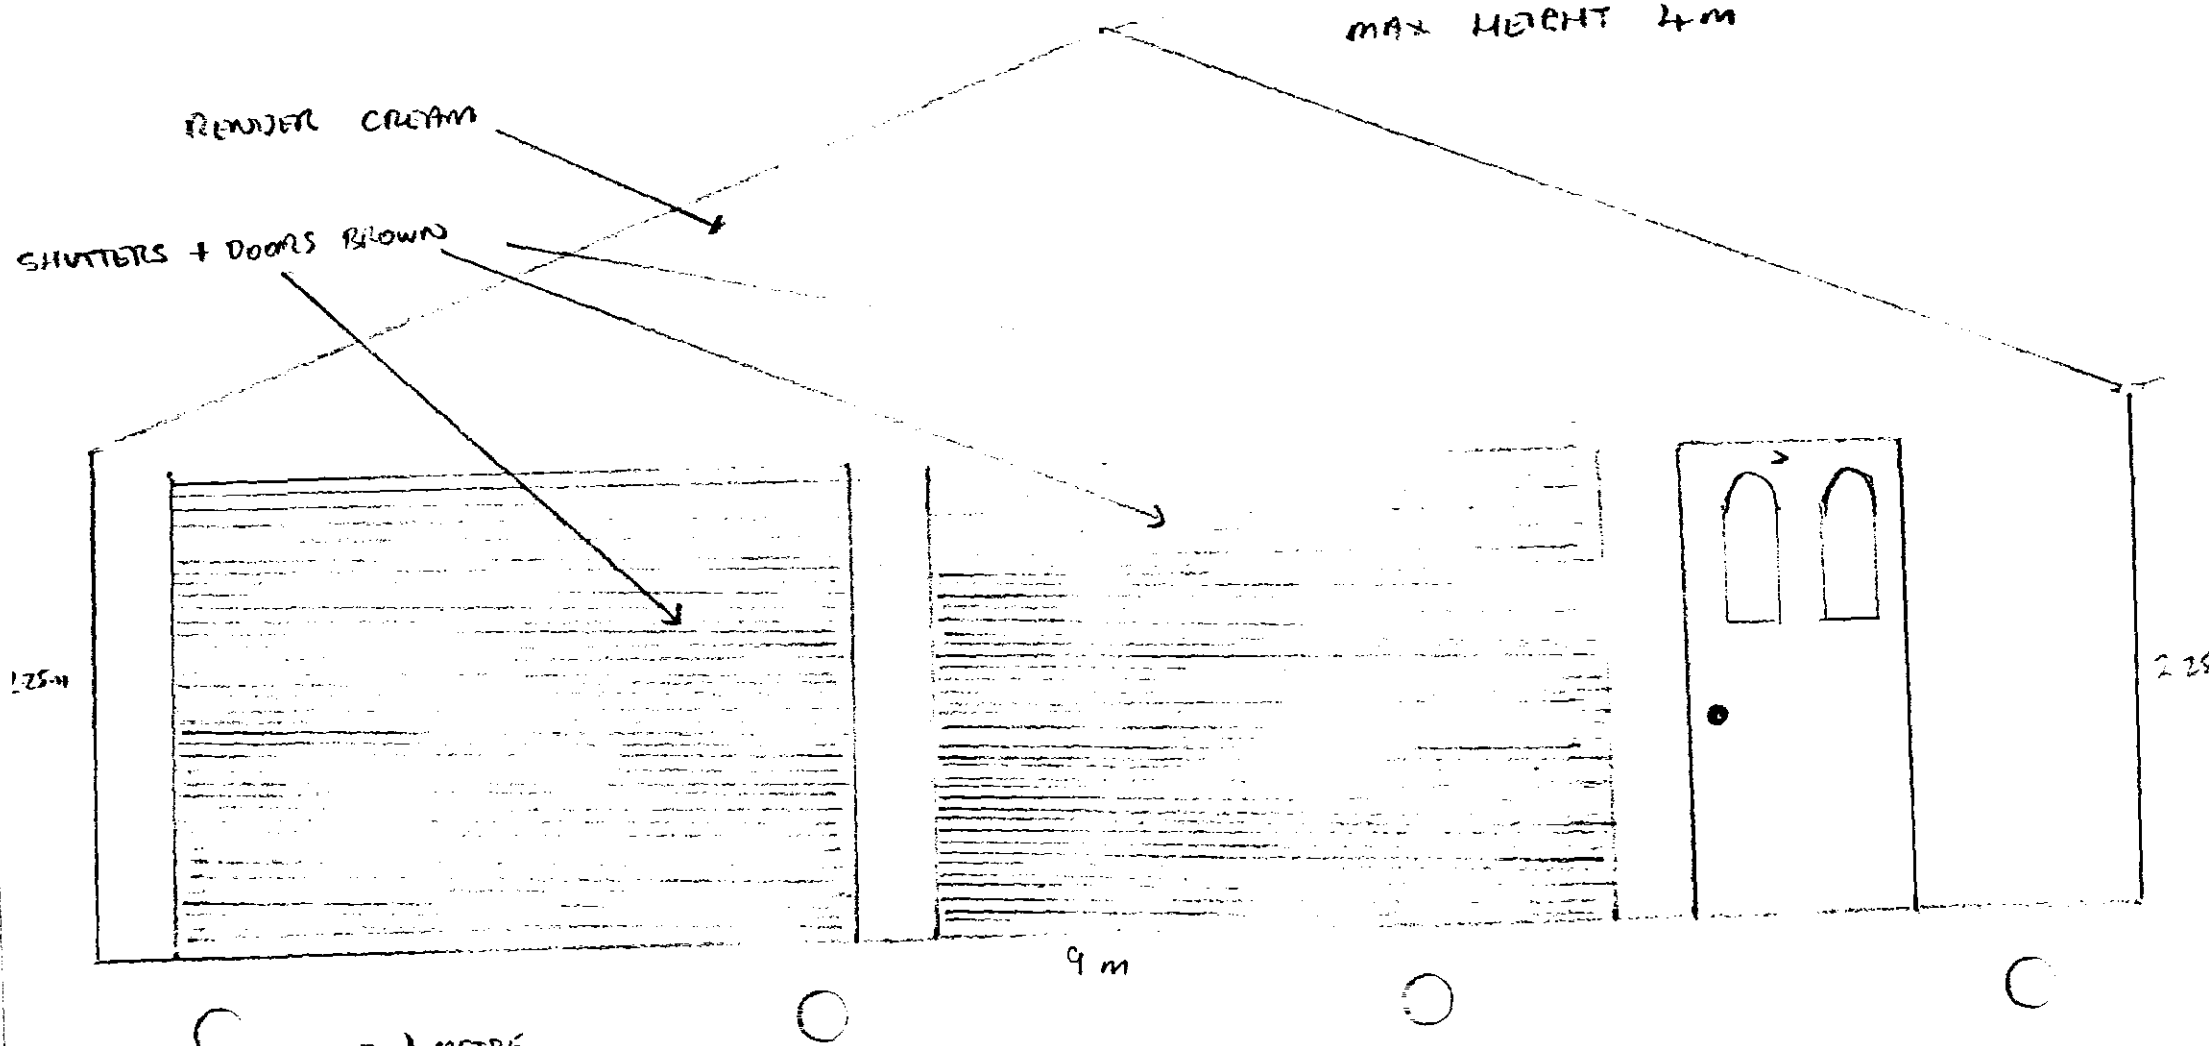


SCALE 3cm = 1 METRE