
SHDC
Planning & Development
Ref: 0963/03

# SIDE ELAVATION (EAST FACING)

DETERMINED
PLAN

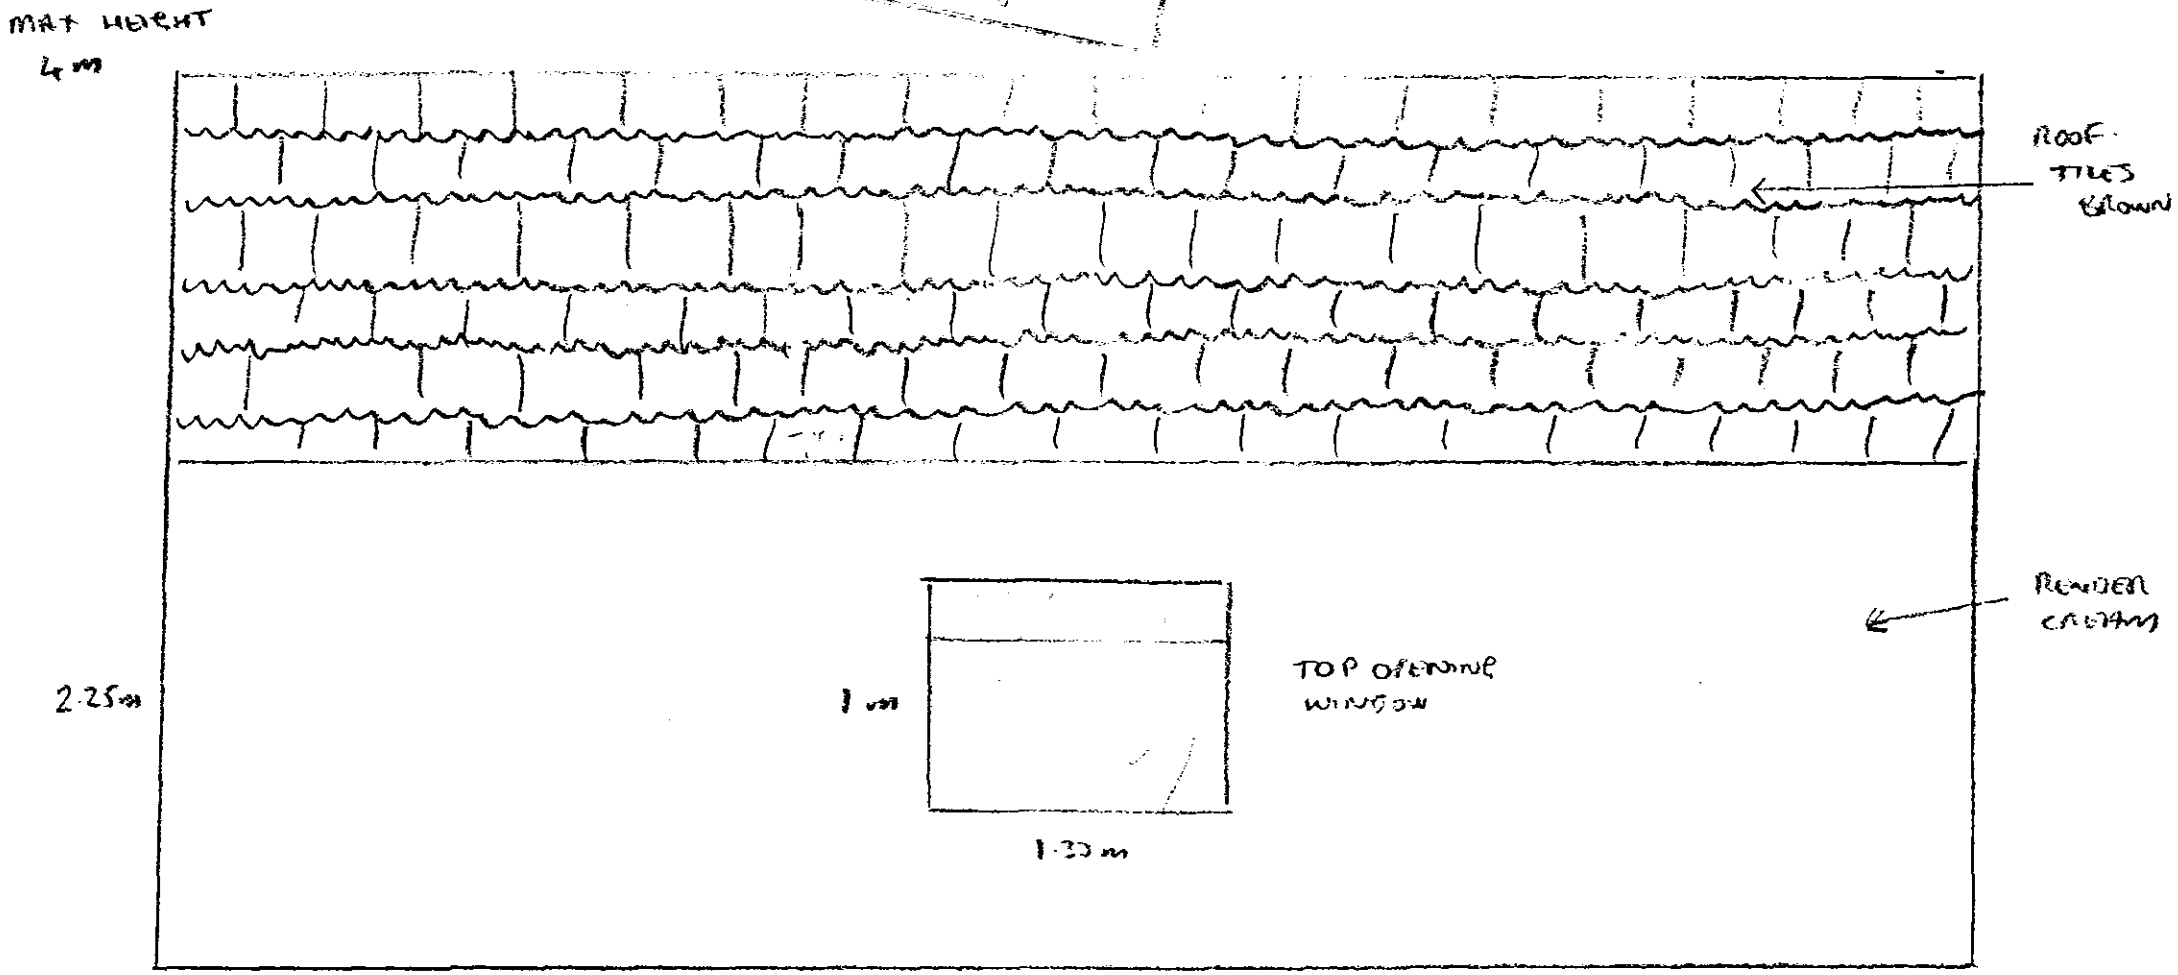


SCALE 3cm = 1 METRE