
SIDE ELAVATION (WEST FACING)

DETERMINED
PLAN

CHDC
Development

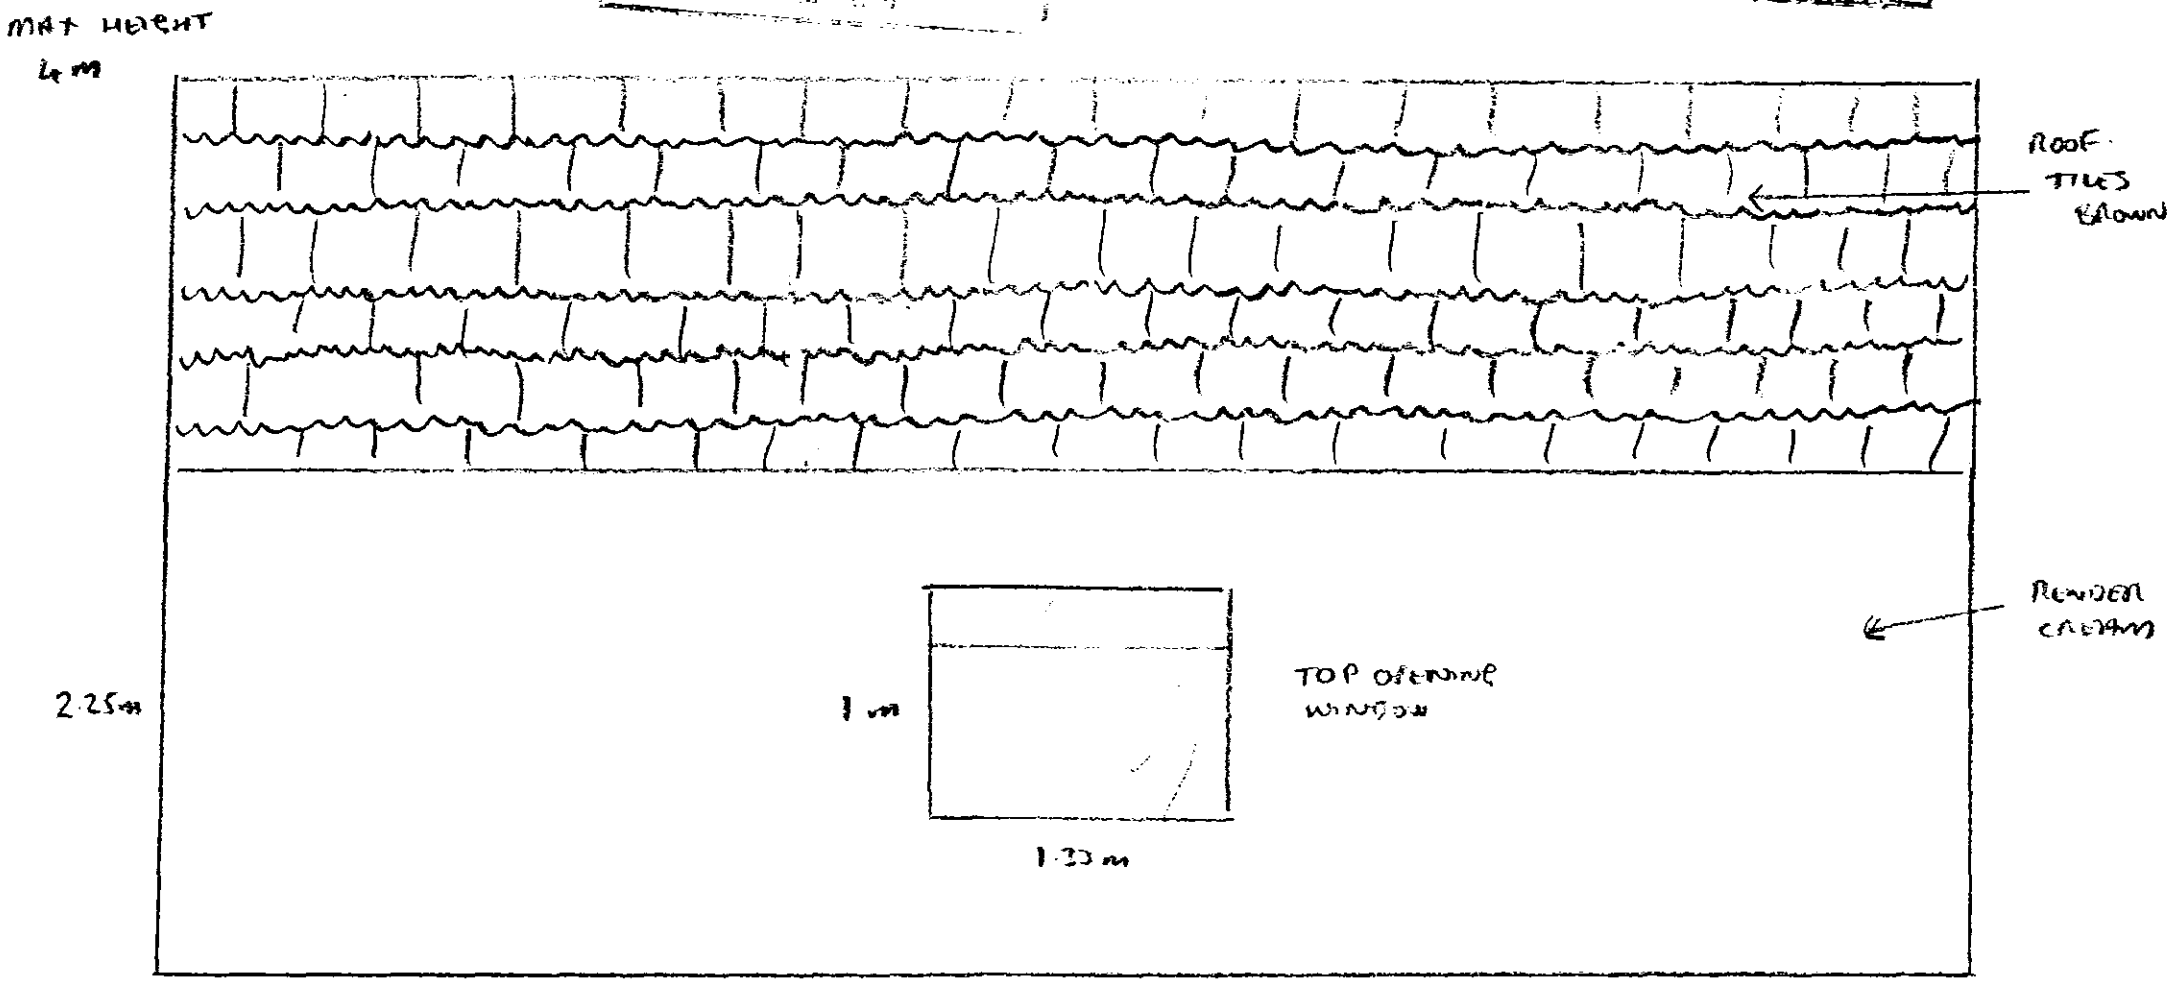

SCALE 3cm = 1 METRE