


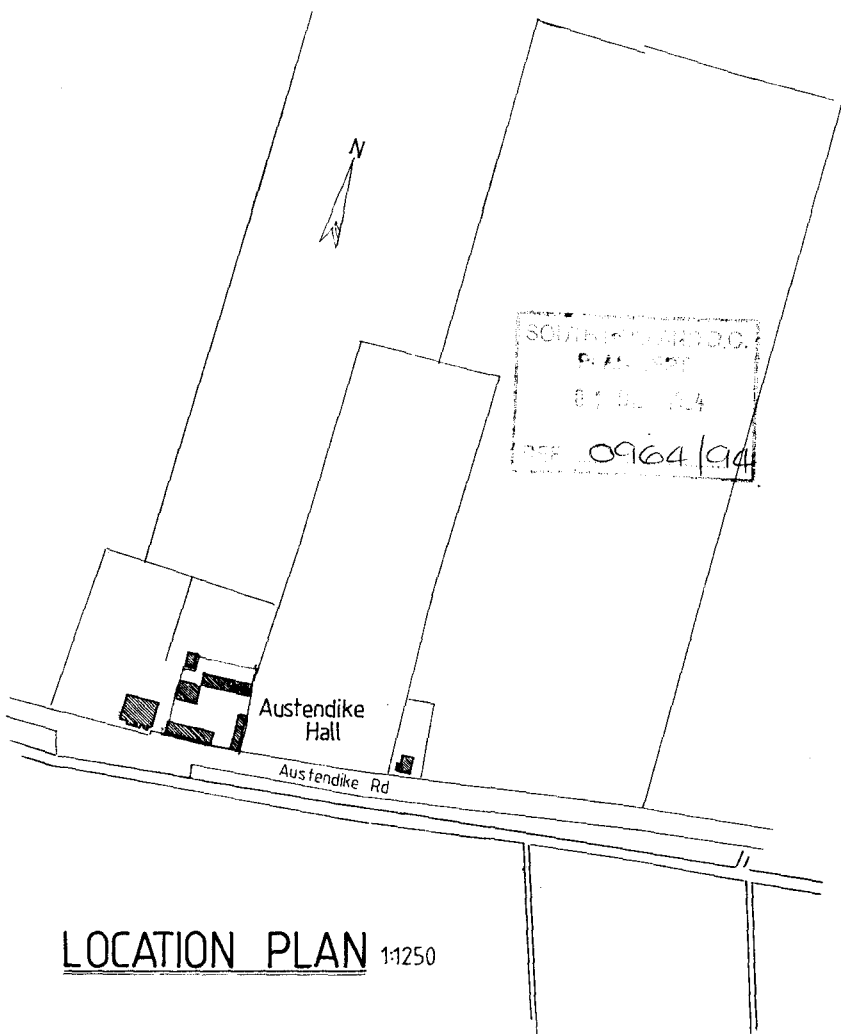

Austendike Hall
SITE & LOCATION PLANS
FOR PROPOSED DOUBLE GARAGE

scale 1:1250 1:500

date JUNE '89

drawn *FBK*

check

drawing no 334/16

Robert Freakley Associates Architects
 Purfleet Quay King's Lynn Norfolk PE30 1HP 0553 762055



A Member of

Acanthus

Associated Architects Practice Ltd