


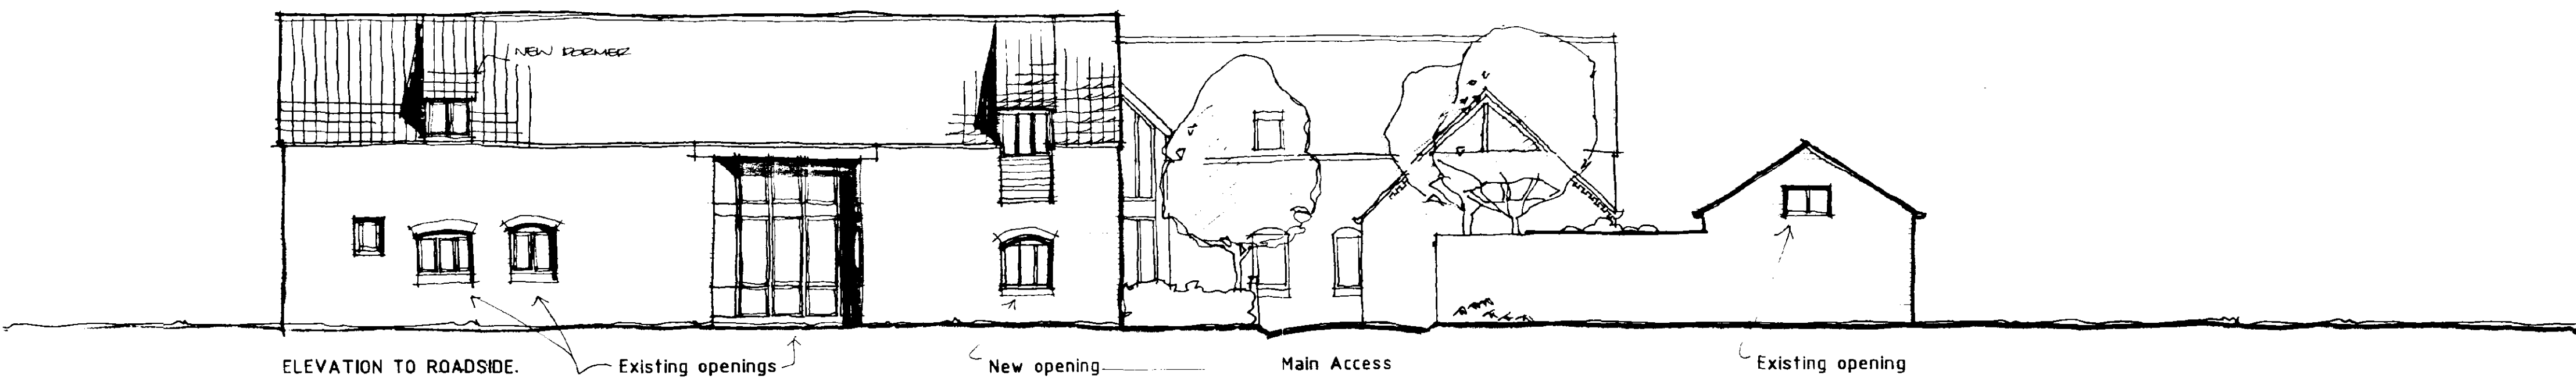


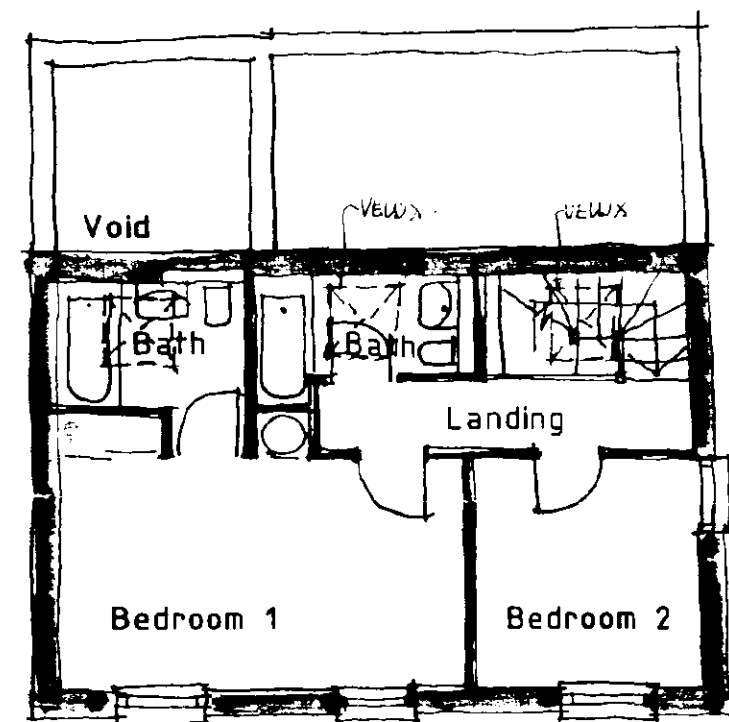


UNIT 3 FIRST FLOOR

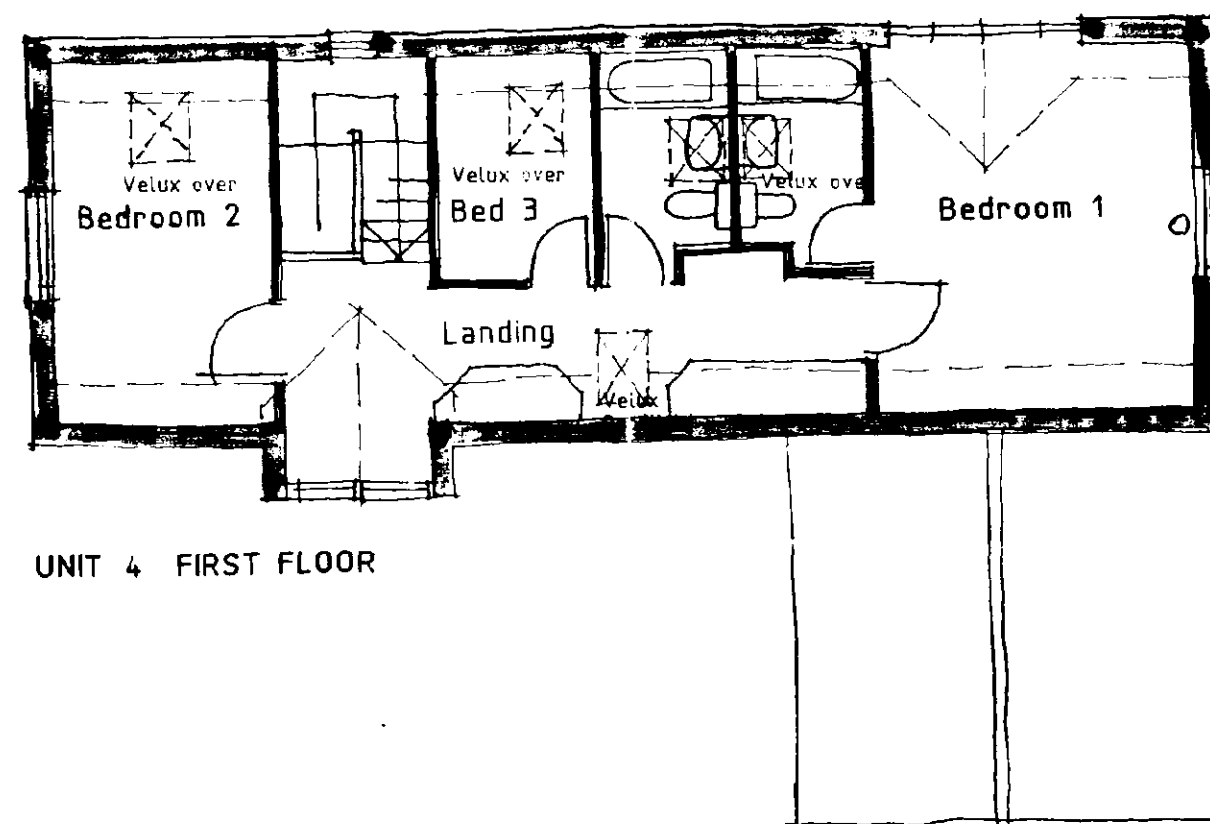

UNIT 4 FIRST FLOOR

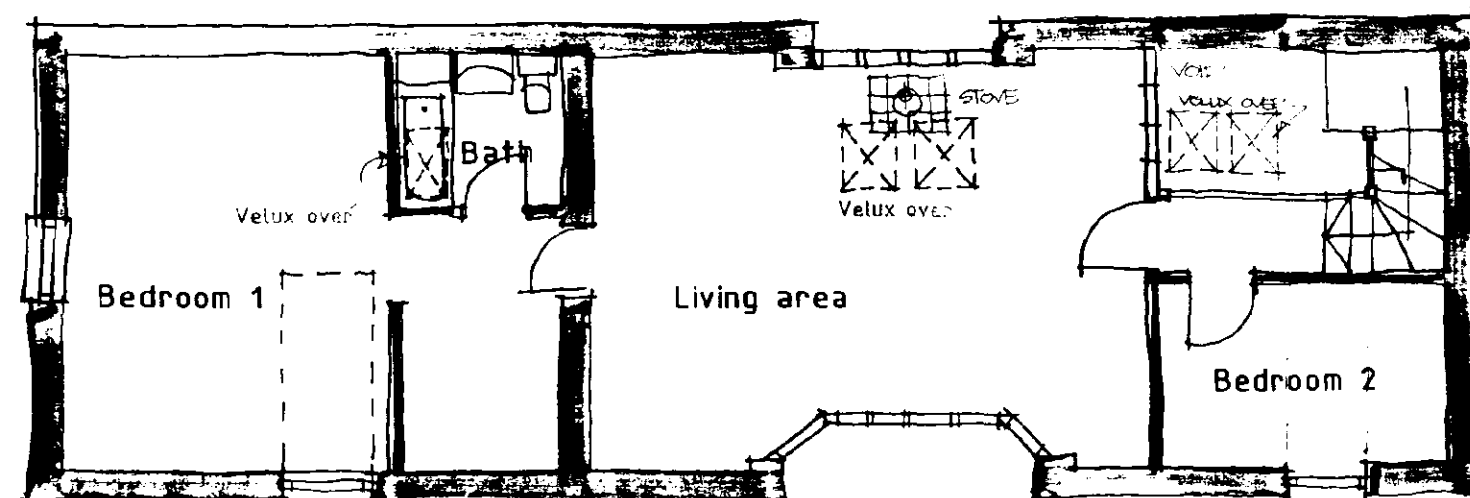

UNIT 2 FIRST FLOOR

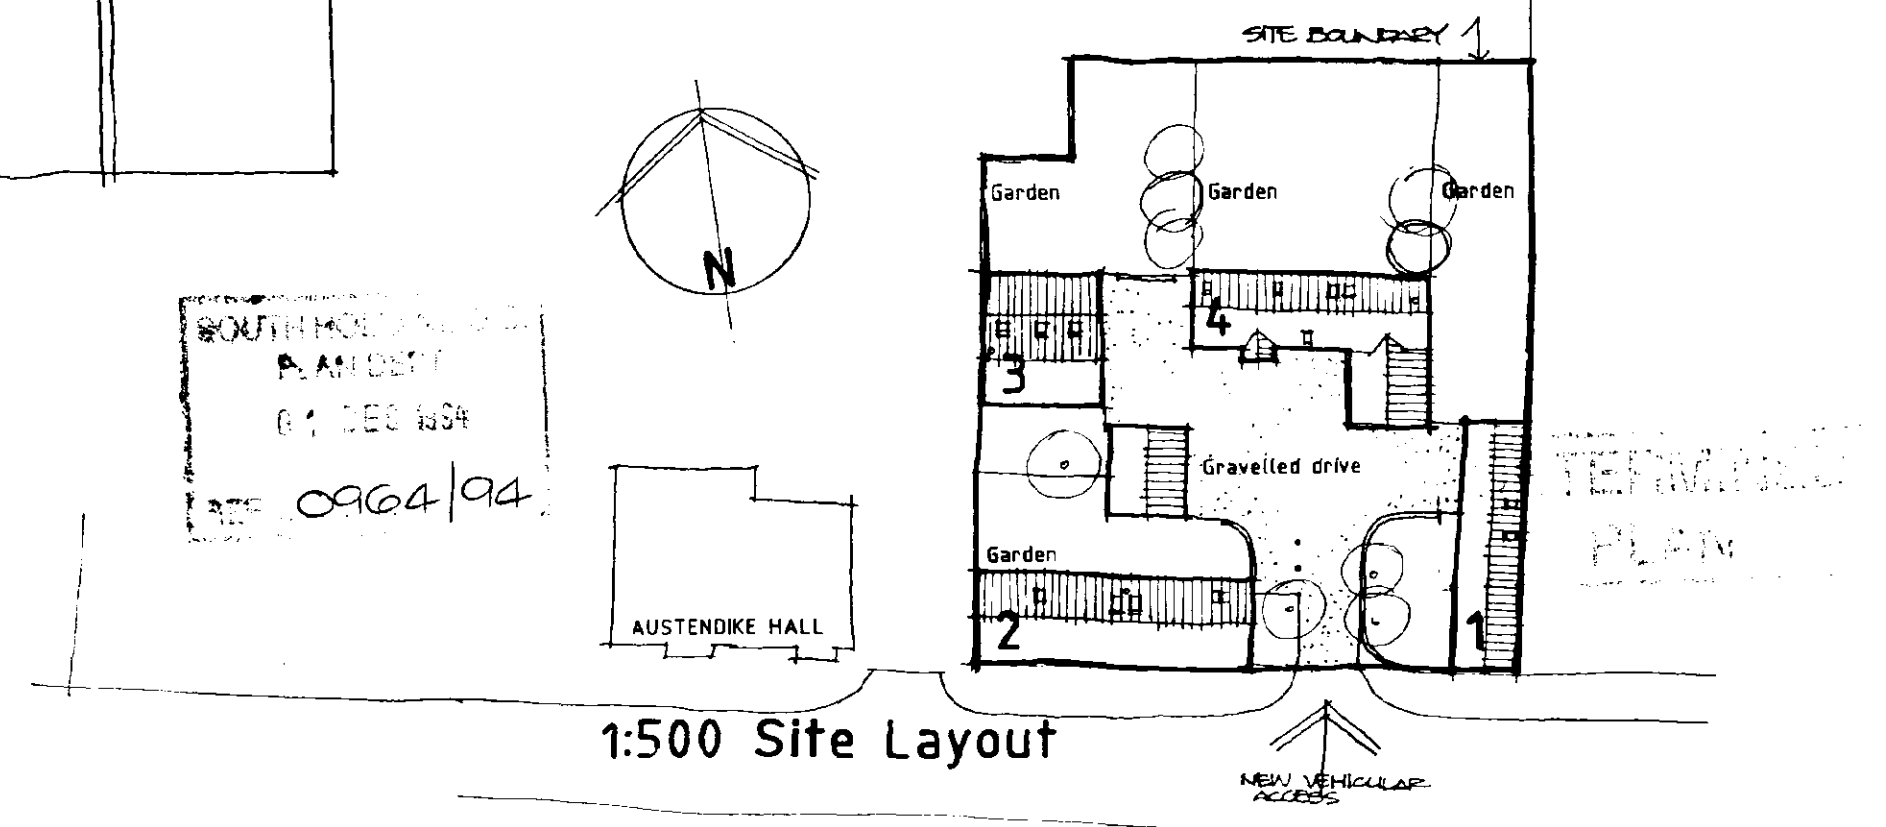

REV. B OCT 87 - UNIT 2 REDESIGNED, REMOVED EHS FORMER FRONT ELEVATION, UNIT 2 AMENITIES.
REV. A APR 89 - UNIT 4 FIRST FLOOR ADDED.

AUSTENDIKE HALL CONVERSION OF BARN & OUTBUILDINGS.

PROPOSED: FIRST FLOOR & SITE LAYOUT PLANS.

1:100 / 1:500


FEB 89

334/02 B

Robert Freakley Associates Architects
Purfleet Quay Kings Lynn, Norfolk PE36 1HF 0553 762055



Acanthus

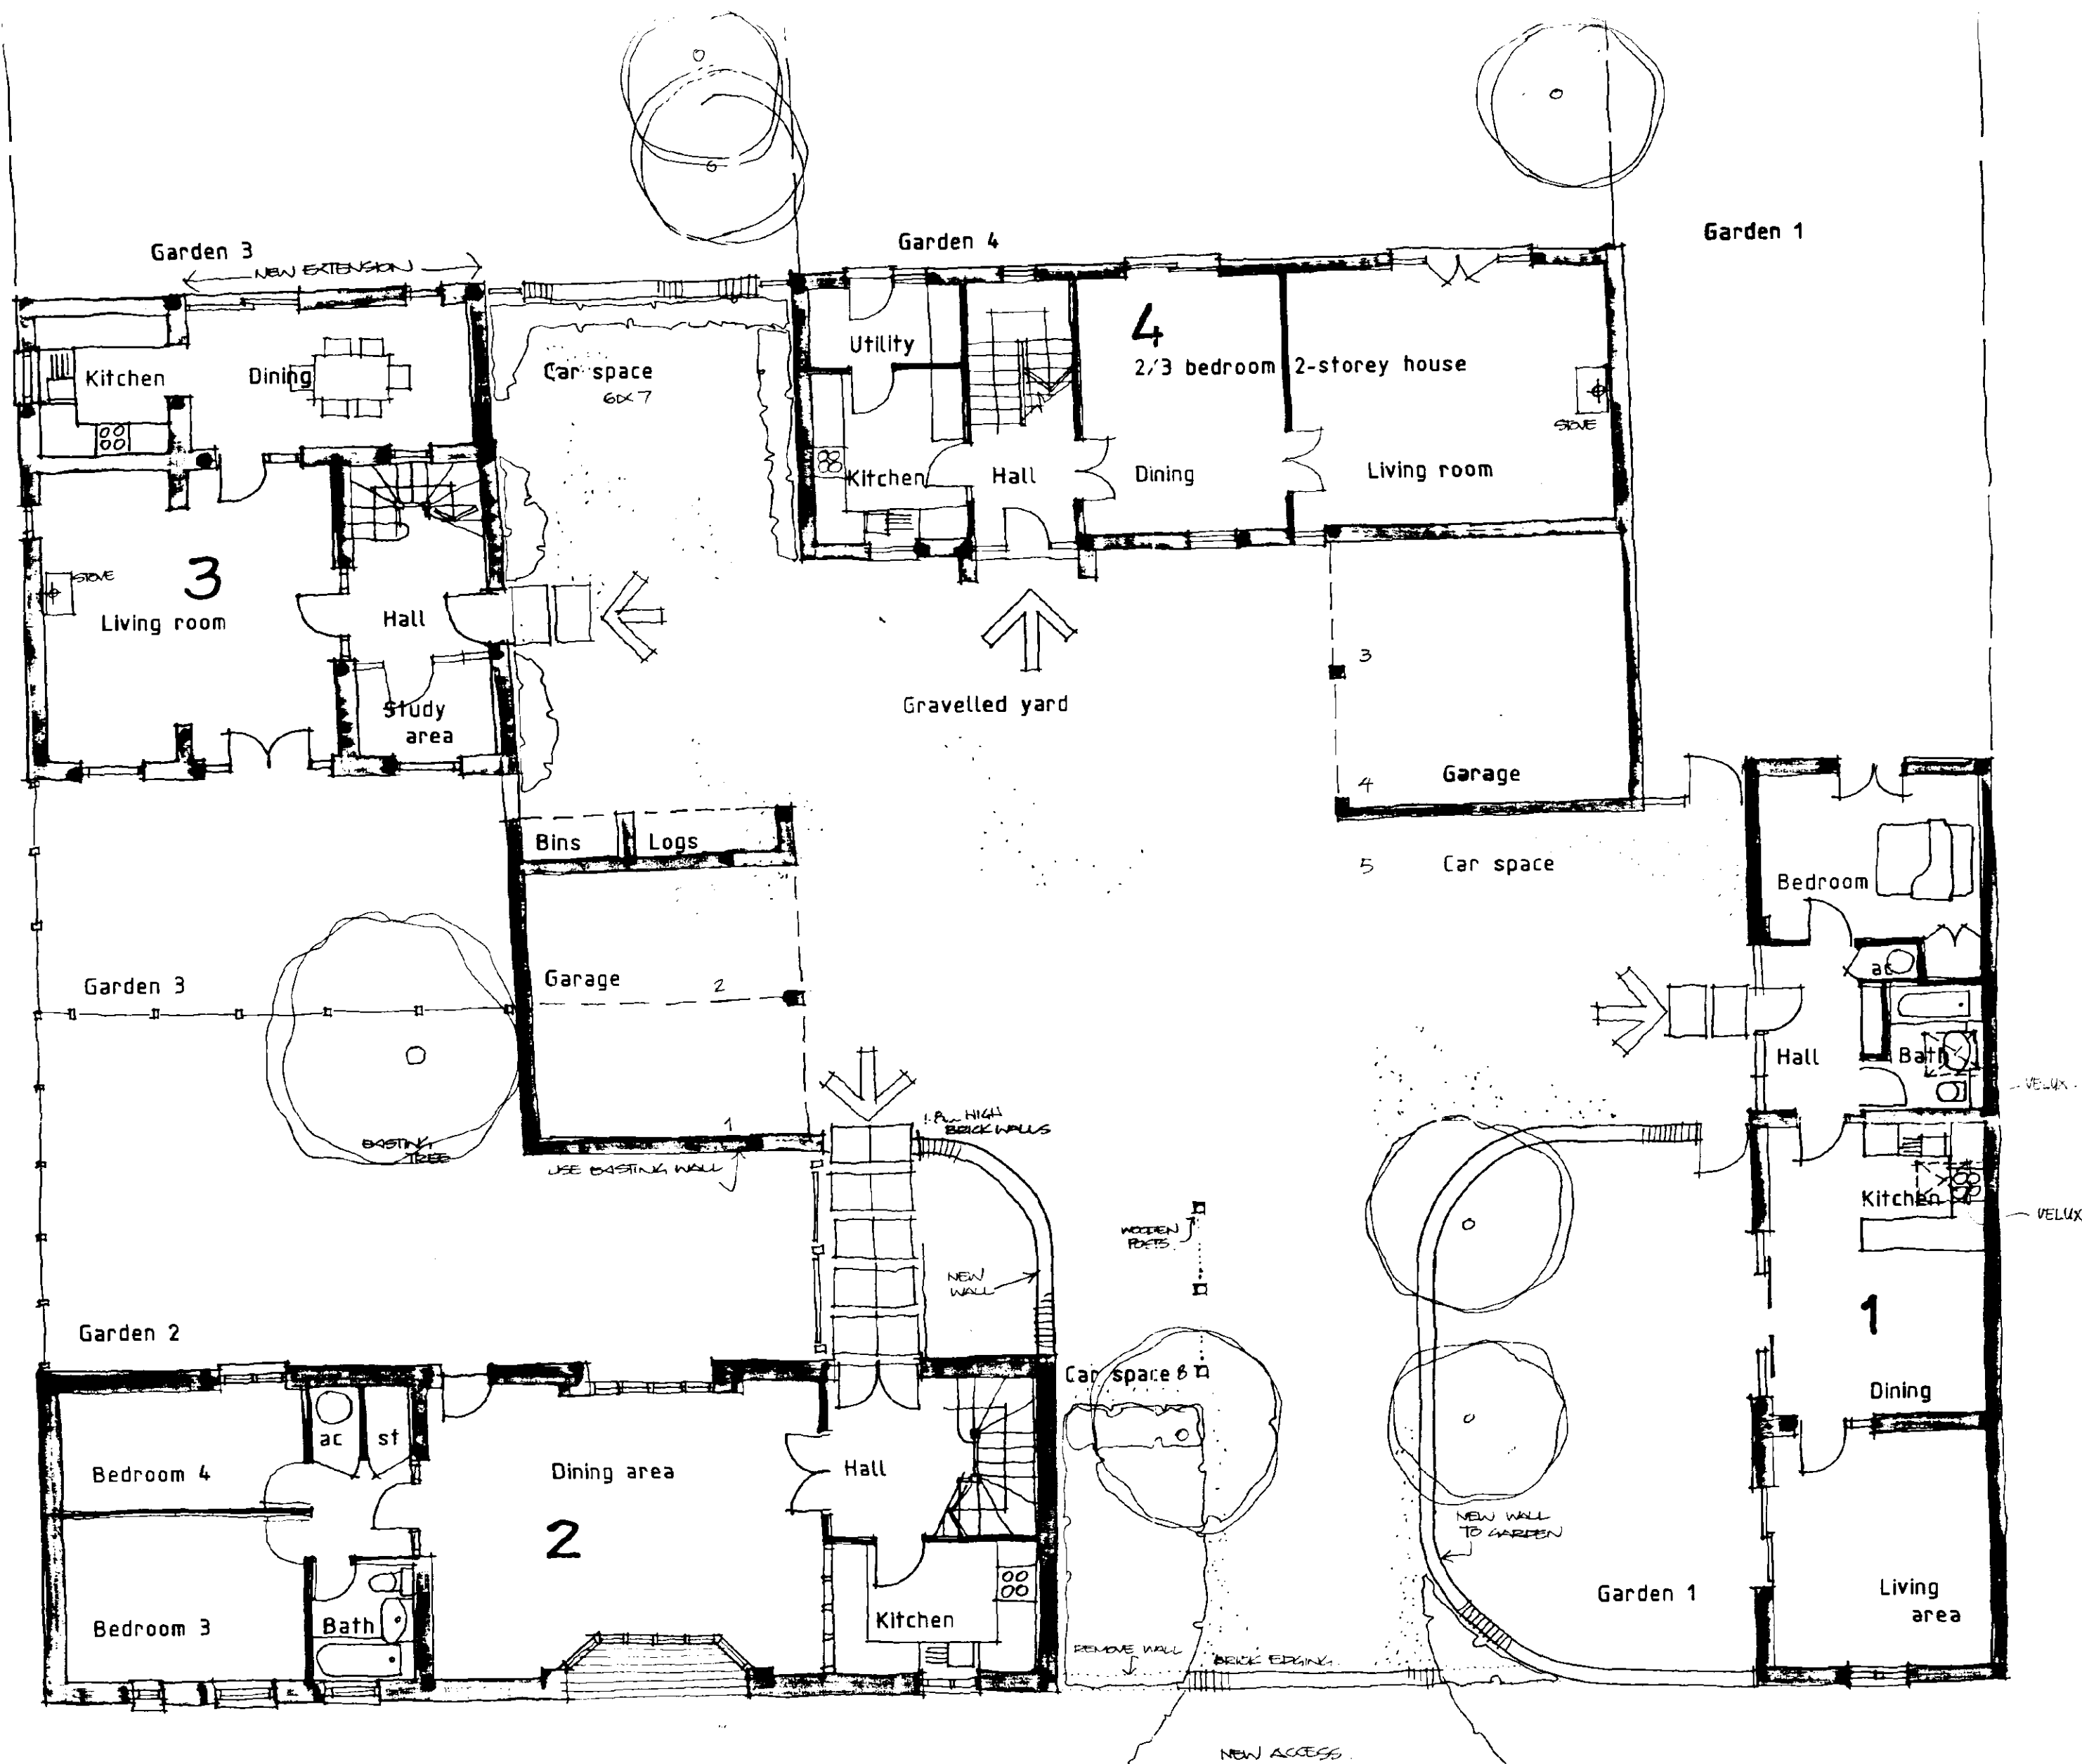

SOUTH LONDON D.C.
PLAN DEPT
01 DEC 1994
0964/94

**DETERMINED
PLAN**

REV/A APR 89 UNIT 4 DETAILED

AUSTENDIKE HALL

CONVERSION OF BARNED OUTBUILDINGS
TO FORM 4 DWELLINGS

PROPOSED: GROUND FLOOR/SITE LAYOUT
1:100

JAN 89


334/01

A

Robert Freakley Associates Architects
Purfleet Quay Kings Lynn Norfolk PE30 1HP 0553 702055



Acanthus

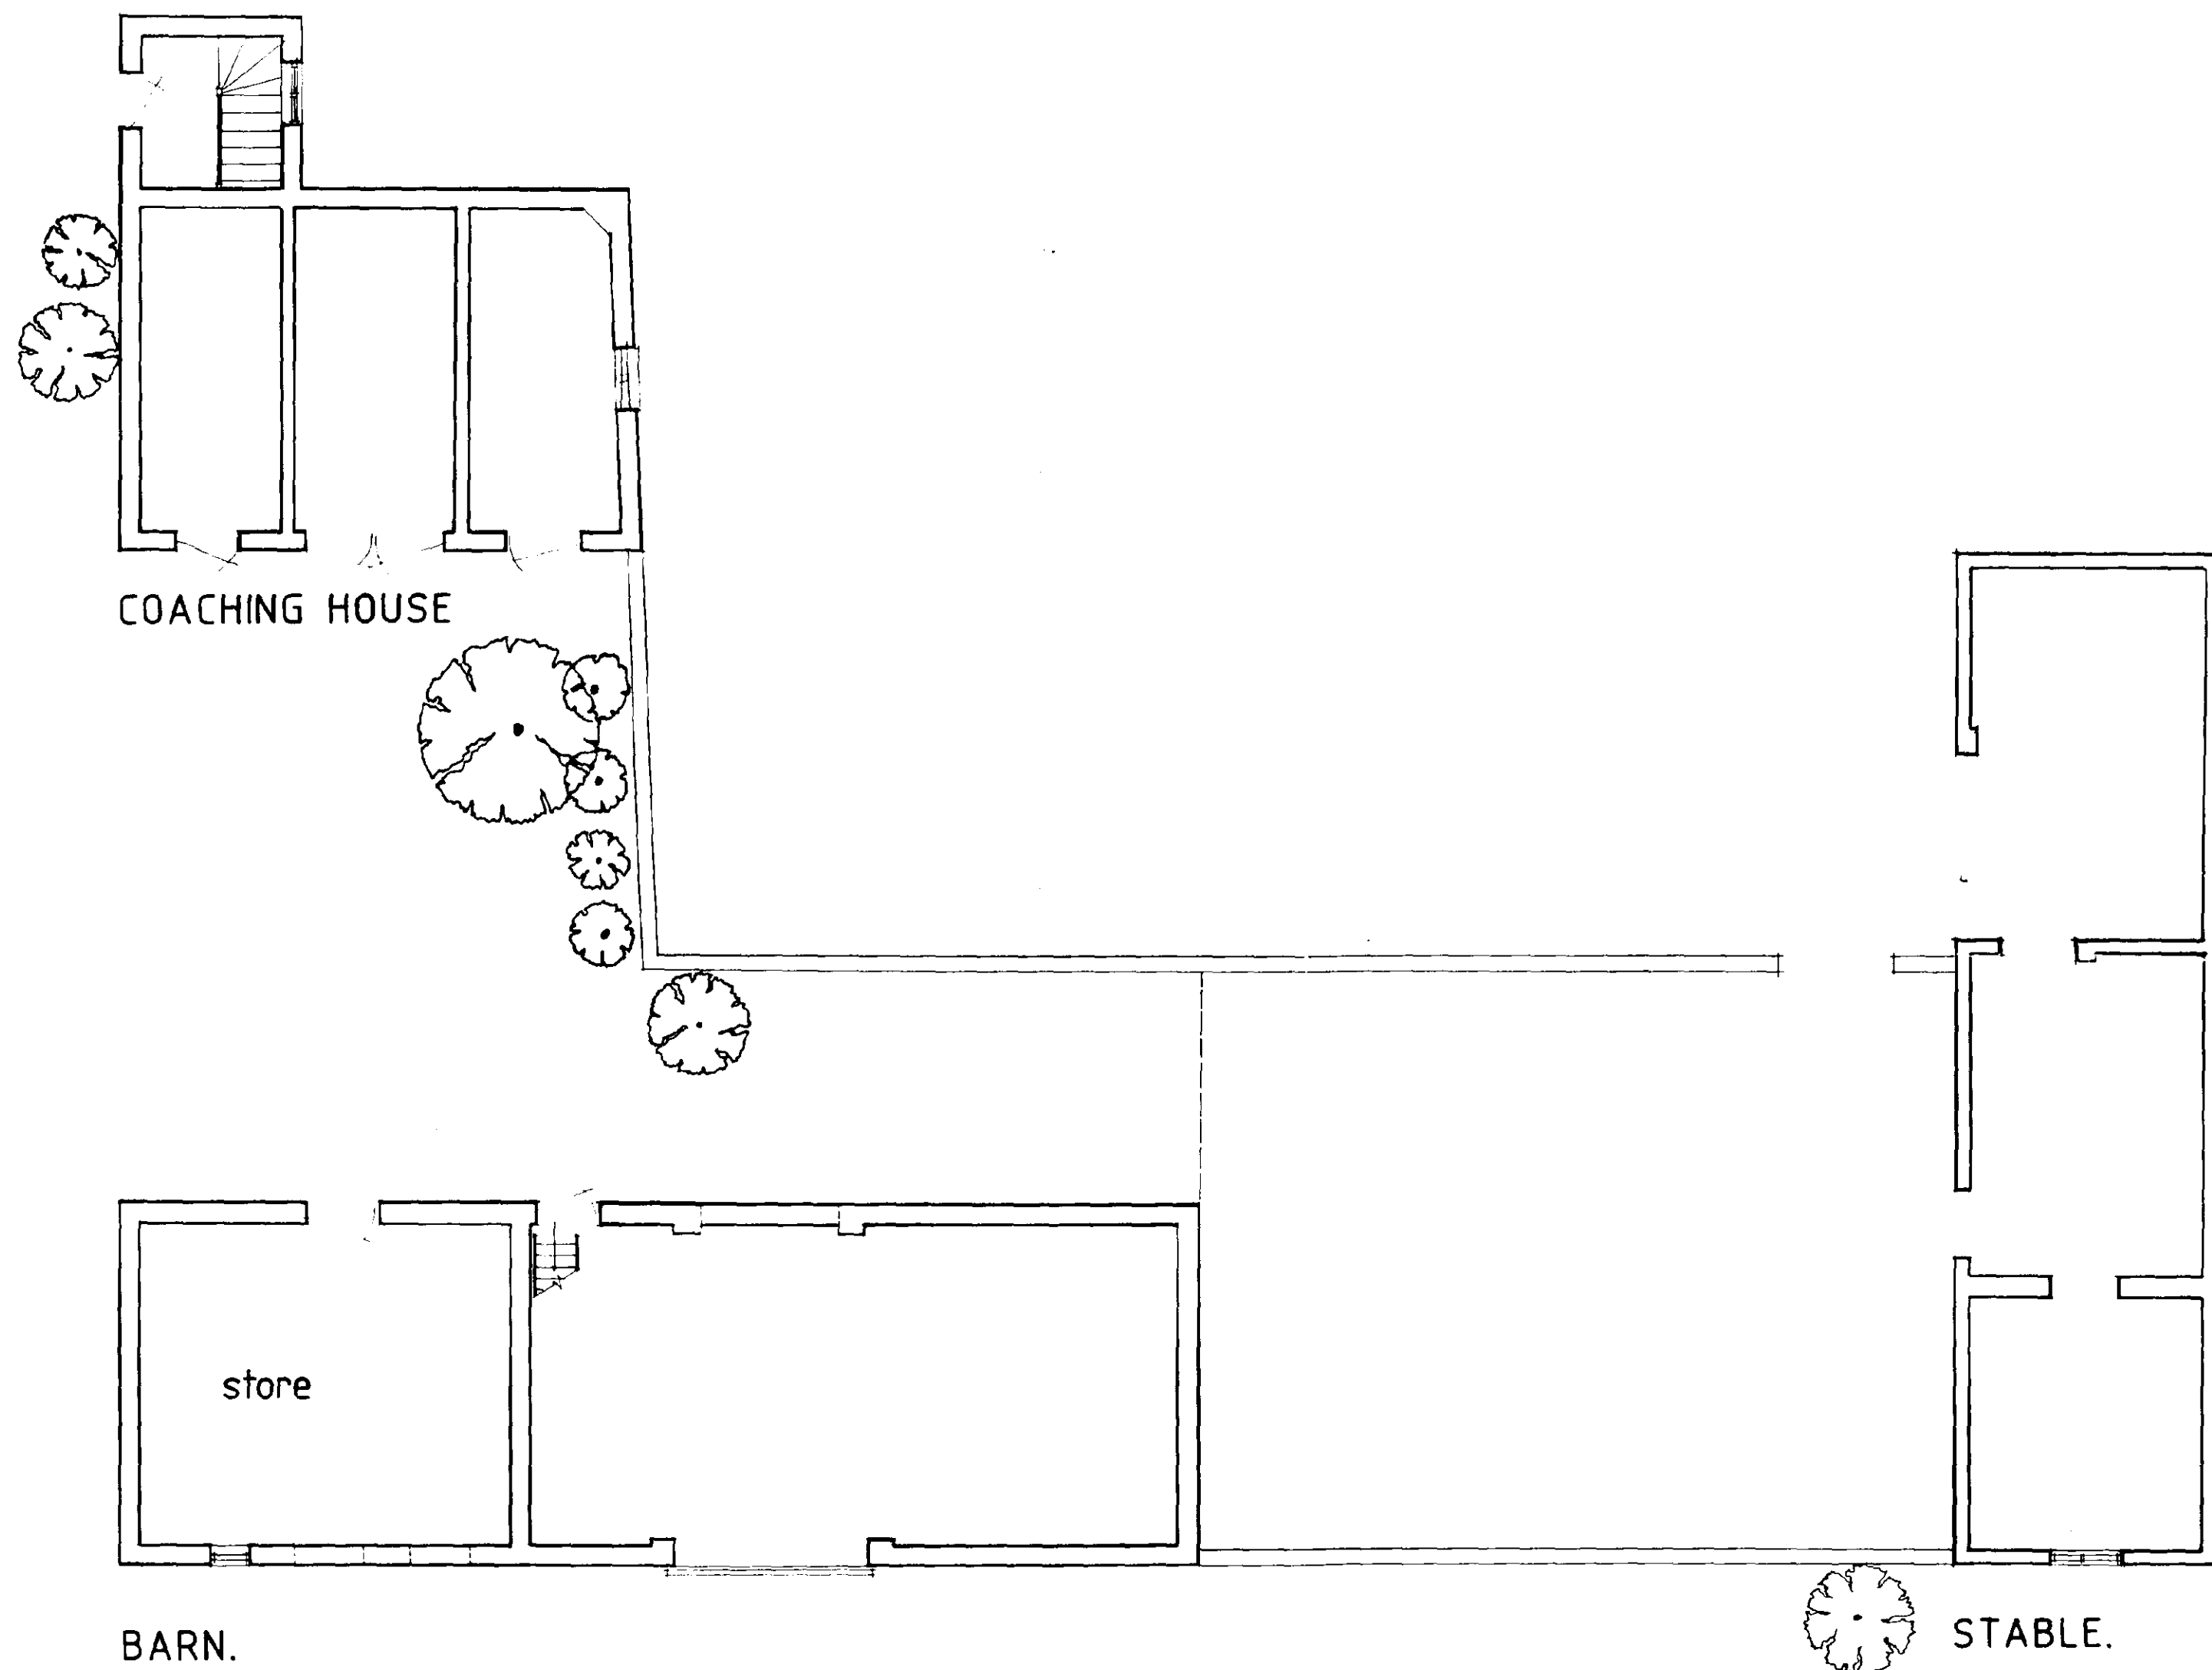

SOUTH HOLLAND D.C.
PLAN DEPT
01 DEC 1984
REF 0964/94

WATERGATE
PLAN

AUSTENDIKE HALL GROUND FLOOR SURVEY.

1:100
FEB 89.

4/8/89

334/6





SOUTH HOLLAND D.C.
PLAN DEPT
01 DEC 1994
REF 0964/94

DETERMINED
PLAN

AUSTENDIKE HALL SURVEY
ELEVATIONS : 1


1:100
FEB 89

6/10

334/7

Robert Freakley Associates Architects
Purfleet Quay King's Lynn Norfolk PE30 1HP 0553 762055



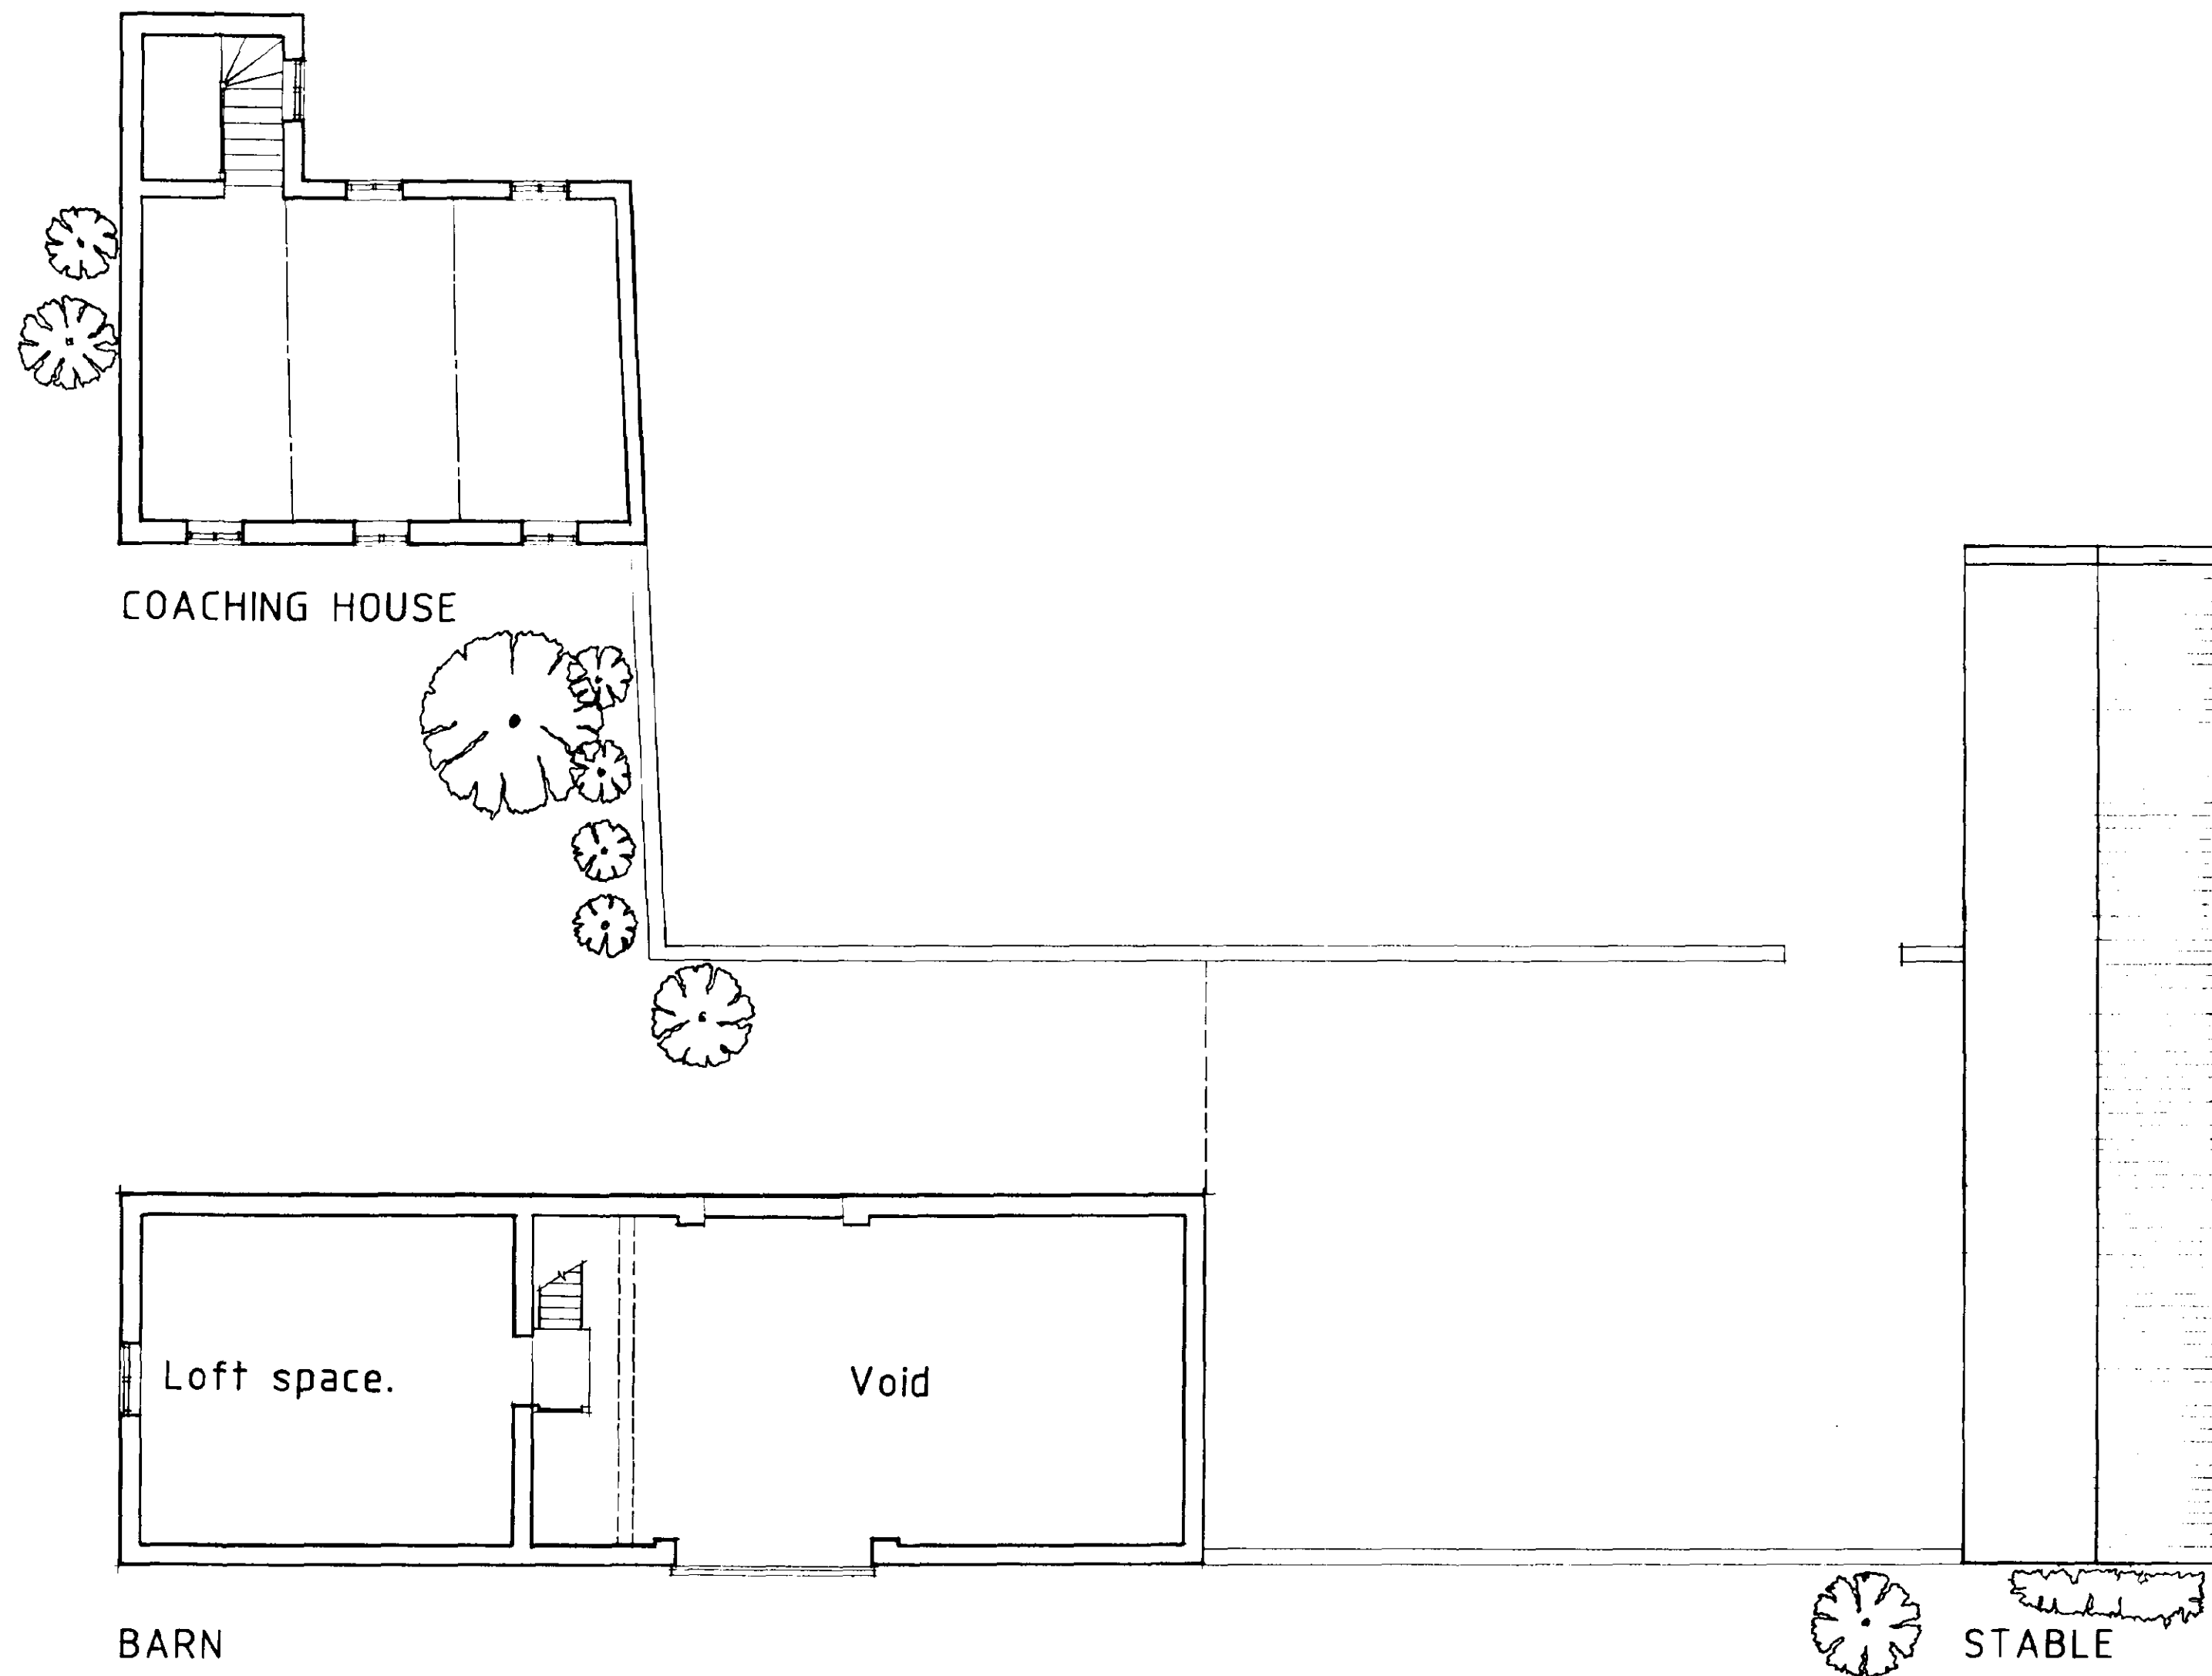

AUSTENDIKE HALL FIRST FLOOR SURVEY



1:100
FEB 89

SM

334/8

Robert Eschley Associates Architects



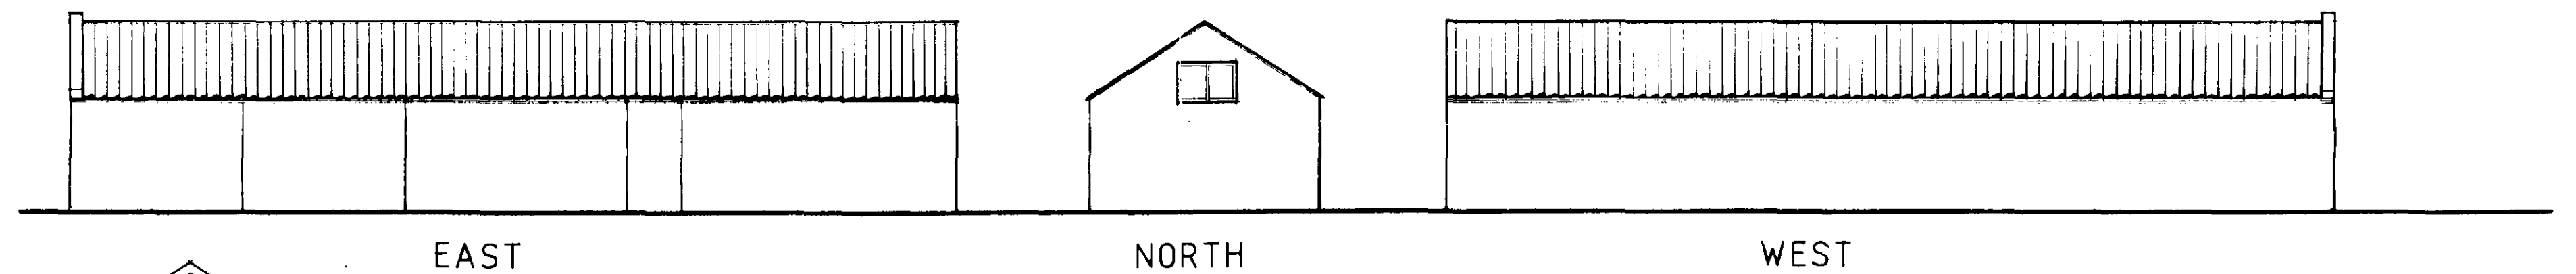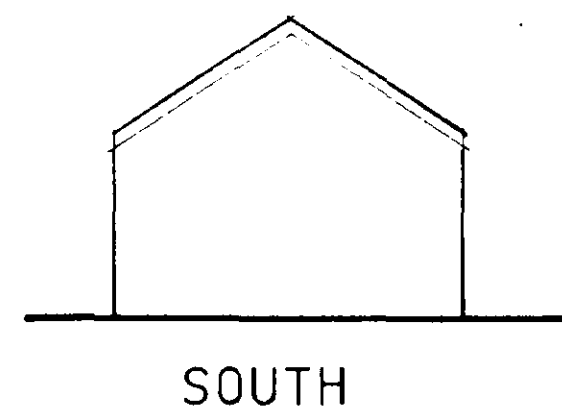

SOUTH HOLLAND D.C.
PLAN DEPT.
01 DEC 1994
REF. 0964/94

DETERMINED
PLAN

AUSTENDIKE HALL SURVEY.
ELEVATIONS: 2

1:100
FEB 89.

9/89

334/9


Robert Freakley Associates Architects





NORTH

UNIT 4

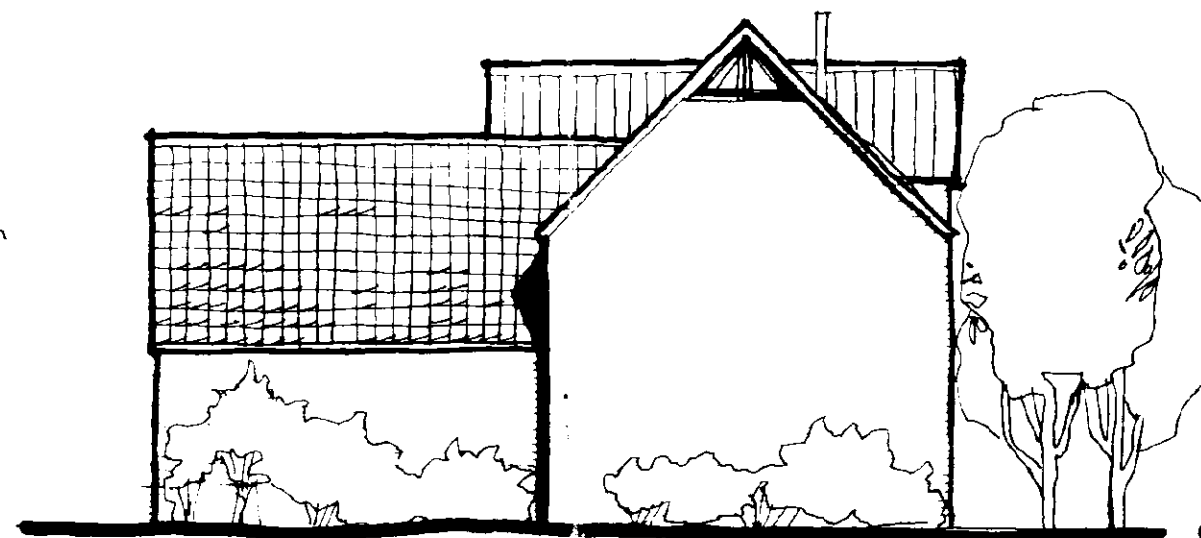


WEST

UNIT 4



SOUTH

UNIT 4

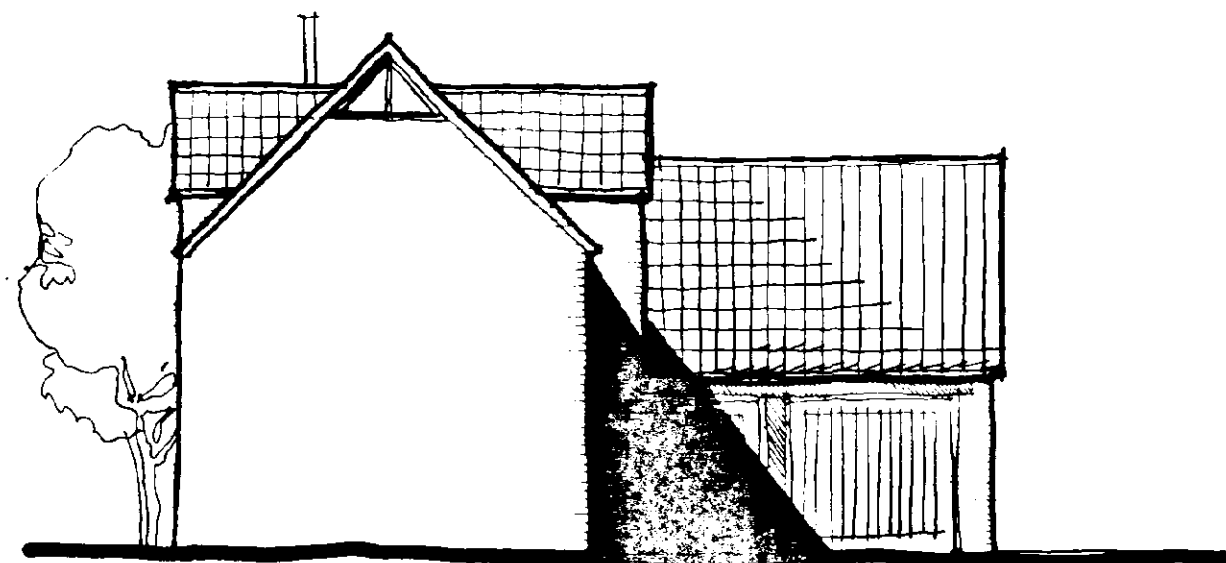

EAST

UNIT 4



NORTH

UNIT 3



WEST

UNIT 3




SOUTH

UNIT 3




WEST

UNIT 1

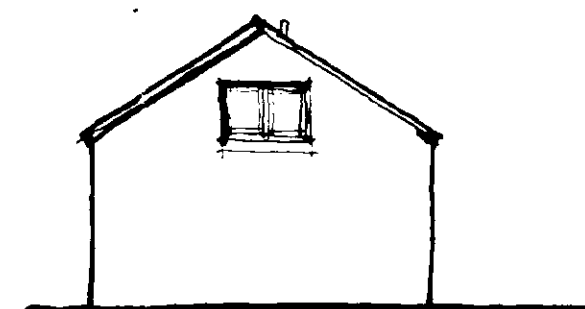


NORTH

UNIT 1

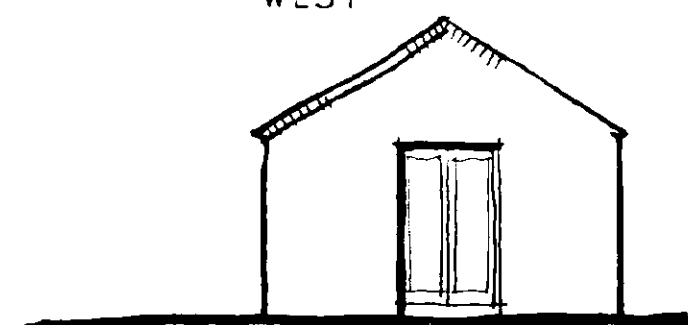


SOUTH

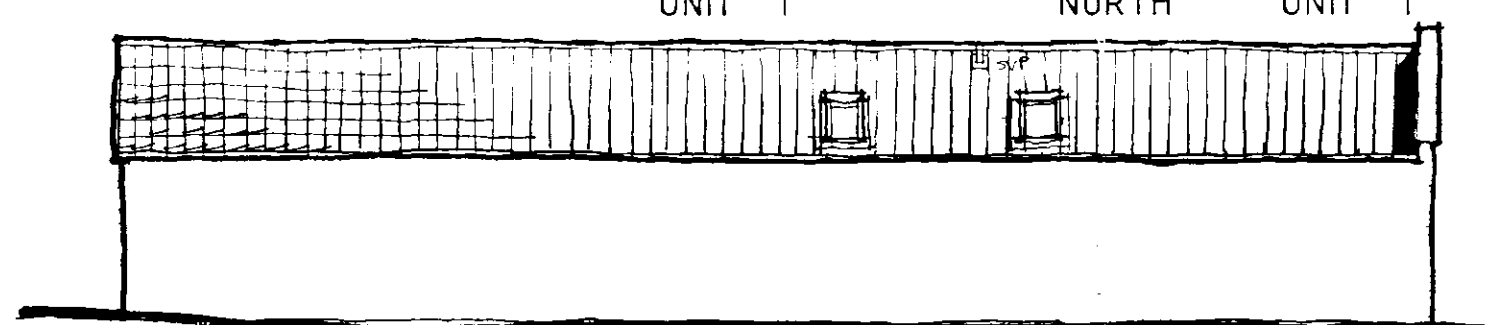

EAST

UNIT 1

SOUTH MOL. NO. D.C.
PLAN 1/1/1
01 DEC 1984
REF 0964/94

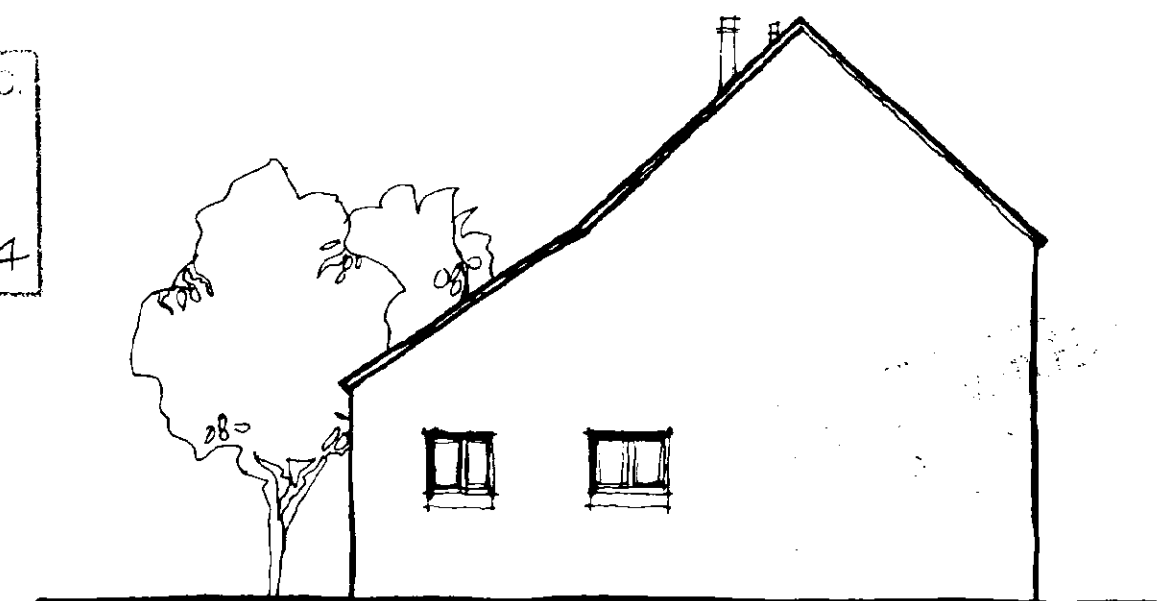

EAST

UNIT 3

REV A OCT 89 SURF D. FLUES ADDED

AUSTENDIKE HALL

CONVERSION OF BARN & OUTBUILDINGS

PROPOSED ELEVATIONS : UNITS 1, 3 & 4.

1 : 100

MAY 89




334/11 A

Robert Freakley Associates Architects


Purfleet Quay King's Lynn Norfolk PE30 1HP 0555 762055



1/1/1

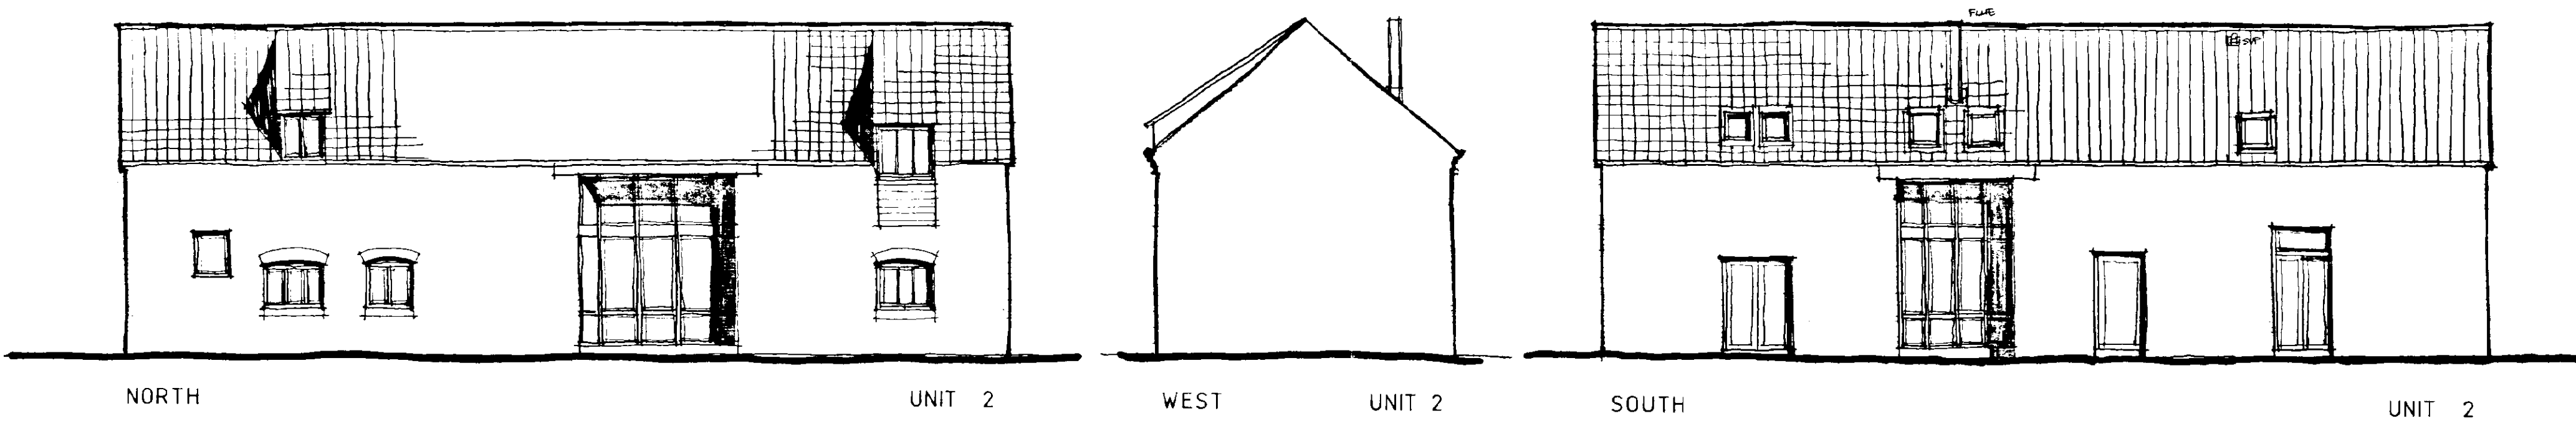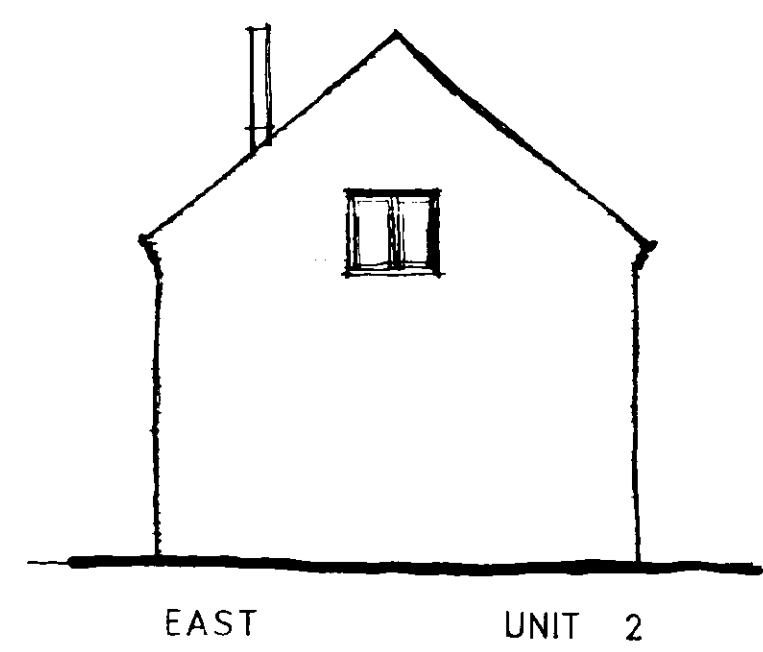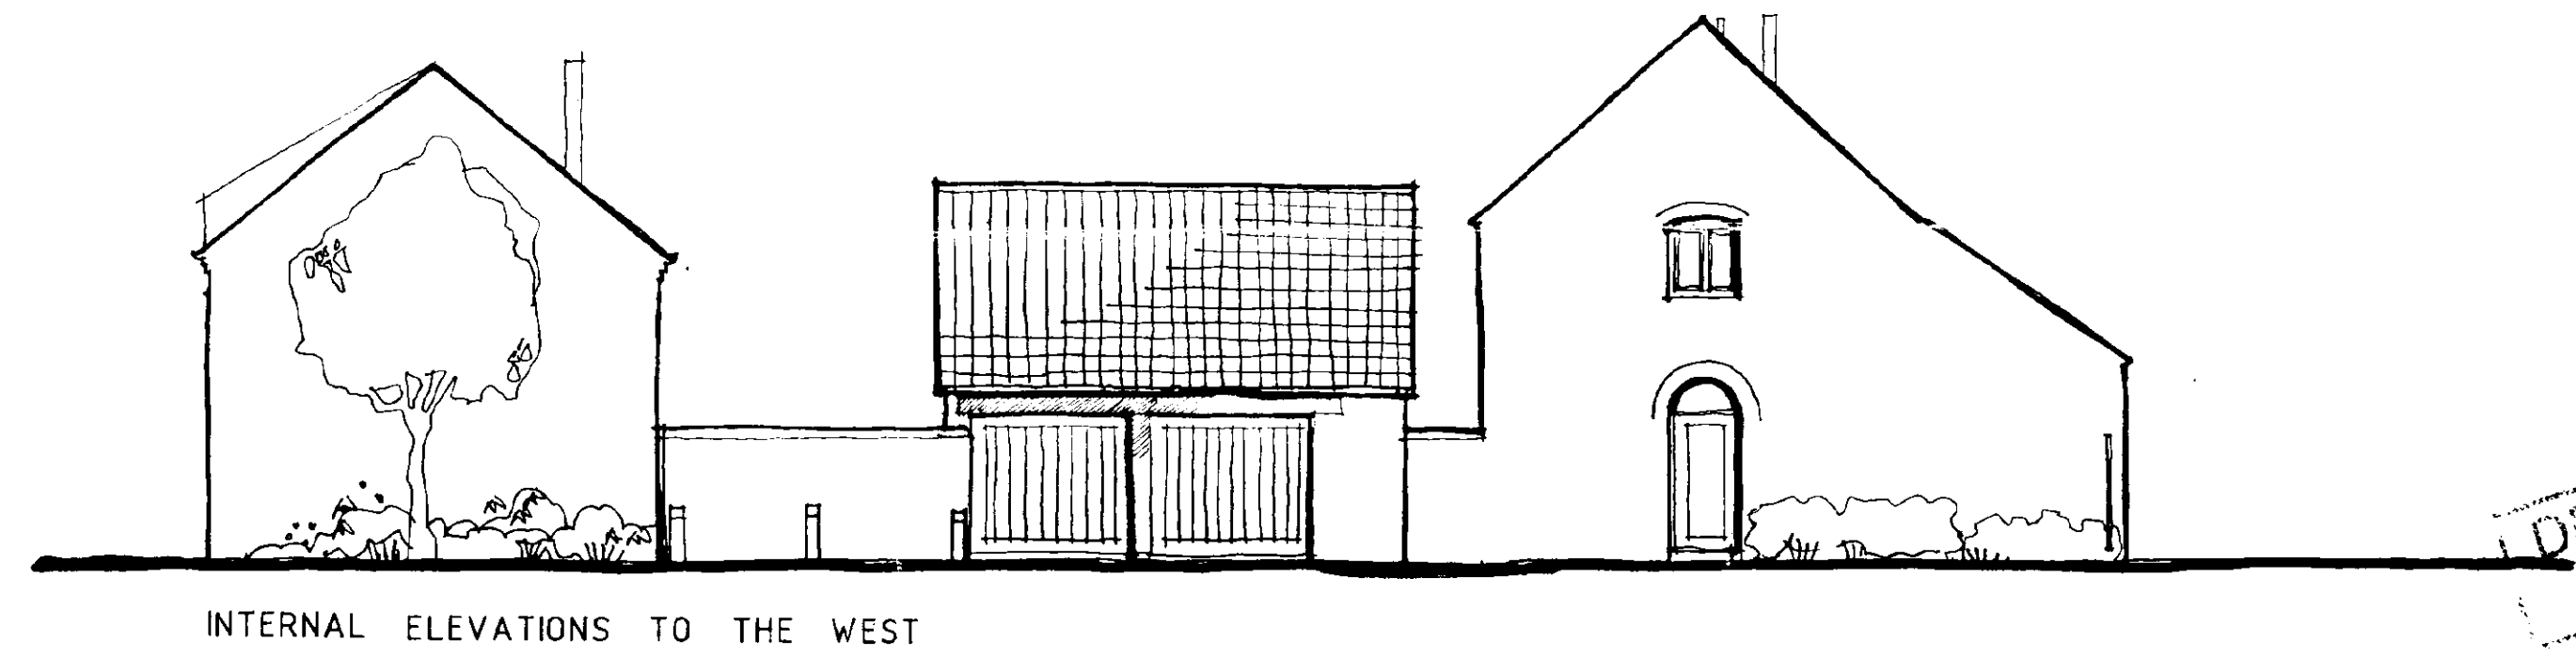

DETERMINED
PLAN

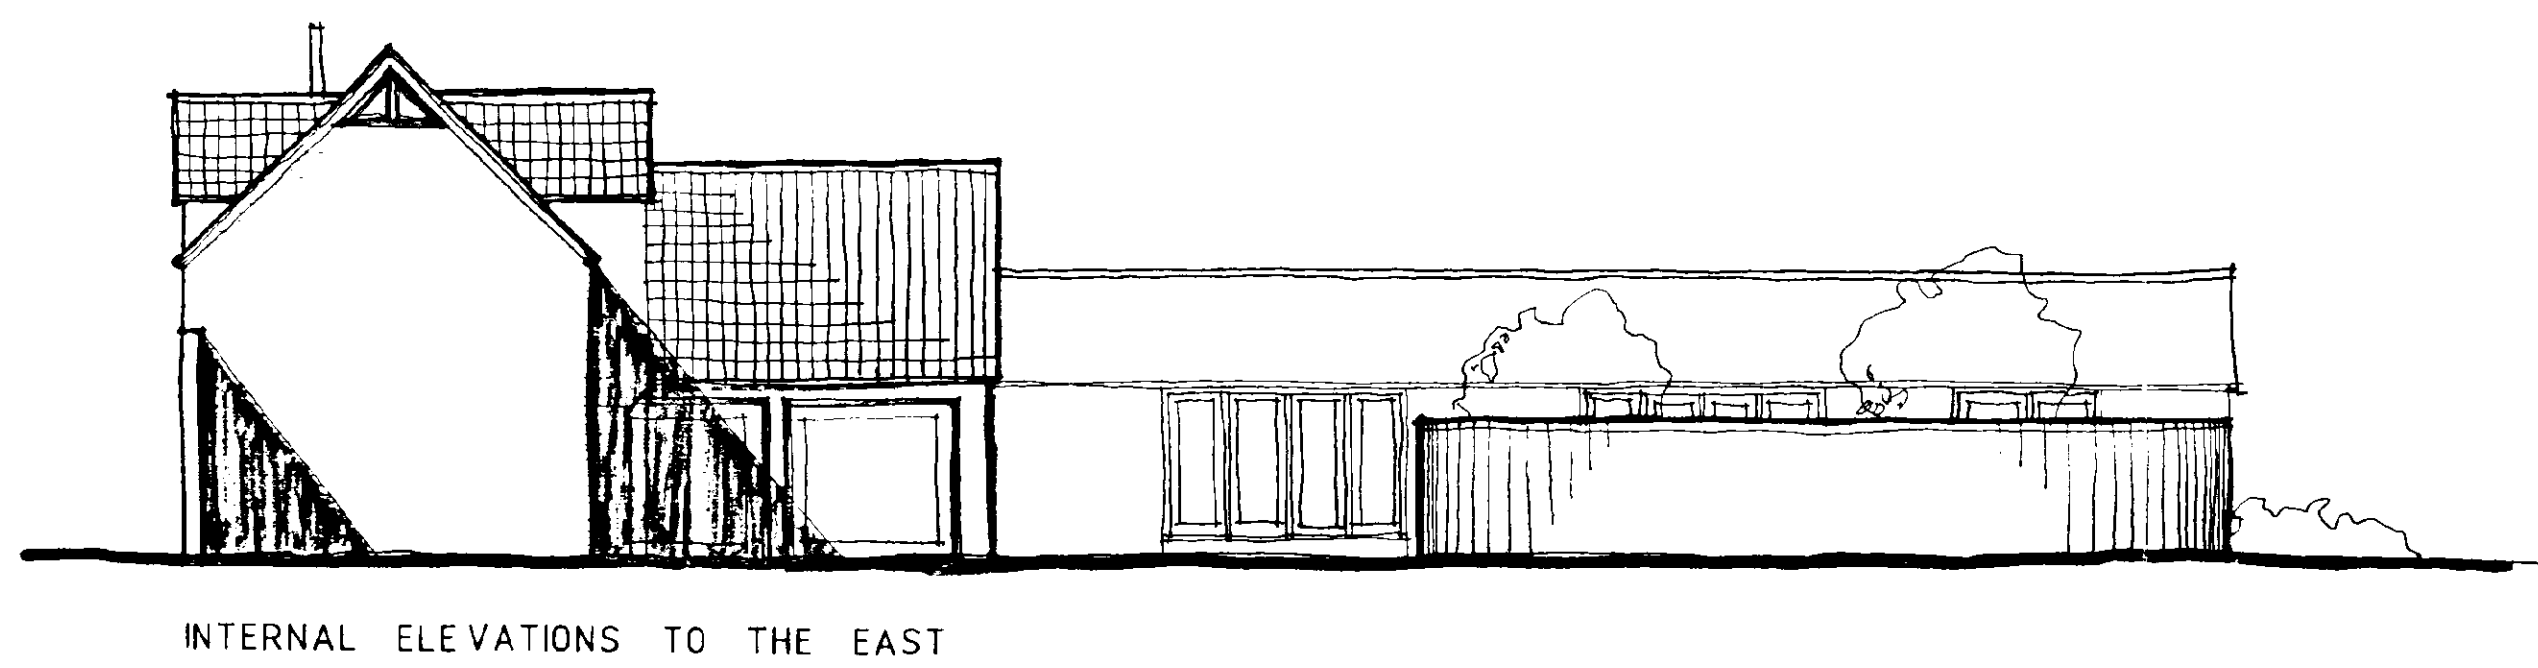

SOUTH HOLLAND D.C.
PLAN DEPT
01 DEC 1994
REF 0964/94

REV A' OCT 89 UNIT 2 NORTH WINDOWS, SOUTH REORDERING, UNIT 2 FLUE DISP ADJUST.


AUSTENDIKE HALL
CONVERSION OF BARN & OUTBUILDINGS
PROPOSED ELEVATIONS : UNIT 2

1 : 100
MAY 89

334/12A

Robert Freakley Associates Architects
Purto Quay Kings Lynn Norfolk PE30 1HP 0553 762055



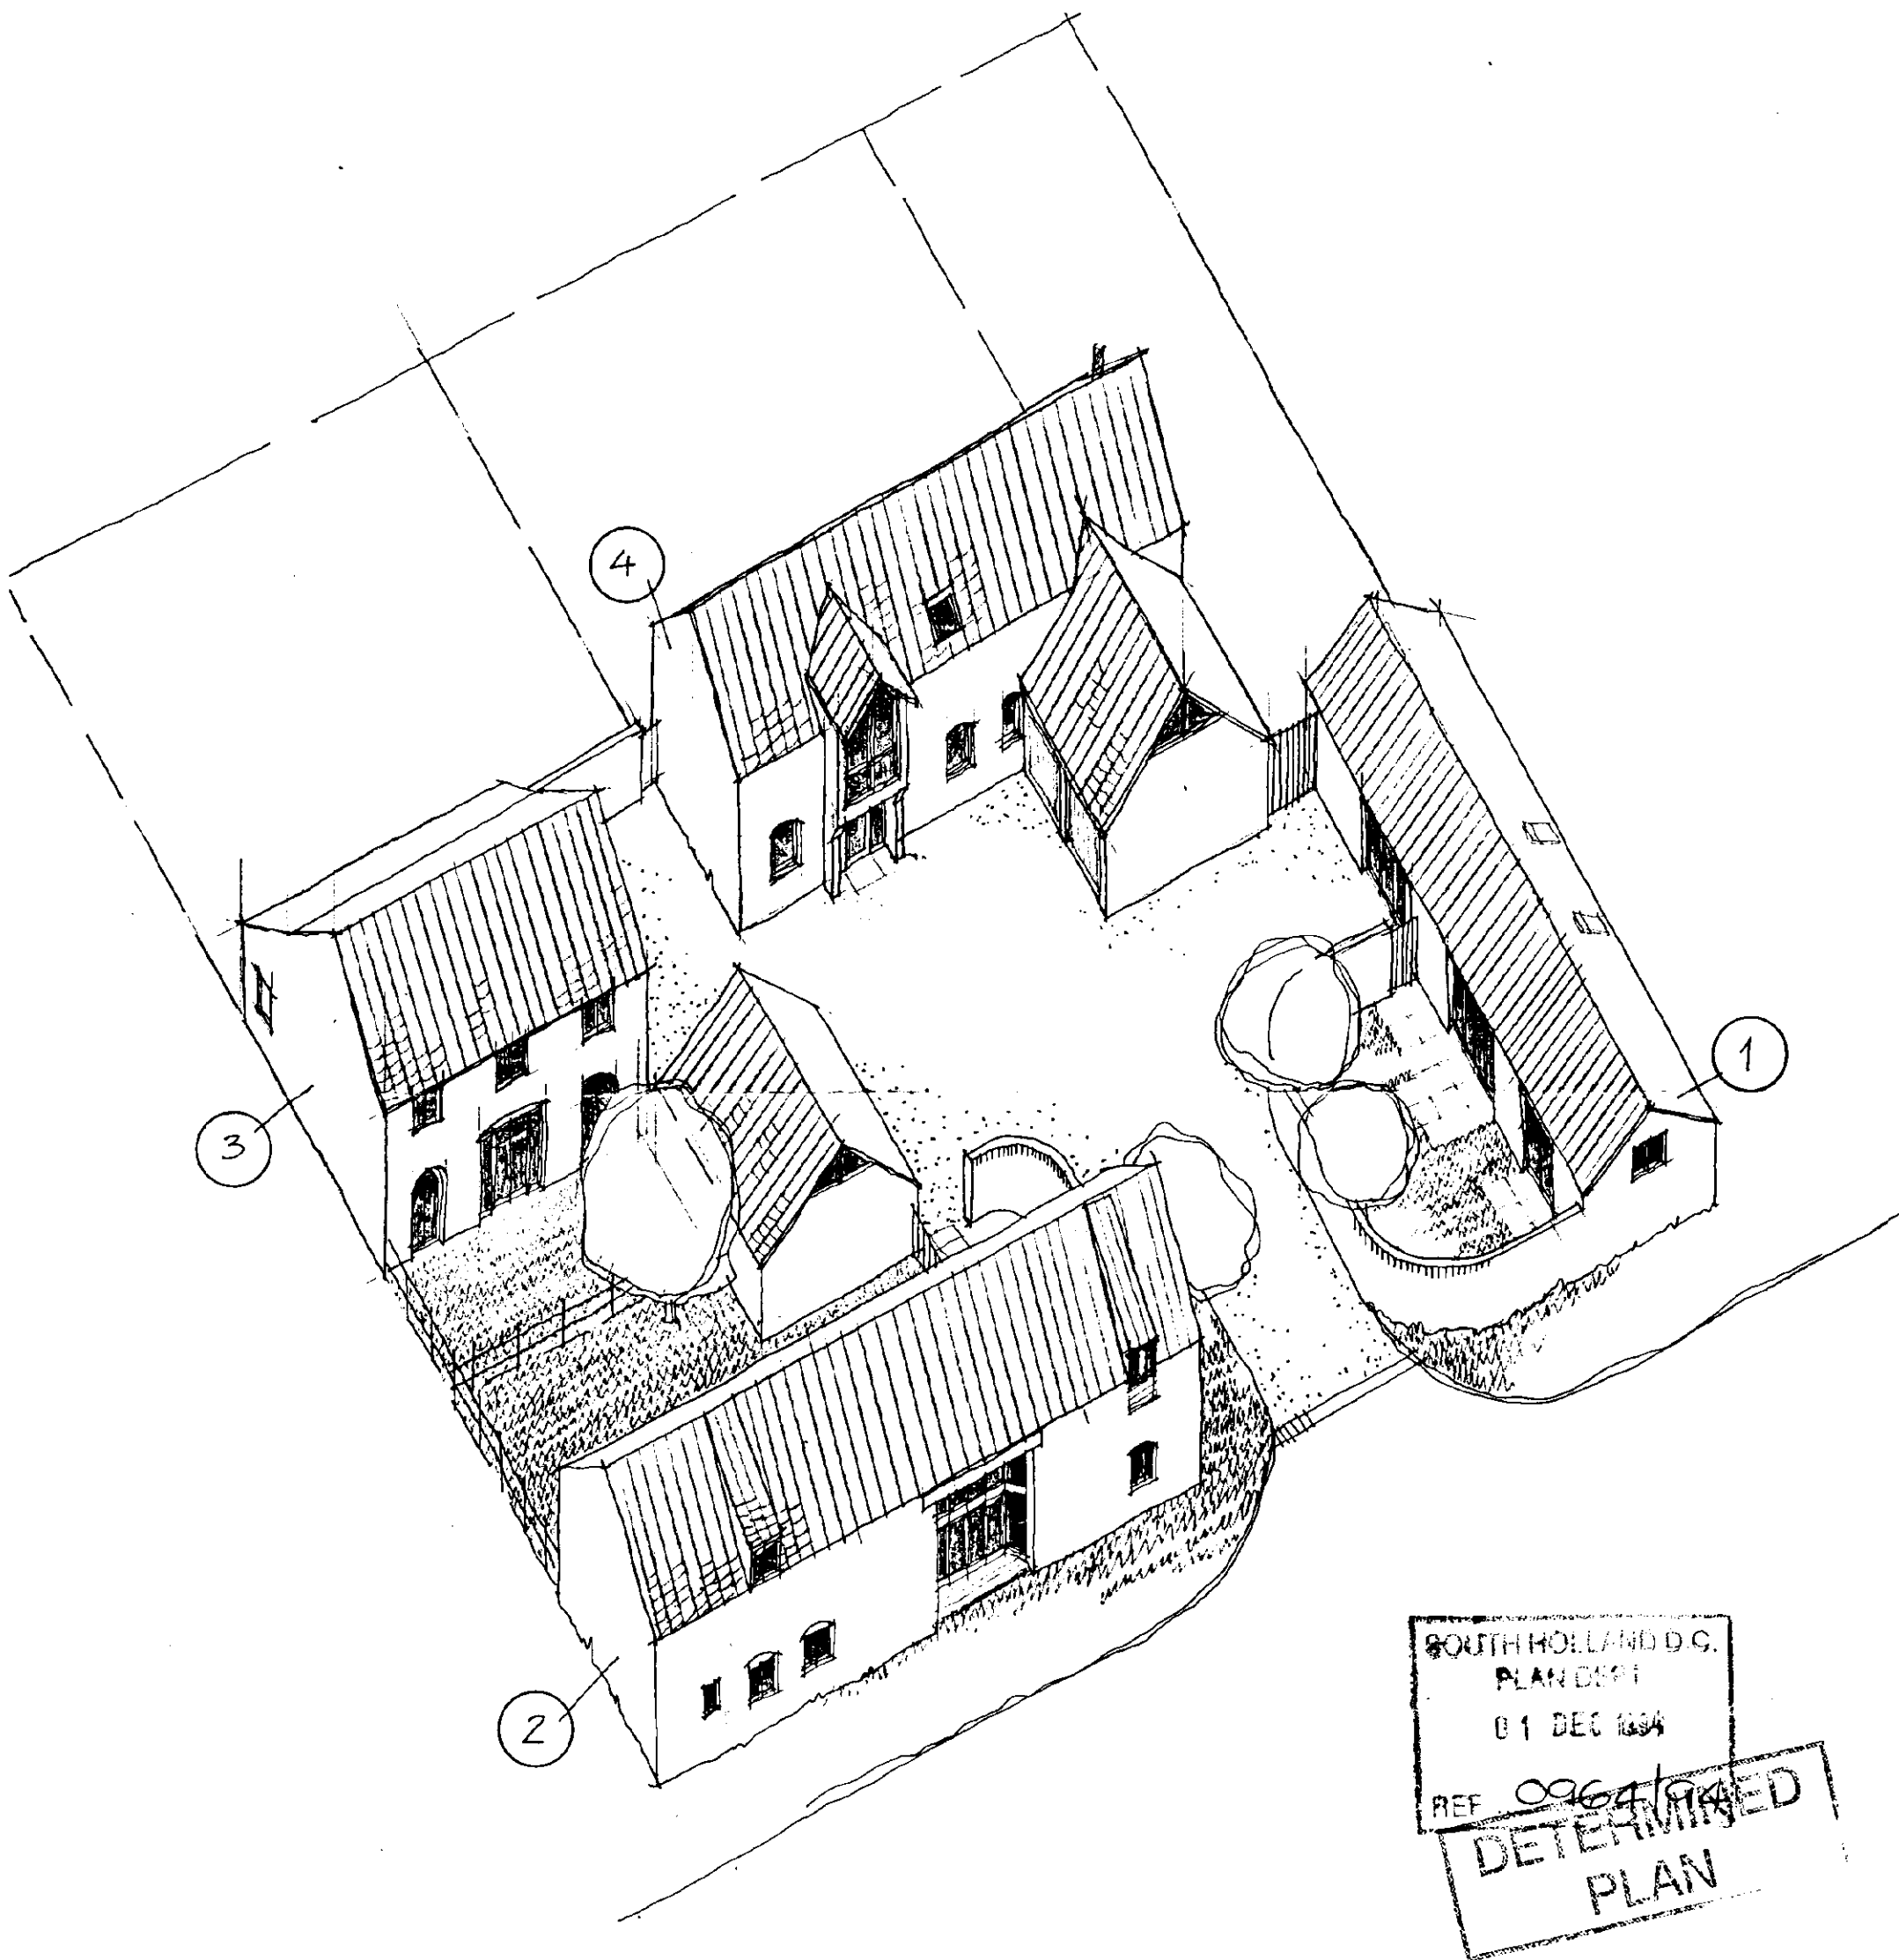

SOUTH HOLLAND D.C.
PLANDSP1
01 DEC 1984
REF. 0064/94
DETERMINED
PLAN

AUSTENDIKE HALL - CONVERSION OF BARNs.
AERIAL VIEW FROM THE SOUTH-WEST.

APRIL 1989

334/03