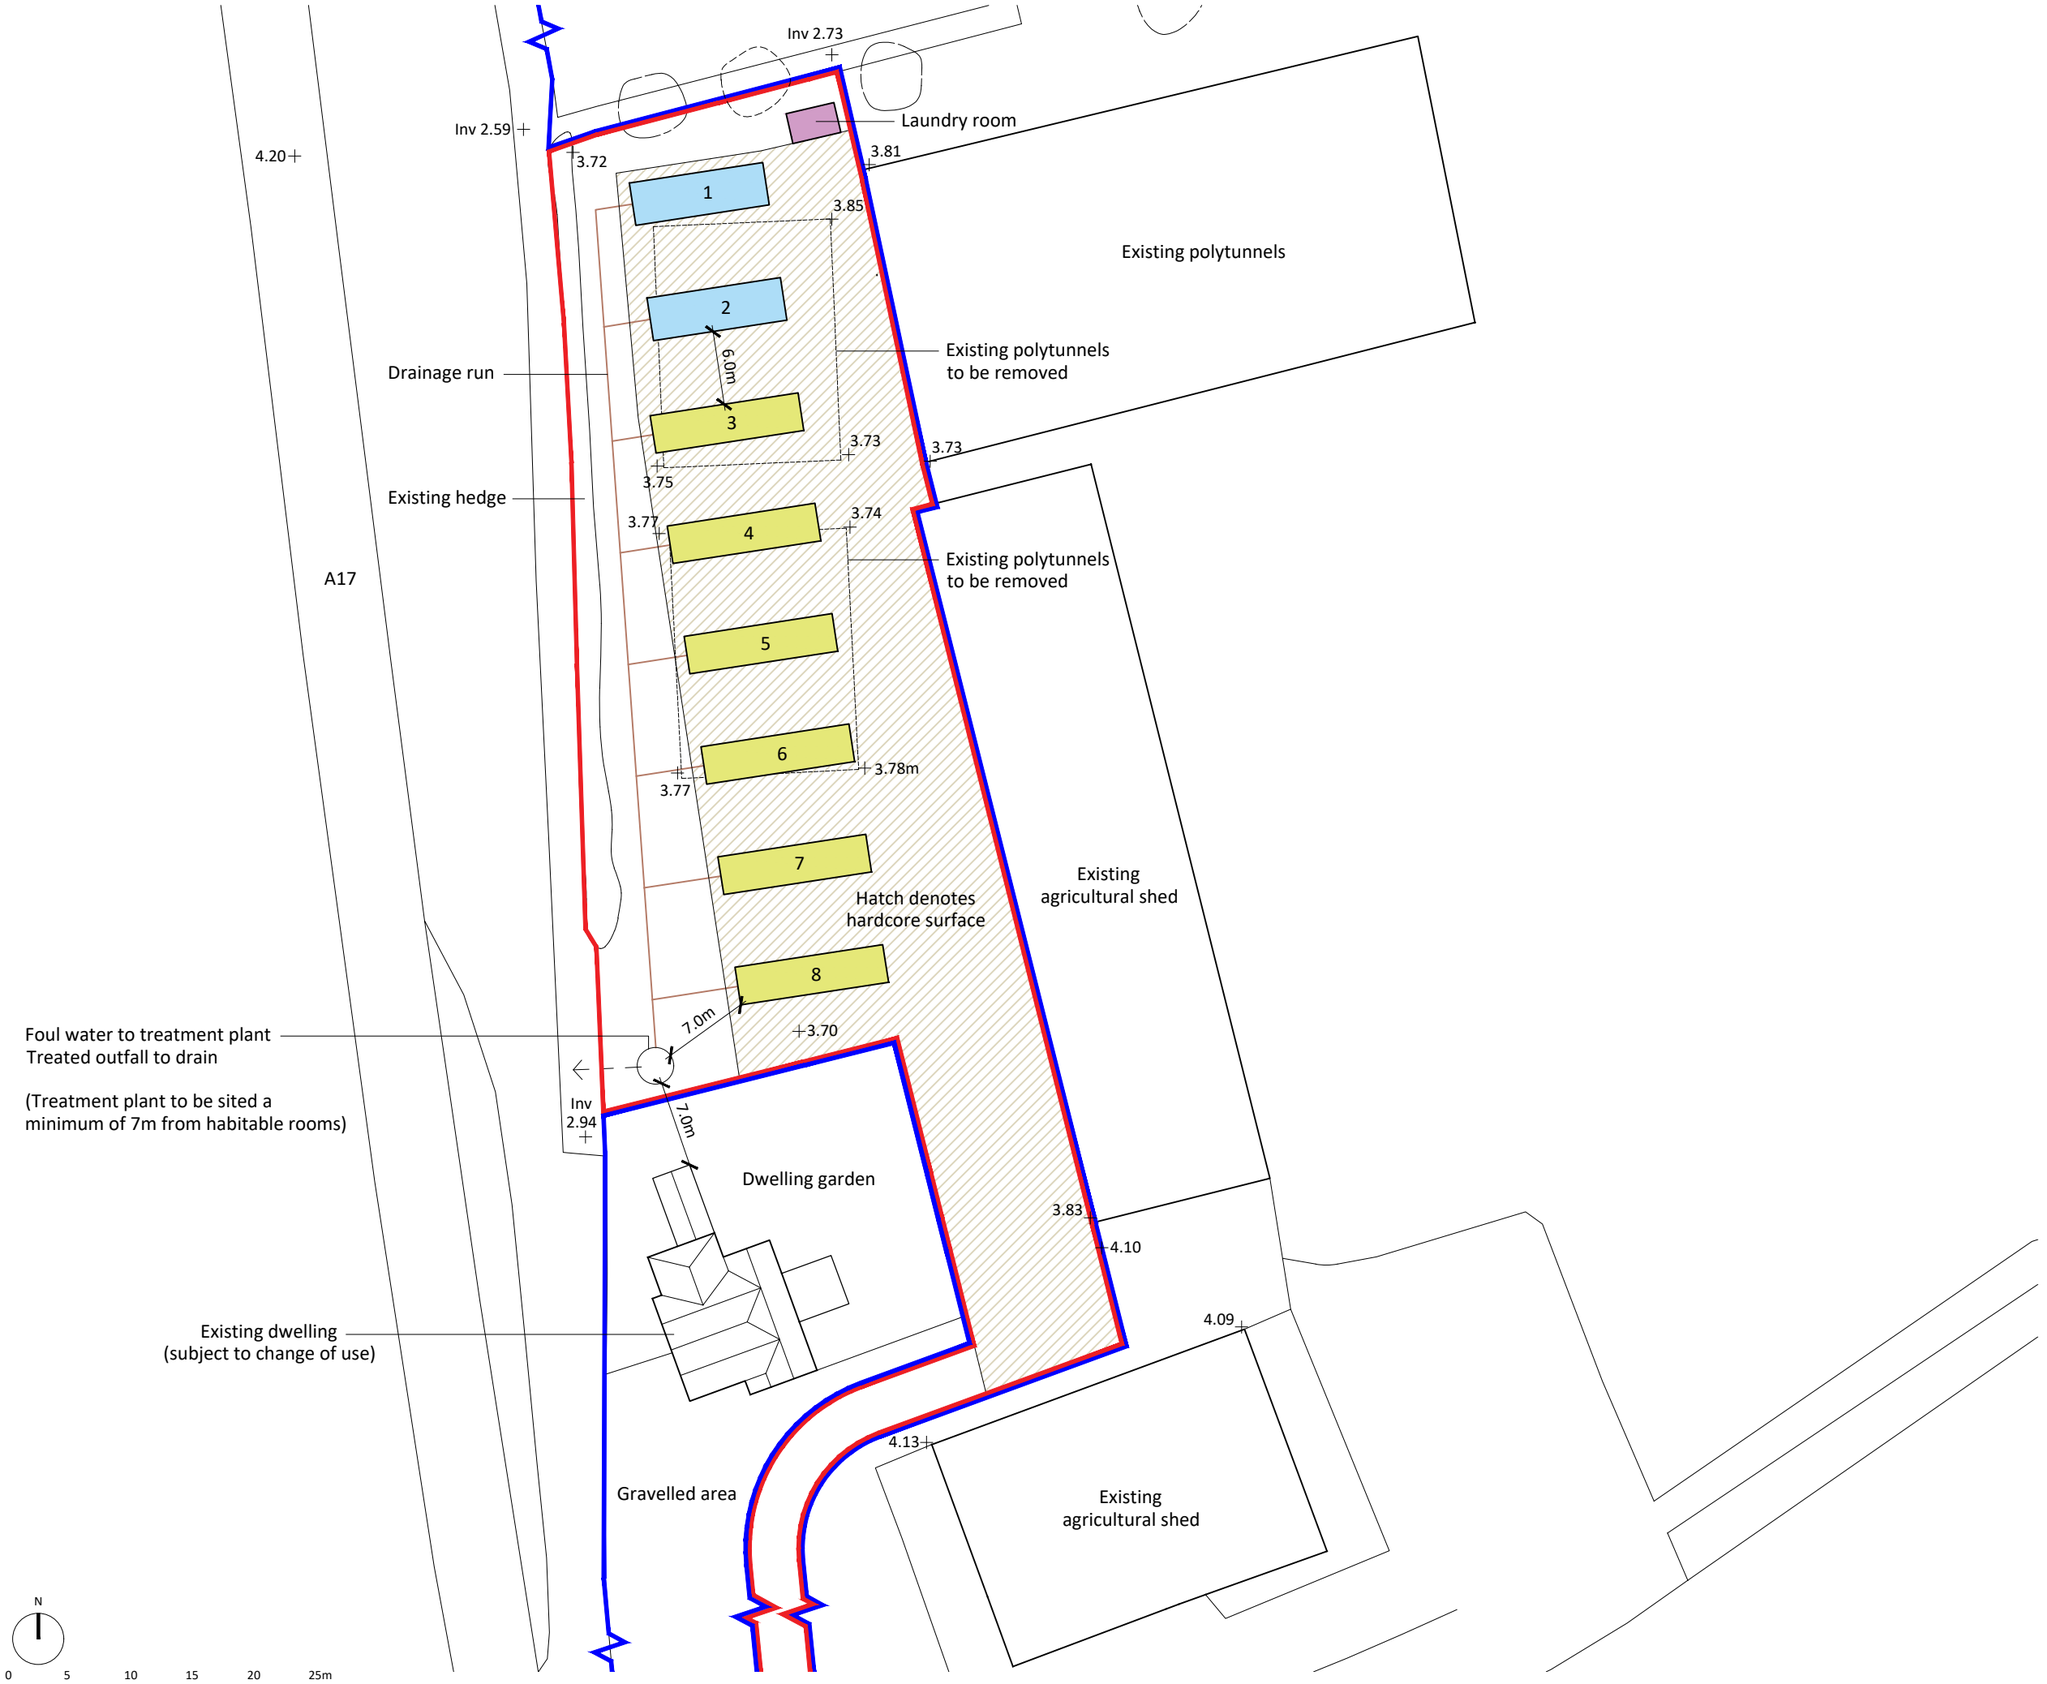


Notes

Dimensions
Use figured dimensions only. All dimensions should be checked against on site conditions and any discrepancies should be brought to the attention of Robert Doughty Consultancy Limited.

Copyright
© Robert Doughty Consultancy Limited.
All rights described in the Copyright, Designs and Patents Act 1988 have been asserted.

Ordnance Survey Map
© Crown Copyright. OS Licence No: AR 100010613.

CDM 2015
This drawing is for illustrative purposes and/or obtaining the relevant planning permission only. It should not be used for construction and accordingly, risk identification under the Construction (Design & Management) Regulations 2015 has not been undertaken.

2 x Lodges	11 x 3.5m
6 x Static caravans	12.2 x 3.1m

Rev	Description	Date
E	Hardcore surface revised	25.10.19
D	Layout revised	15.10.19
C	Levels shown	19.09.19
B	Red line revised	17.09.19
A	Foul drainage revised	16.09.19

rdc
Robert Doughty Consultancy

32 High Street, Helpringham
Sleaford, Lincolnshire, NG34 0RA

Tel: 01529 421646
Email: admin@rdc-landplan.co.uk
Web: www.rdc-landplan.co.uk

Client
Naylor Flowers Limited

Project
Change of use
Vickers Park, Washway Road

Drawing
Proposed Block Plan

Scale @ A3	Date
1:500	29/08/19

Drawn By	Checked By
WW	LMS

Job Number	Status	Purpose of Issue
1246-3	PL	Planning

Drawing No.	Rev
1246-3_PL_BP02	E