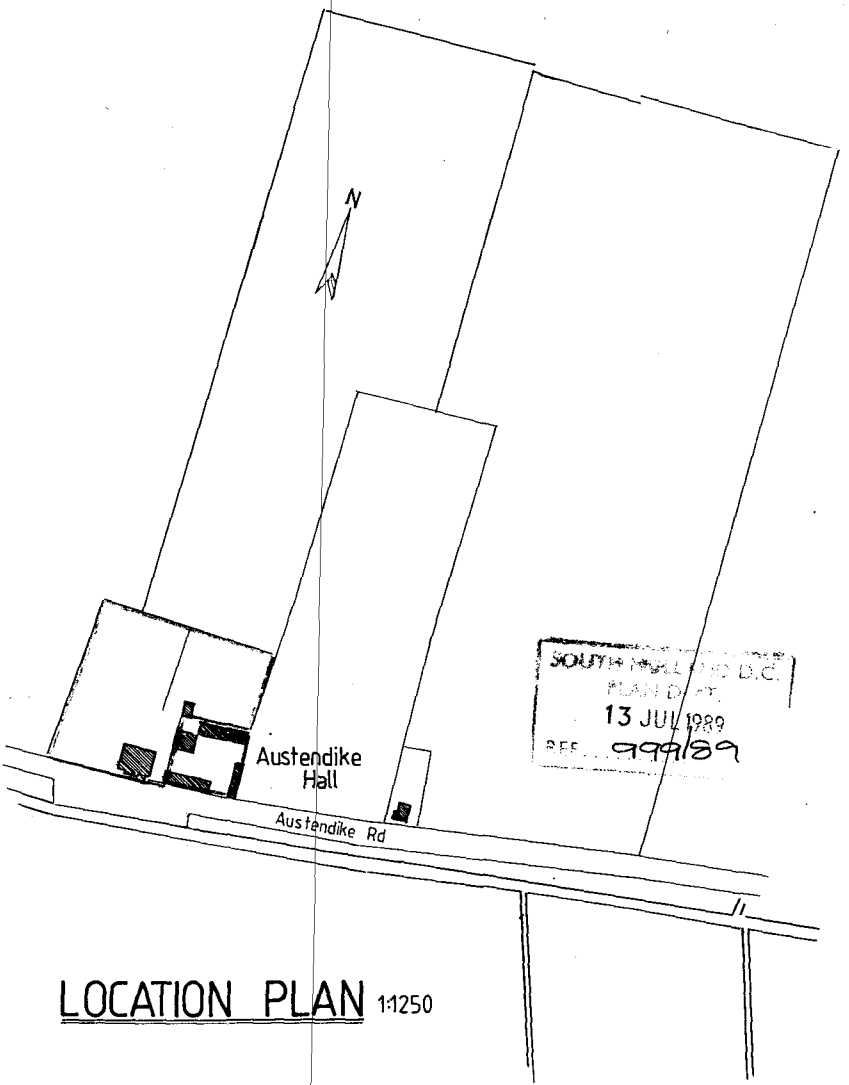

SOUTH HOLLAND D.C.
PLANNING
13 JUL 1989
REF. 999/89

LOCATION PLAN 1:1250

Austendike Hall
SITE & LOCATION PLANS
FOR PROPOSED DOUBLE ~~GARAGE~~

DETERMINED
PLAN

scale 1:1250 1:500 drawn FF
date JUNE '89 checked
drawing no 334/16 revision

Robert Freakley Associates Architects
Purfleet Quay King's Lynn Norfolk PE30 1HP 0553 762055

A Member of
Acanthus
Associated Architectural Practices Ltd