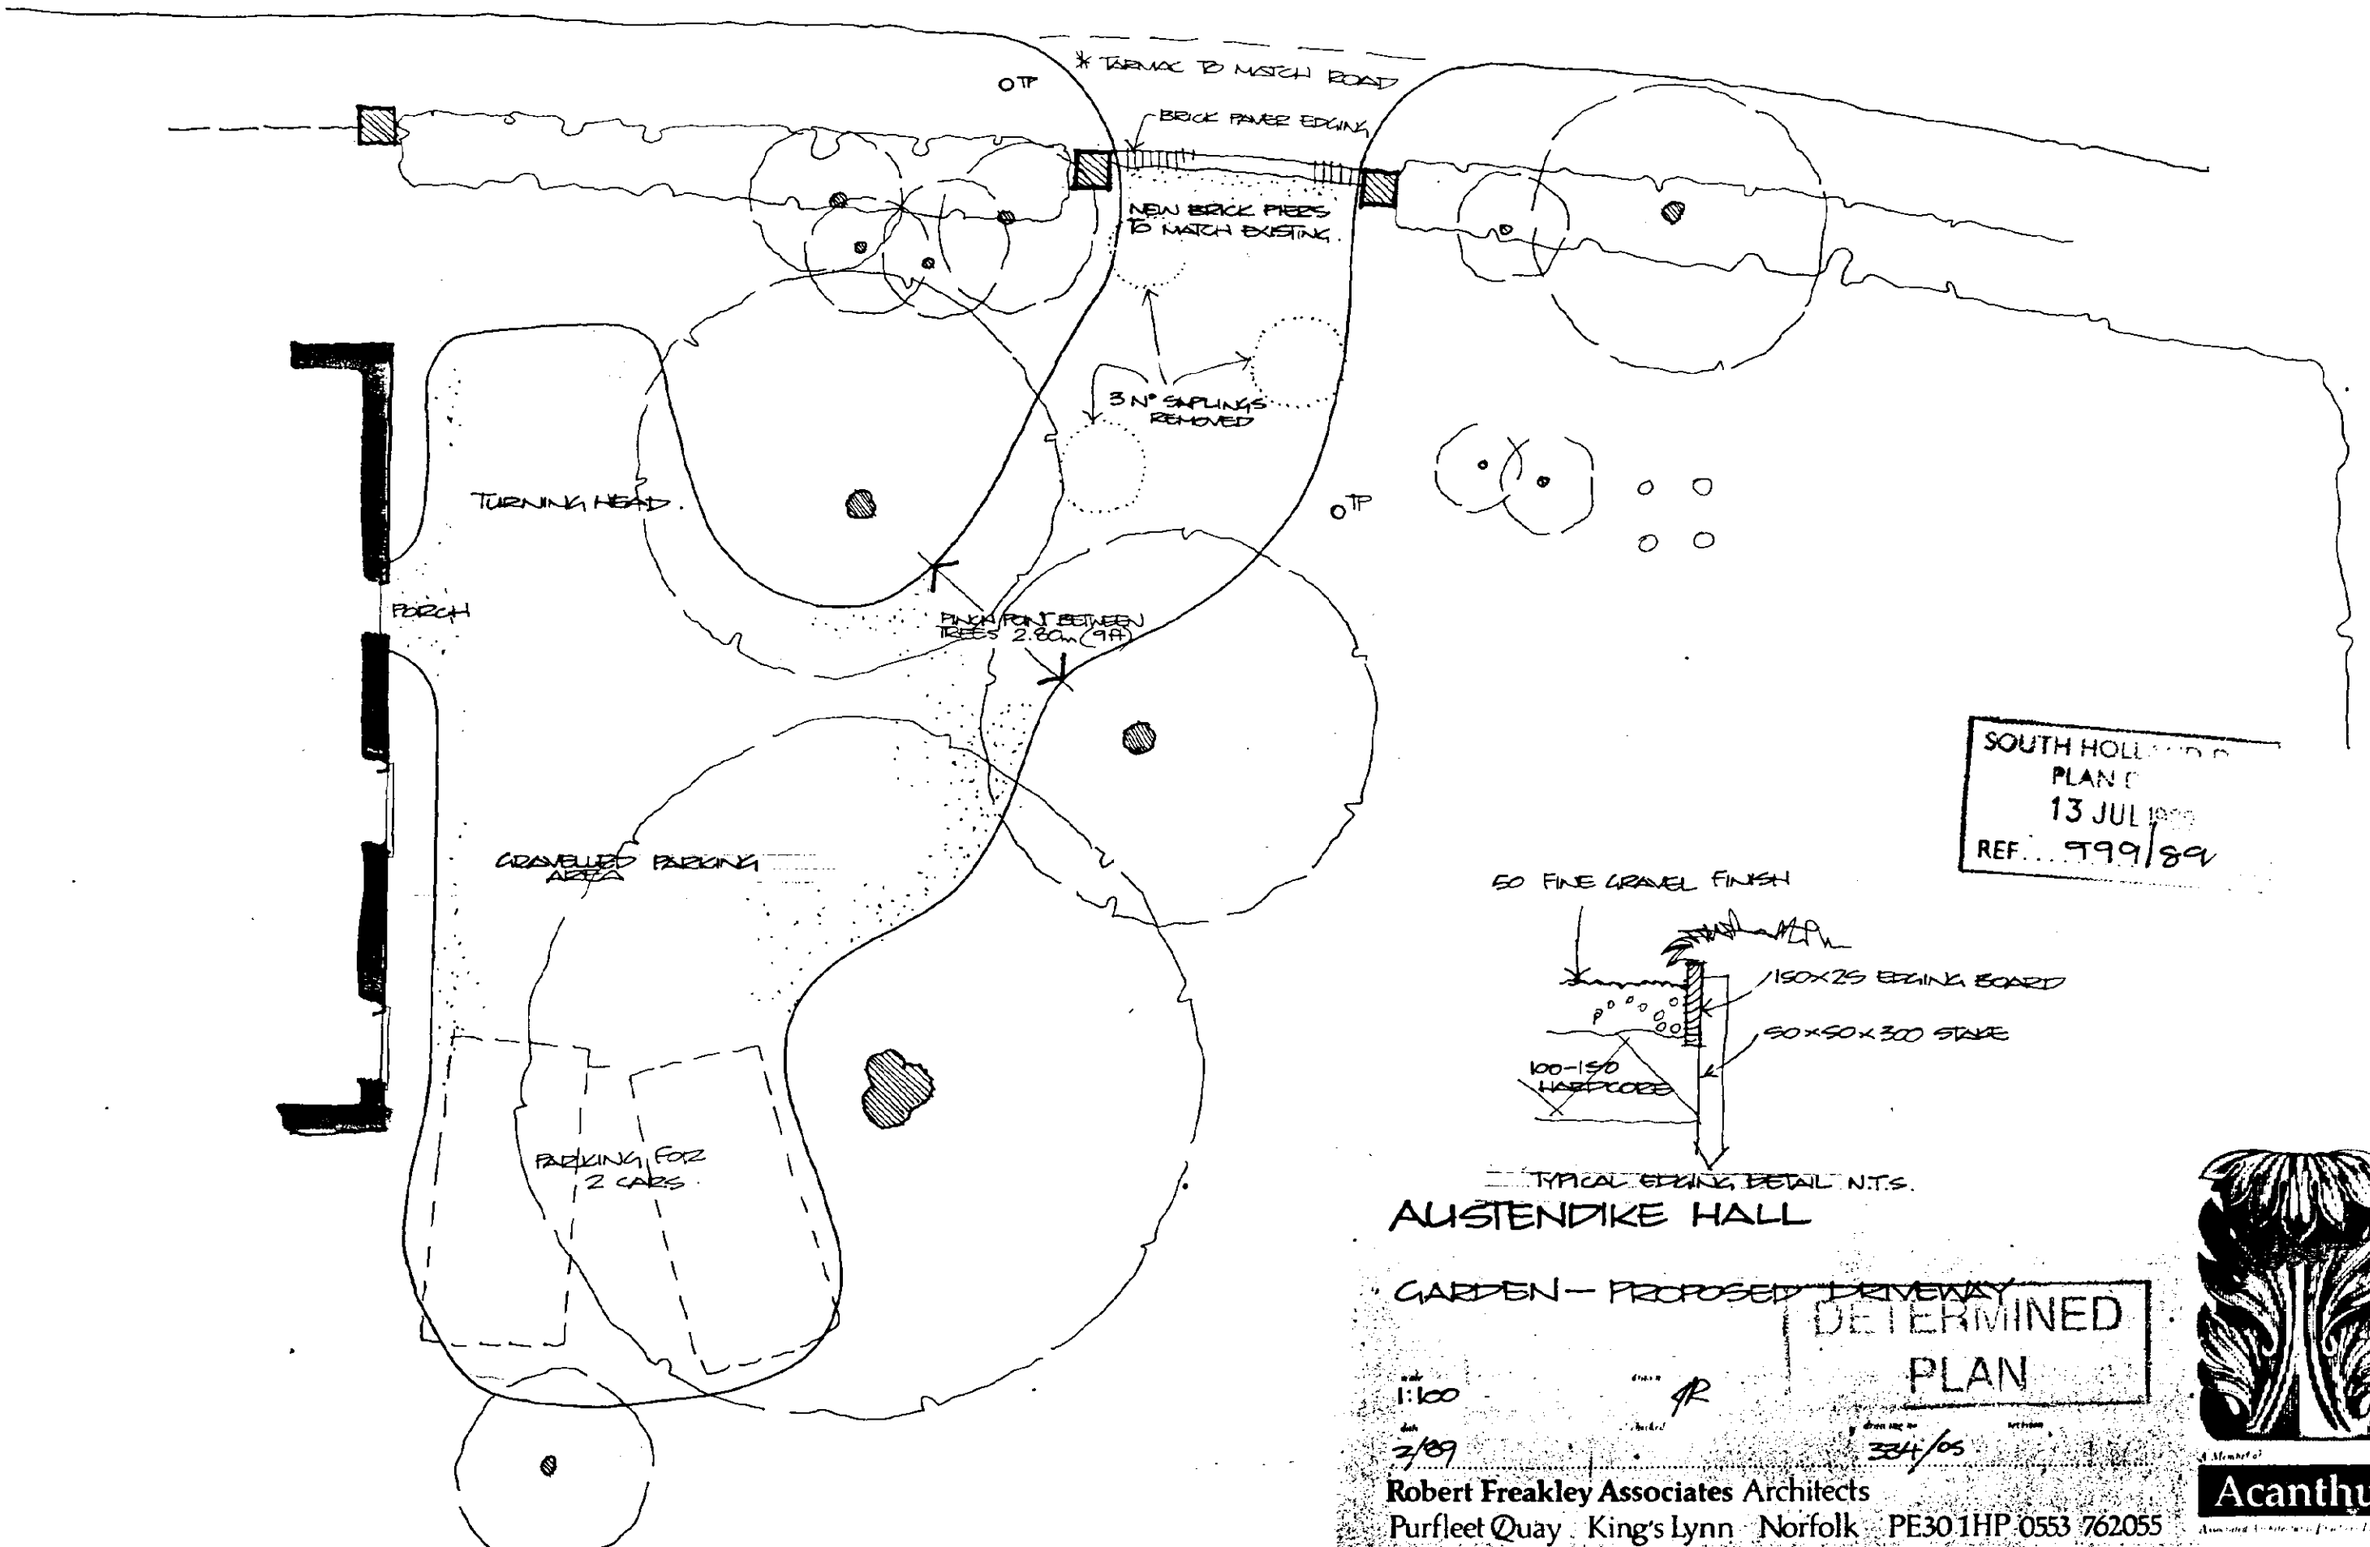

SOUTH HOLL... PLAN ... 13 JUL 19.. REF. 999/89

AUSTENDIKE HALL

GARDEN — PROPOSED DRIVEWAY

DETERMINED PLAN

1:100

2/89

334/05

Robert Freakley Associates Architects
Purfleet Quay King's Lynn Norfolk PE30 1HP 0553 762055

A Member of Acanthus

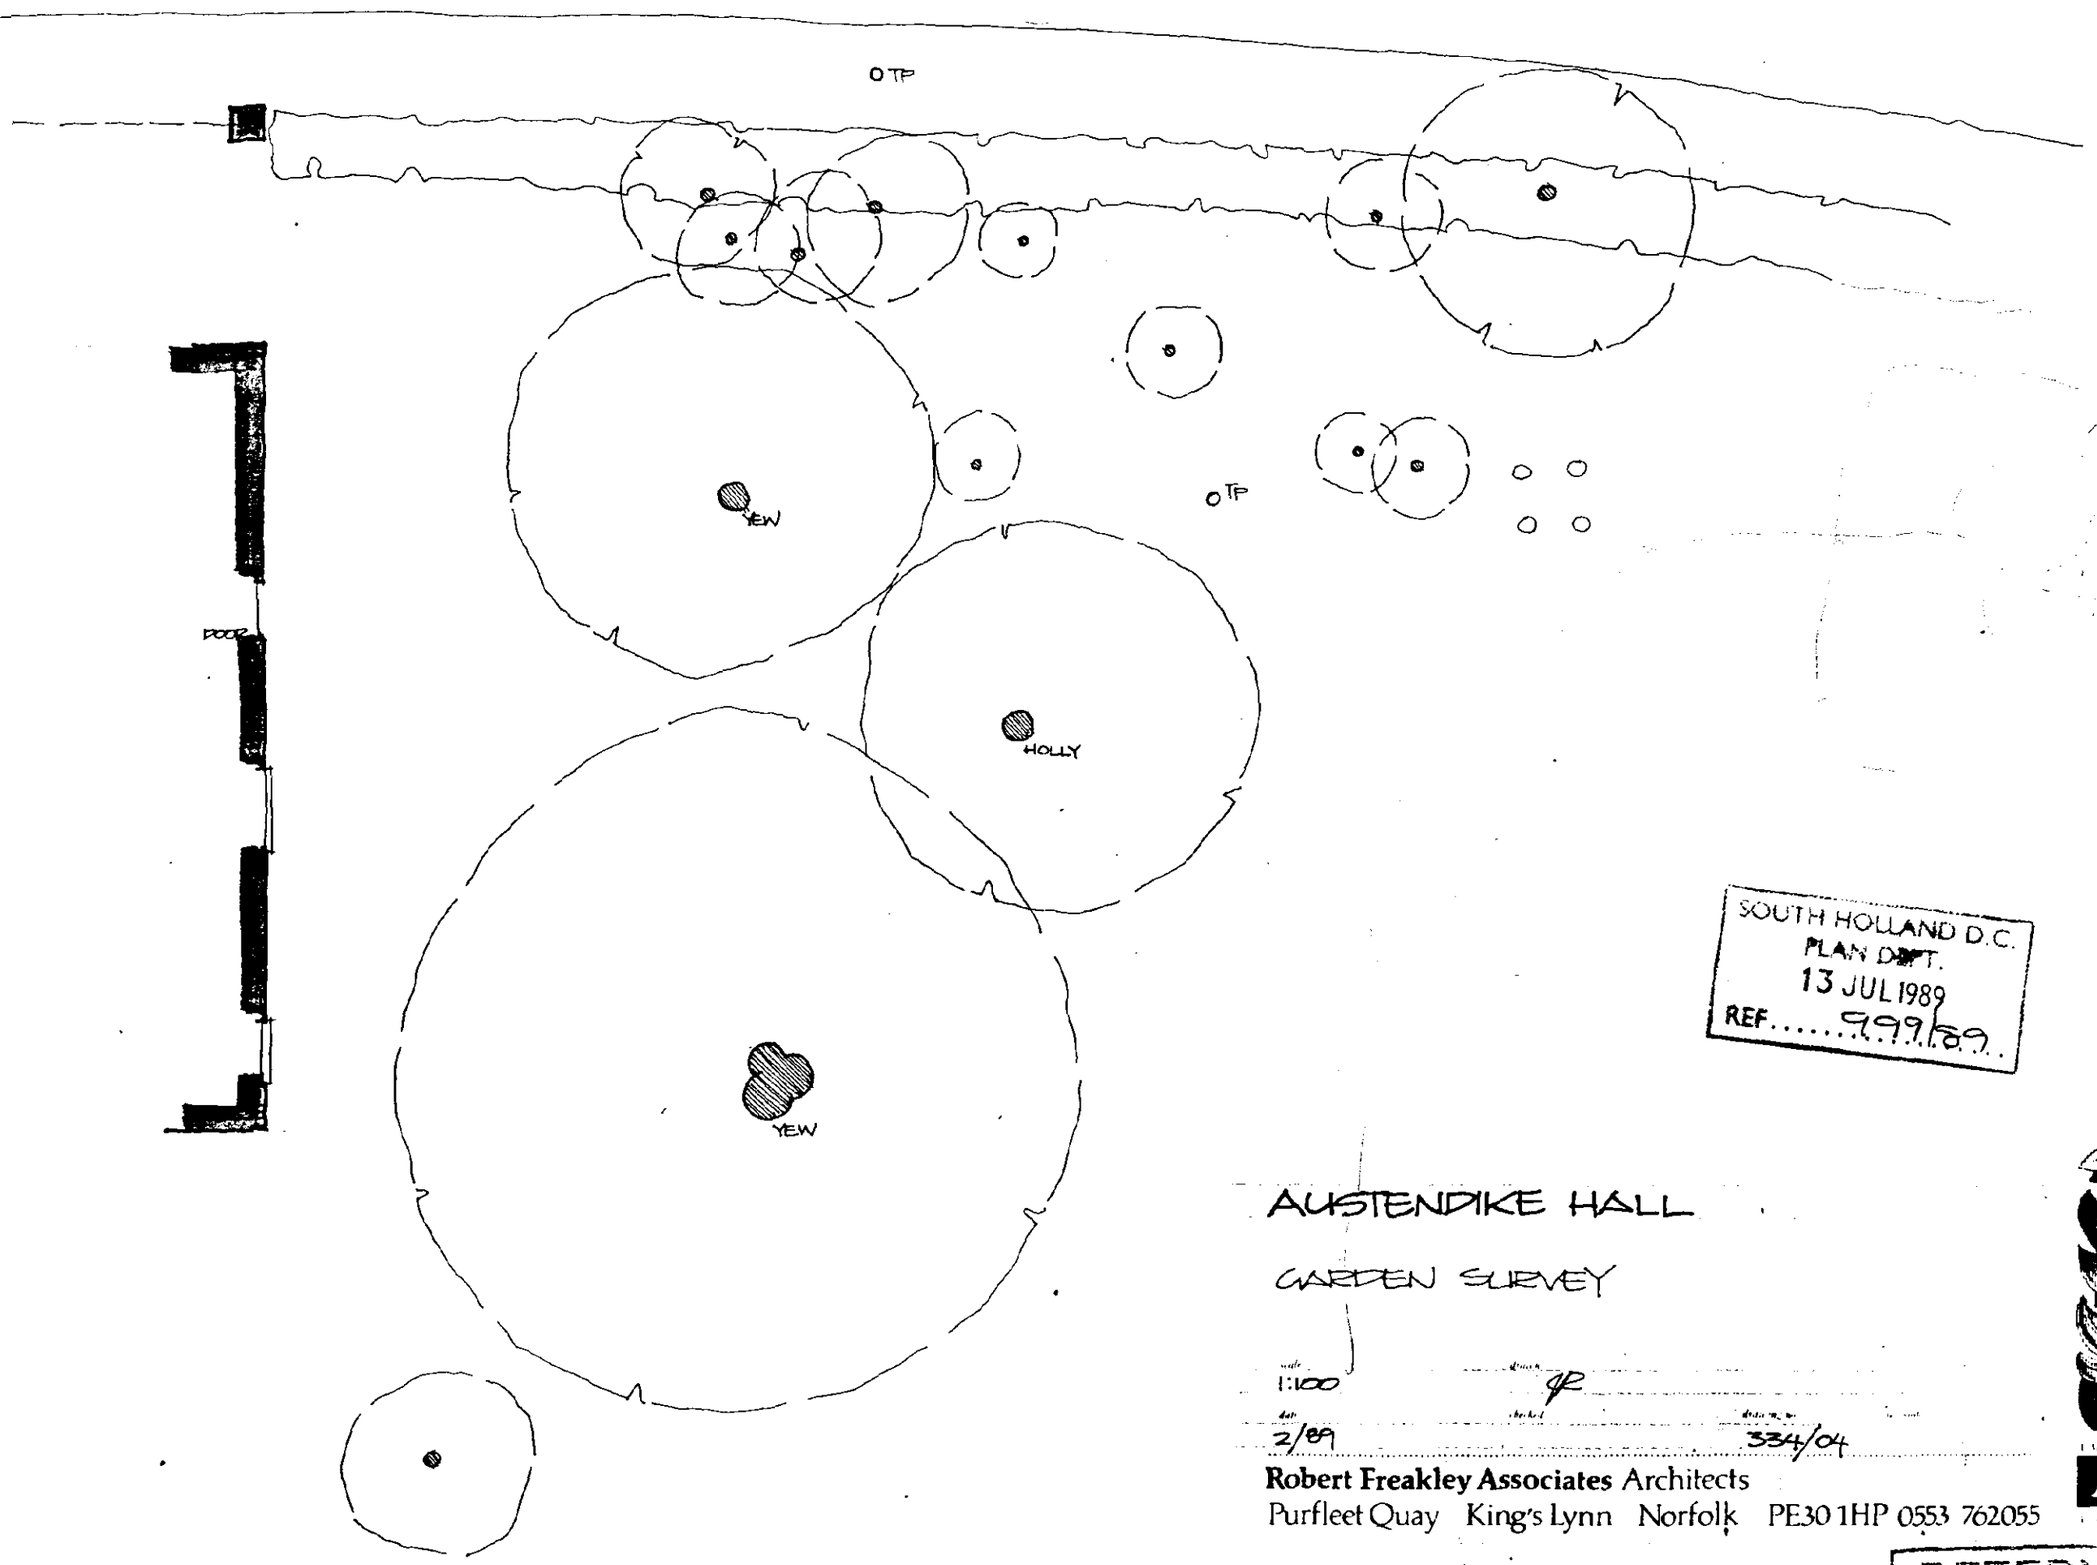

SOUTH HOLLAND D.C.
PLAN DEPT.
13 JUL 1989
REF..... 999/89

AUSTENDIKE HALL

GARDEN SURVEY

1:100 | JR | 334/04

2/89

Robert Freakley Associates Architects
Purfleet Quay King's Lynn Norfolk PE30 1HP 0553 762055

Acanthus

DETERMINED
PLAN

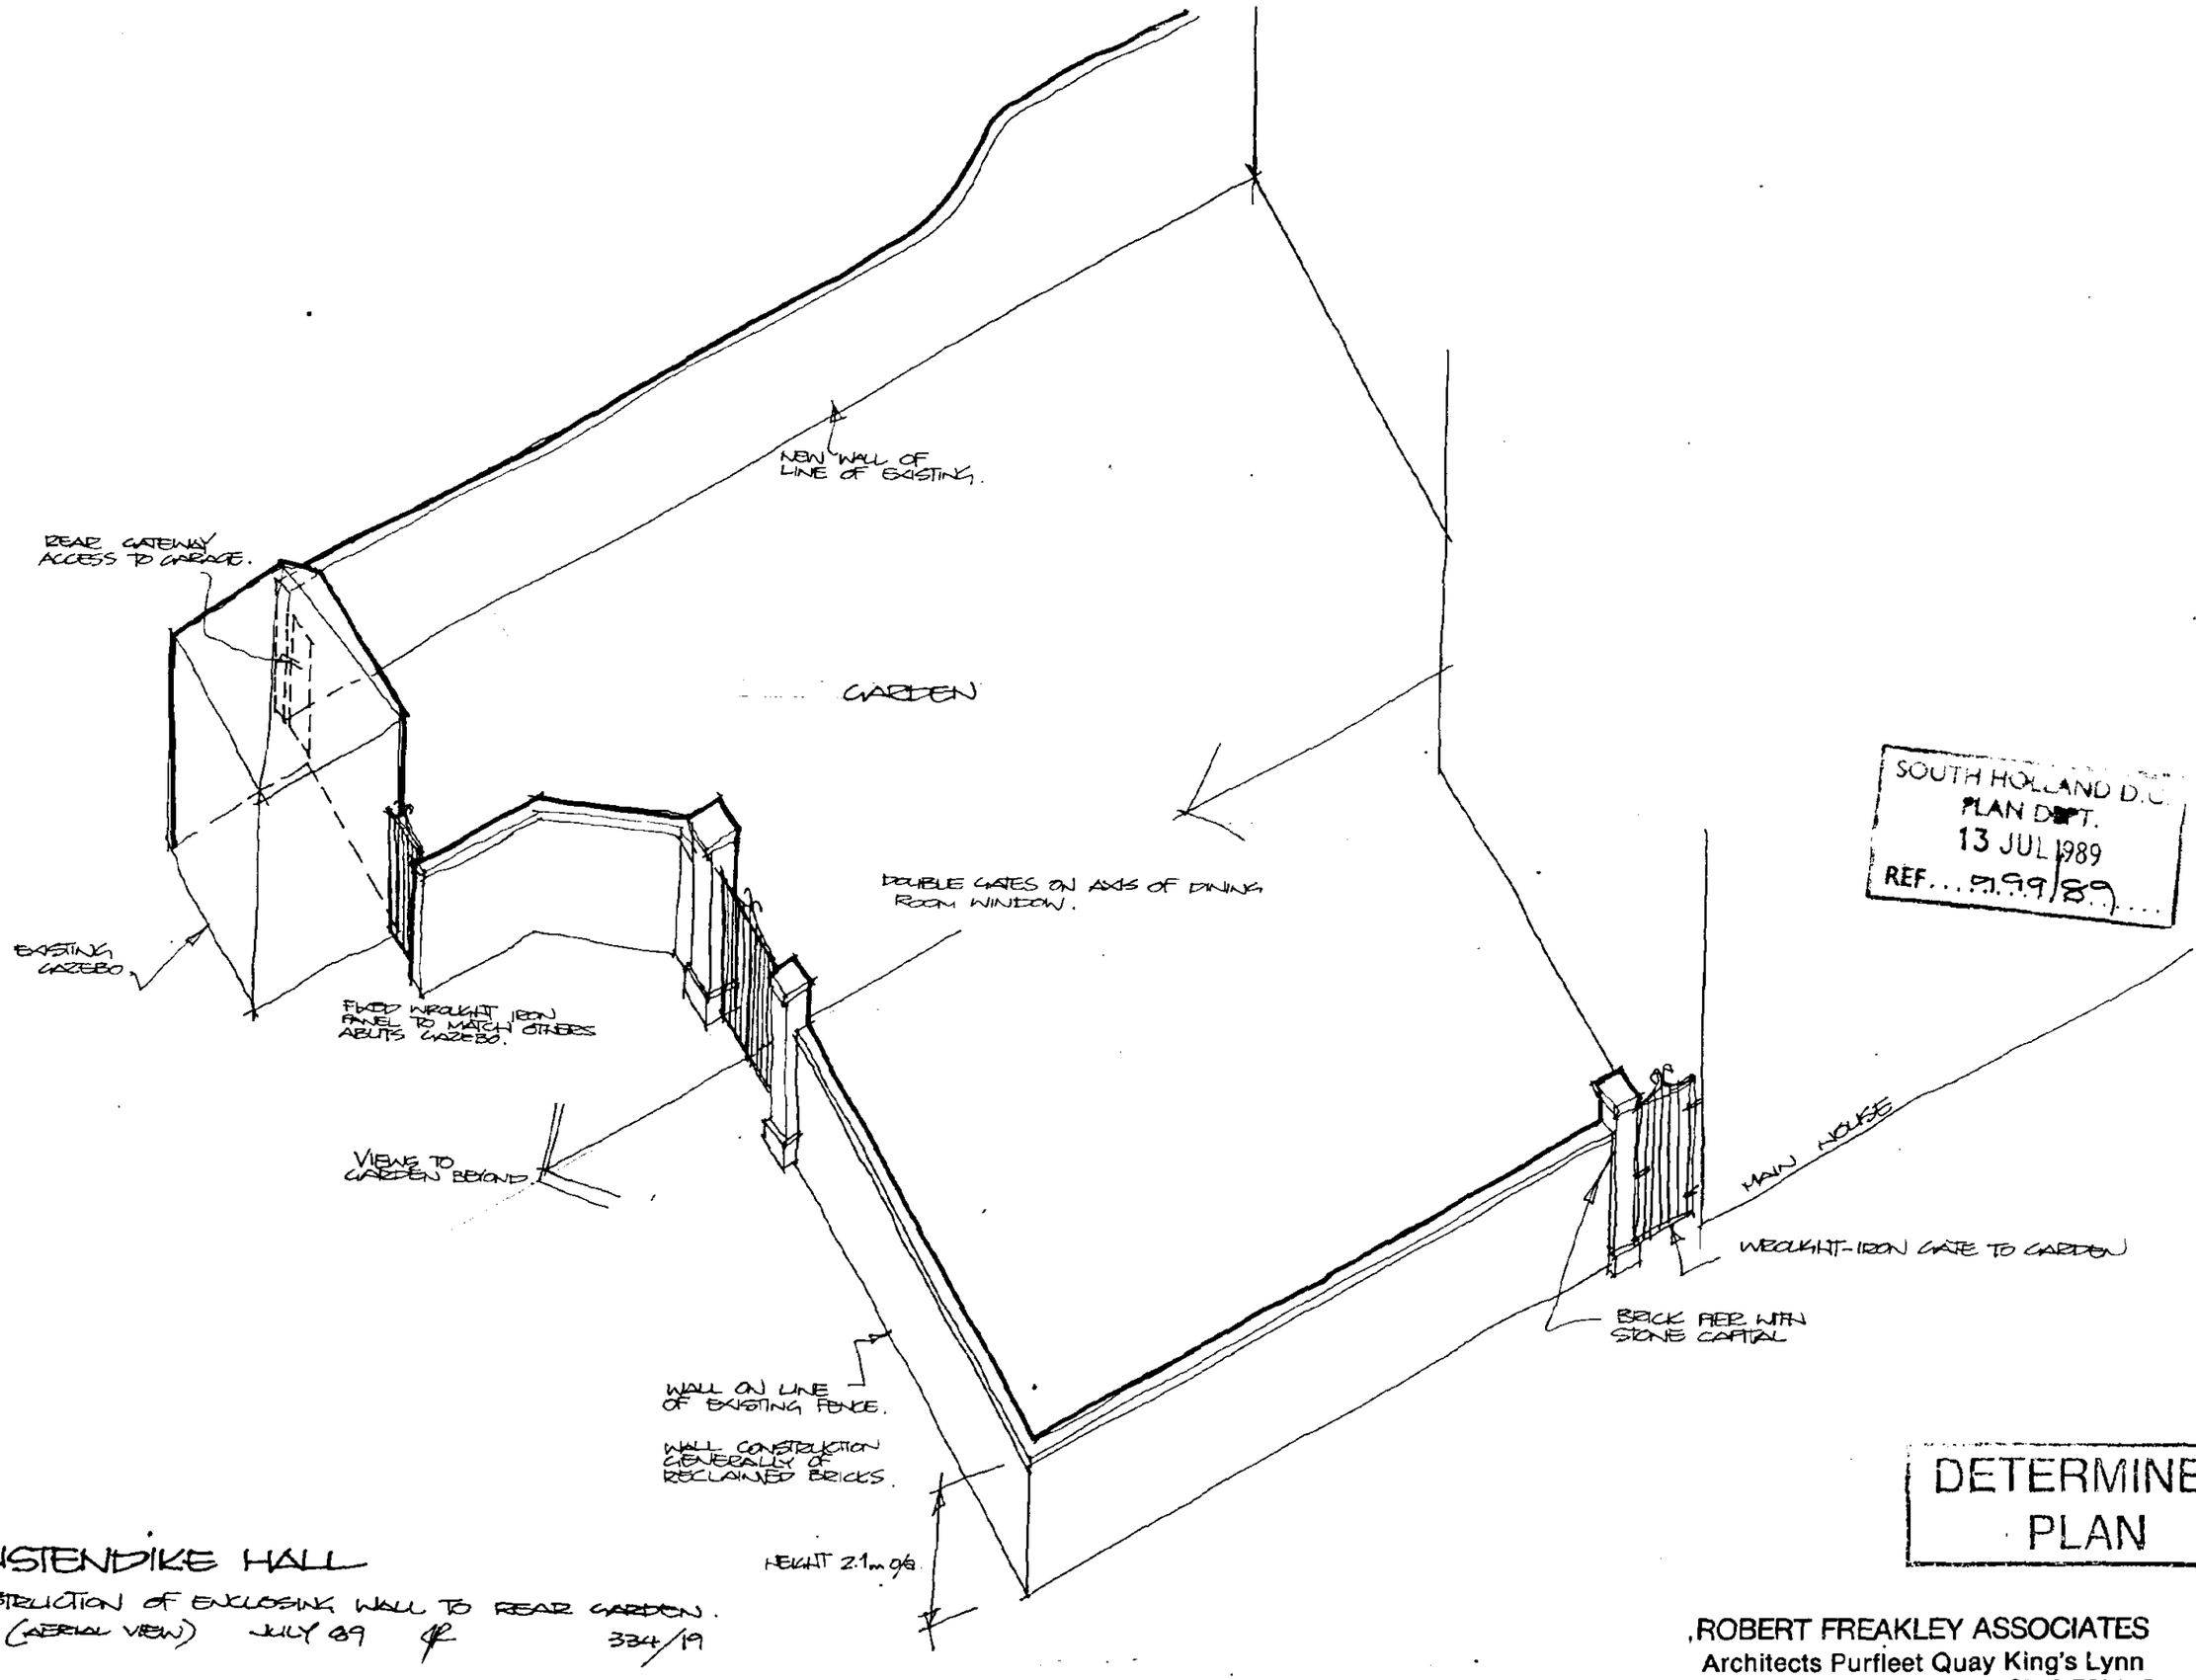

SOUTH HOLLAND D.C.
PLAN DEPT.
13 JUL 1989
REF... H/99/89....

AUSTENDIKE HALL

CONSTRUCTION OF ENCLOSING WALL TO REAR GARDEN.
N.T.S (AERIAL VIEW) JULY 89 334/19

DETERMINED
PLAN

ROBERT FREAKLEY ASSOCIATES
Architects Purfleet Quay King's Lynn
Norfolk PE30 1HP 0553 762055

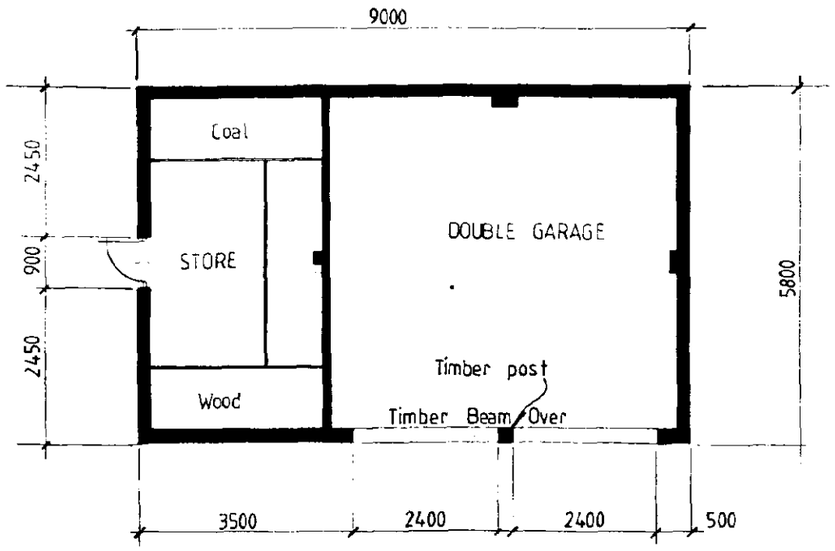

Plan

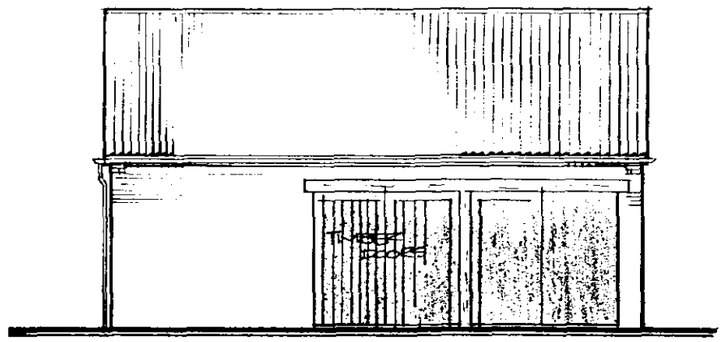

West

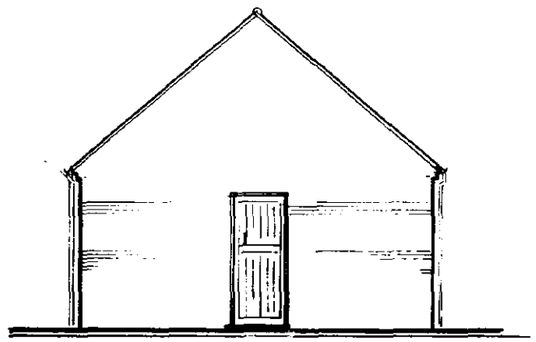

North

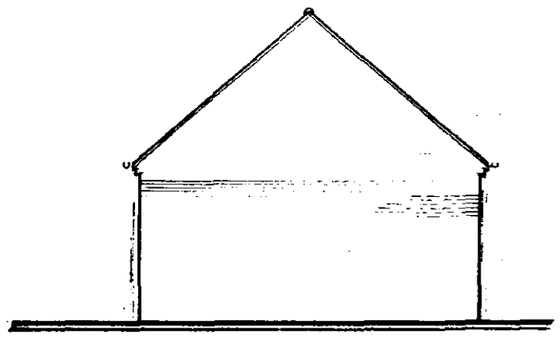

South

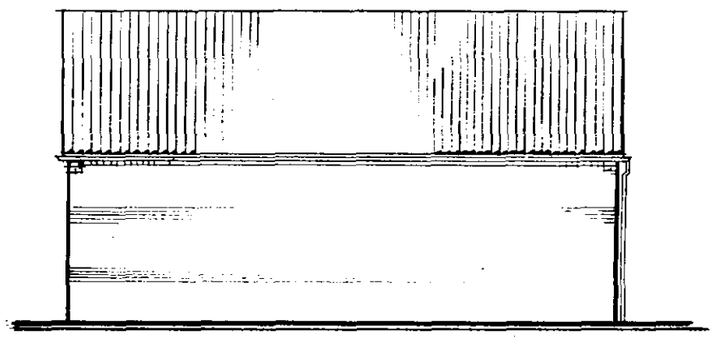

East

Finishes

Roof _____ SANDTOFT GOXHILL CLAY TILES
Brickwork _____ RECLAIMED BRICKS TO MATCH EXISTING
Guttering, RWP _____ CAST IRON: BLACK PAINTED.

SOUTH HOLLAND D.C.
PLAN DEPT.
13 JUL 1989
REF. 0999/89...

Austendike Hall
PROPOSED DOUBLE GARAGE

DETERMINED
PLAN

scale 1:100 drawn FBE/jc
date JUNE '89 checked drawing 334/15

Robert Freakley Associates Architects
Purfleet Quay King's Lynn Norfolk PE30 1HP 0553 762055

Acanthus

H13/1000/0999/89 13/10/89

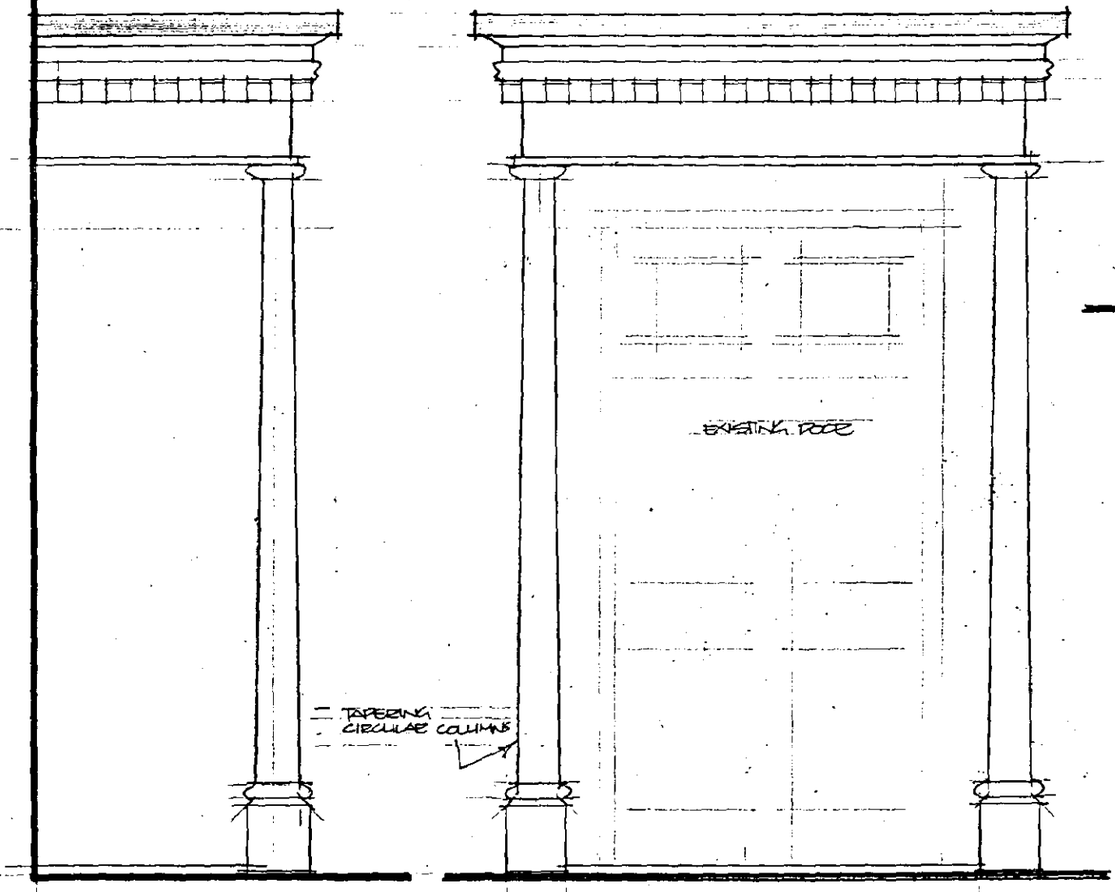

PORCH DETAIL - SIDE 1:10

PORCH FRONT 1:10



EXISTING - SOUTH



PROPOSED - SOUTH

AUSTENDIKE HALL

PROPOSED ALTERATIONS TO FRONT (ROADSIDE) ELEVATION

1:100, JUNE 89 334/17A

REV A 3.10.89 BAY WINDOWS AMENDED, PORCH DETAIL ADDED

DETERMINED PLAN

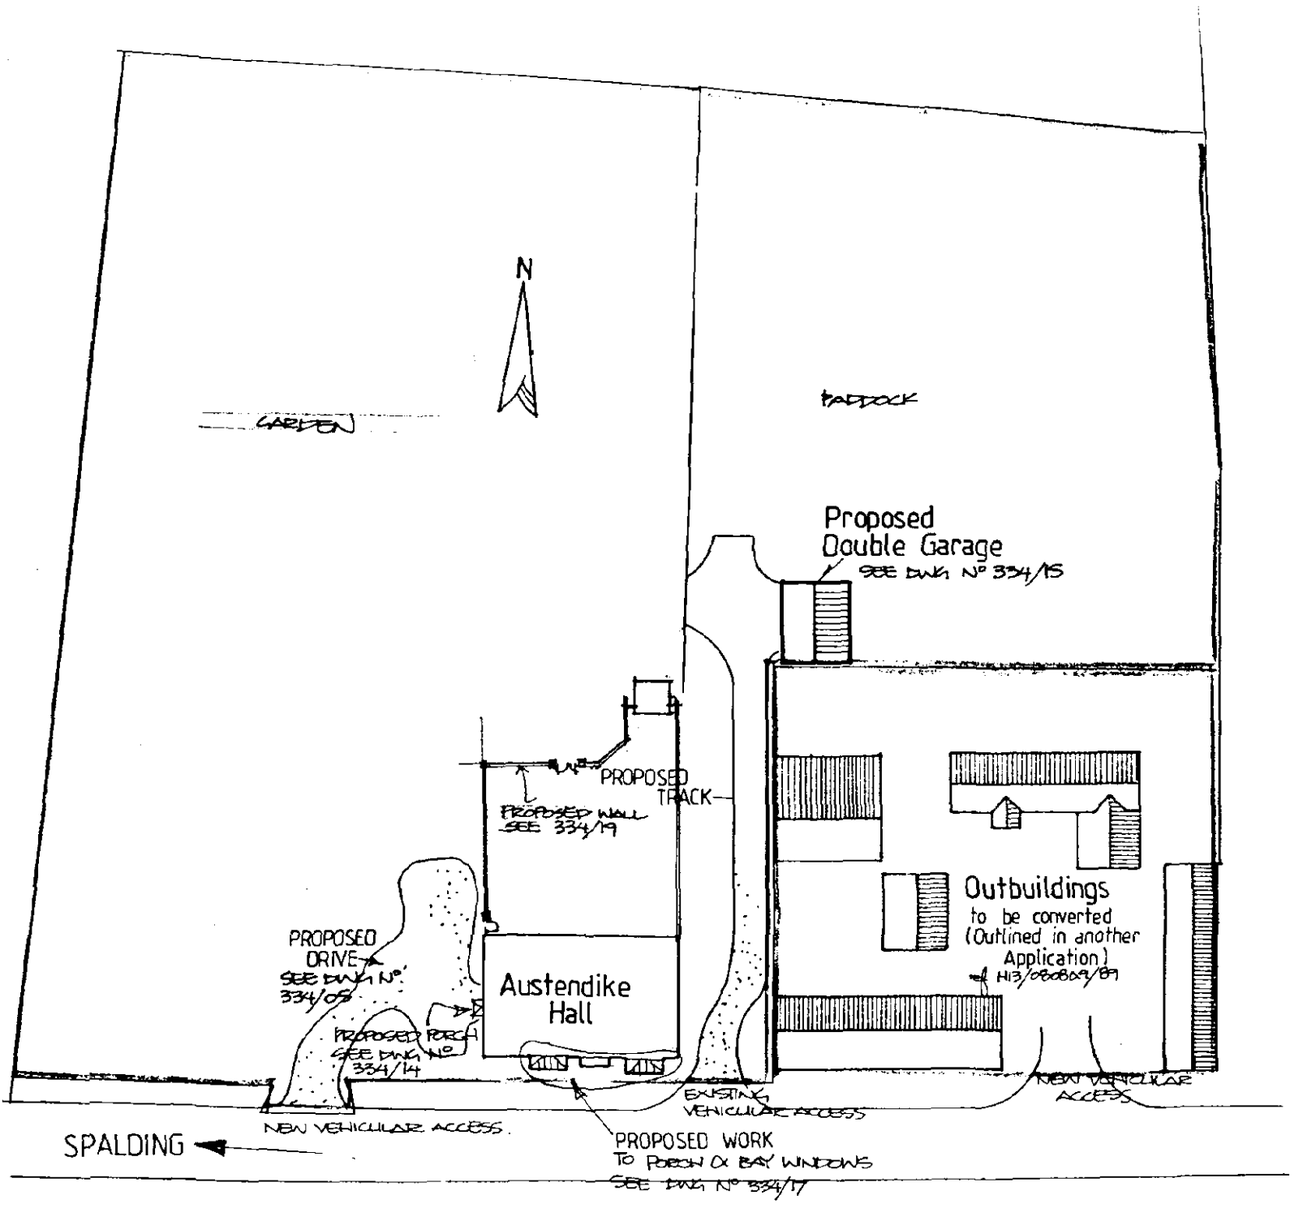

SITE PLAN 1:500

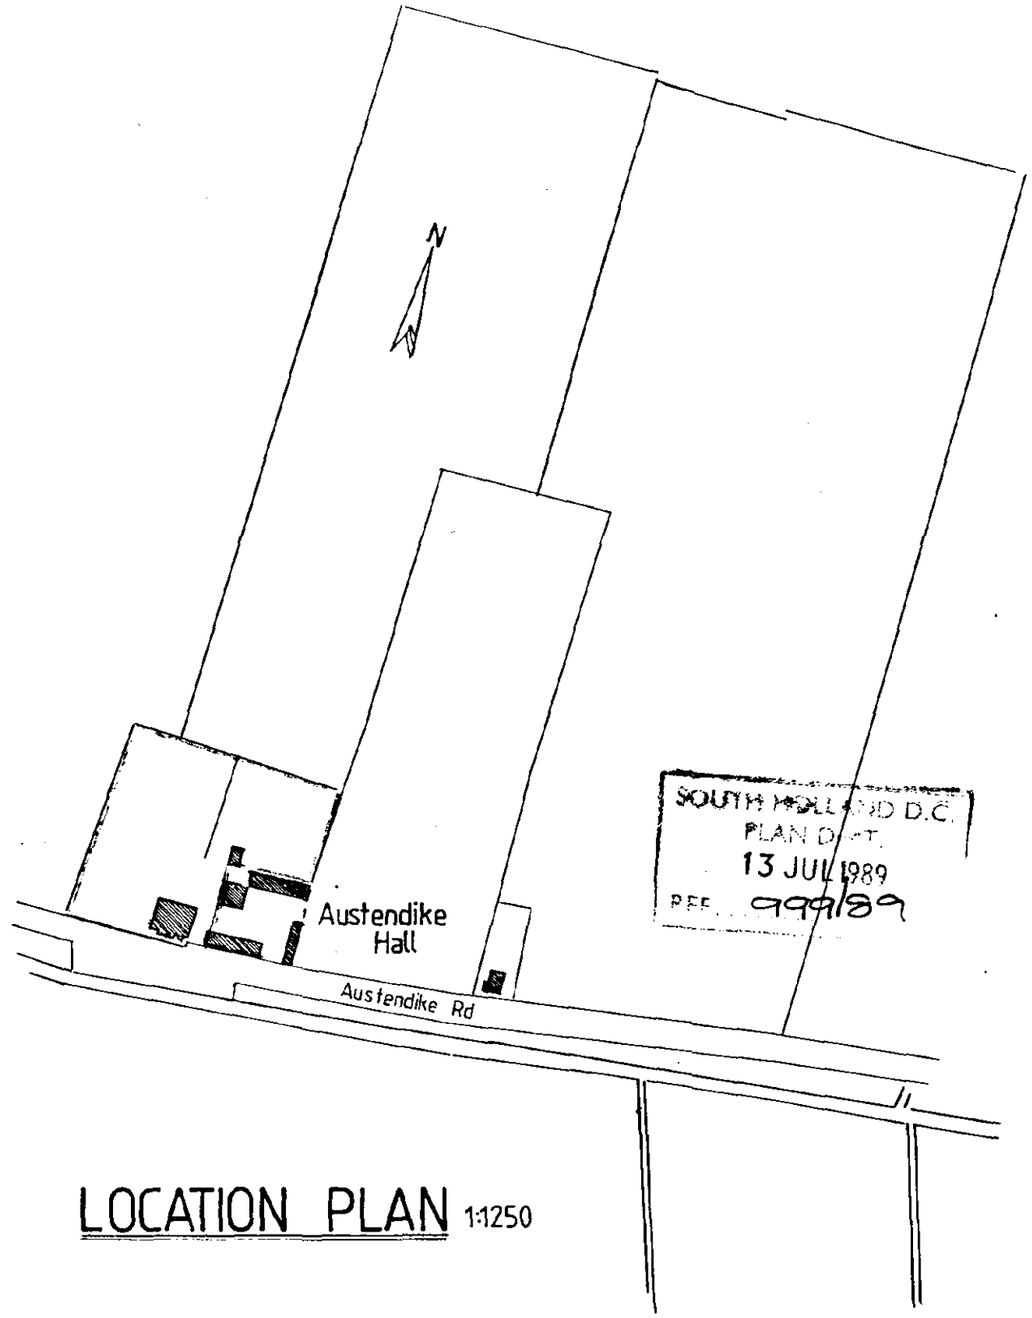

SOUTH HOLLAND D.C.
PLAN DEPT.
13 JUL 1989
REF. 999/89

LOCATION PLAN 1:1250

Austendike Hall
SITE & LOCATION PLANS
FOR PROPOSED DOUBLE GARAGE

DETERMINED
PLAN

scale 1:1250 1:500 drawn FBB
date JUNE '89 checked drawing no 334/16 revision

Robert Freakley Associates Architects
Purfleet Quay King's Lynn Norfolk PE30 1HP 0553 762055

A Member of
Acanthus
Associated Architectural Practices Ltd