H13/1000/89 13/10/89

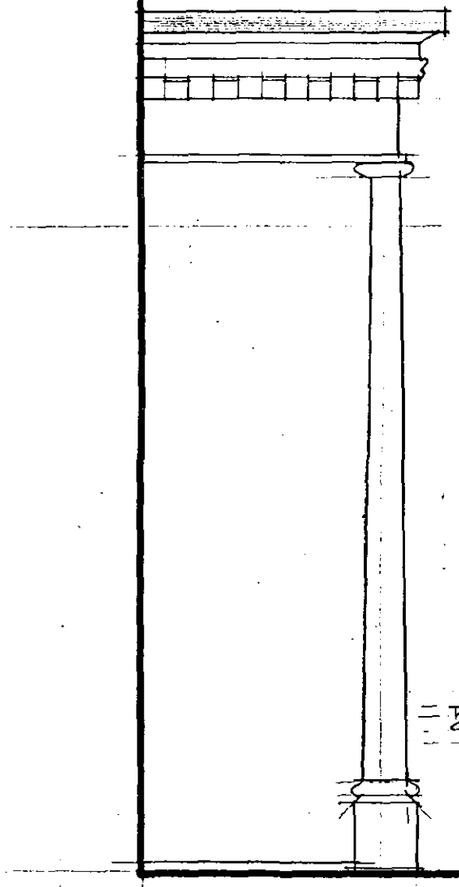

PORCH DETAIL – SIDE 1:10

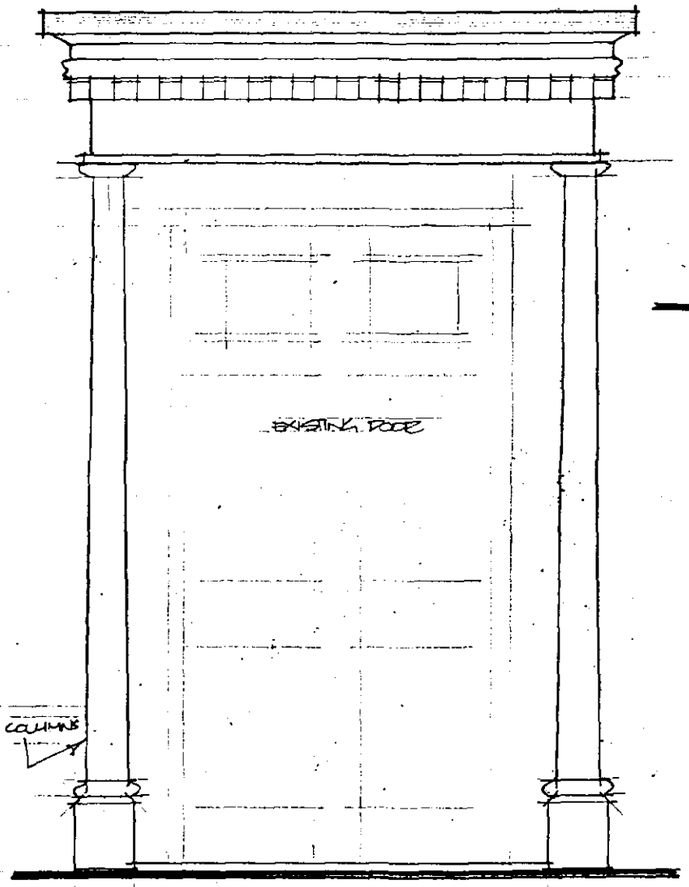

PORCH FRONT 1:10



EXISTING – SOUTH



PROPOSED – SOUTH

AUSTENDIKE HALL

PROPOSED ALTERATIONS TO FRONT (ROADSIDE) ELEVATION

1:100, JUNE 89 MR 334/17A

REV A 3.10.89 BAY WINDOWS AMENDED, PORCH DETAIL ADDED.

DETERMINED PLAN

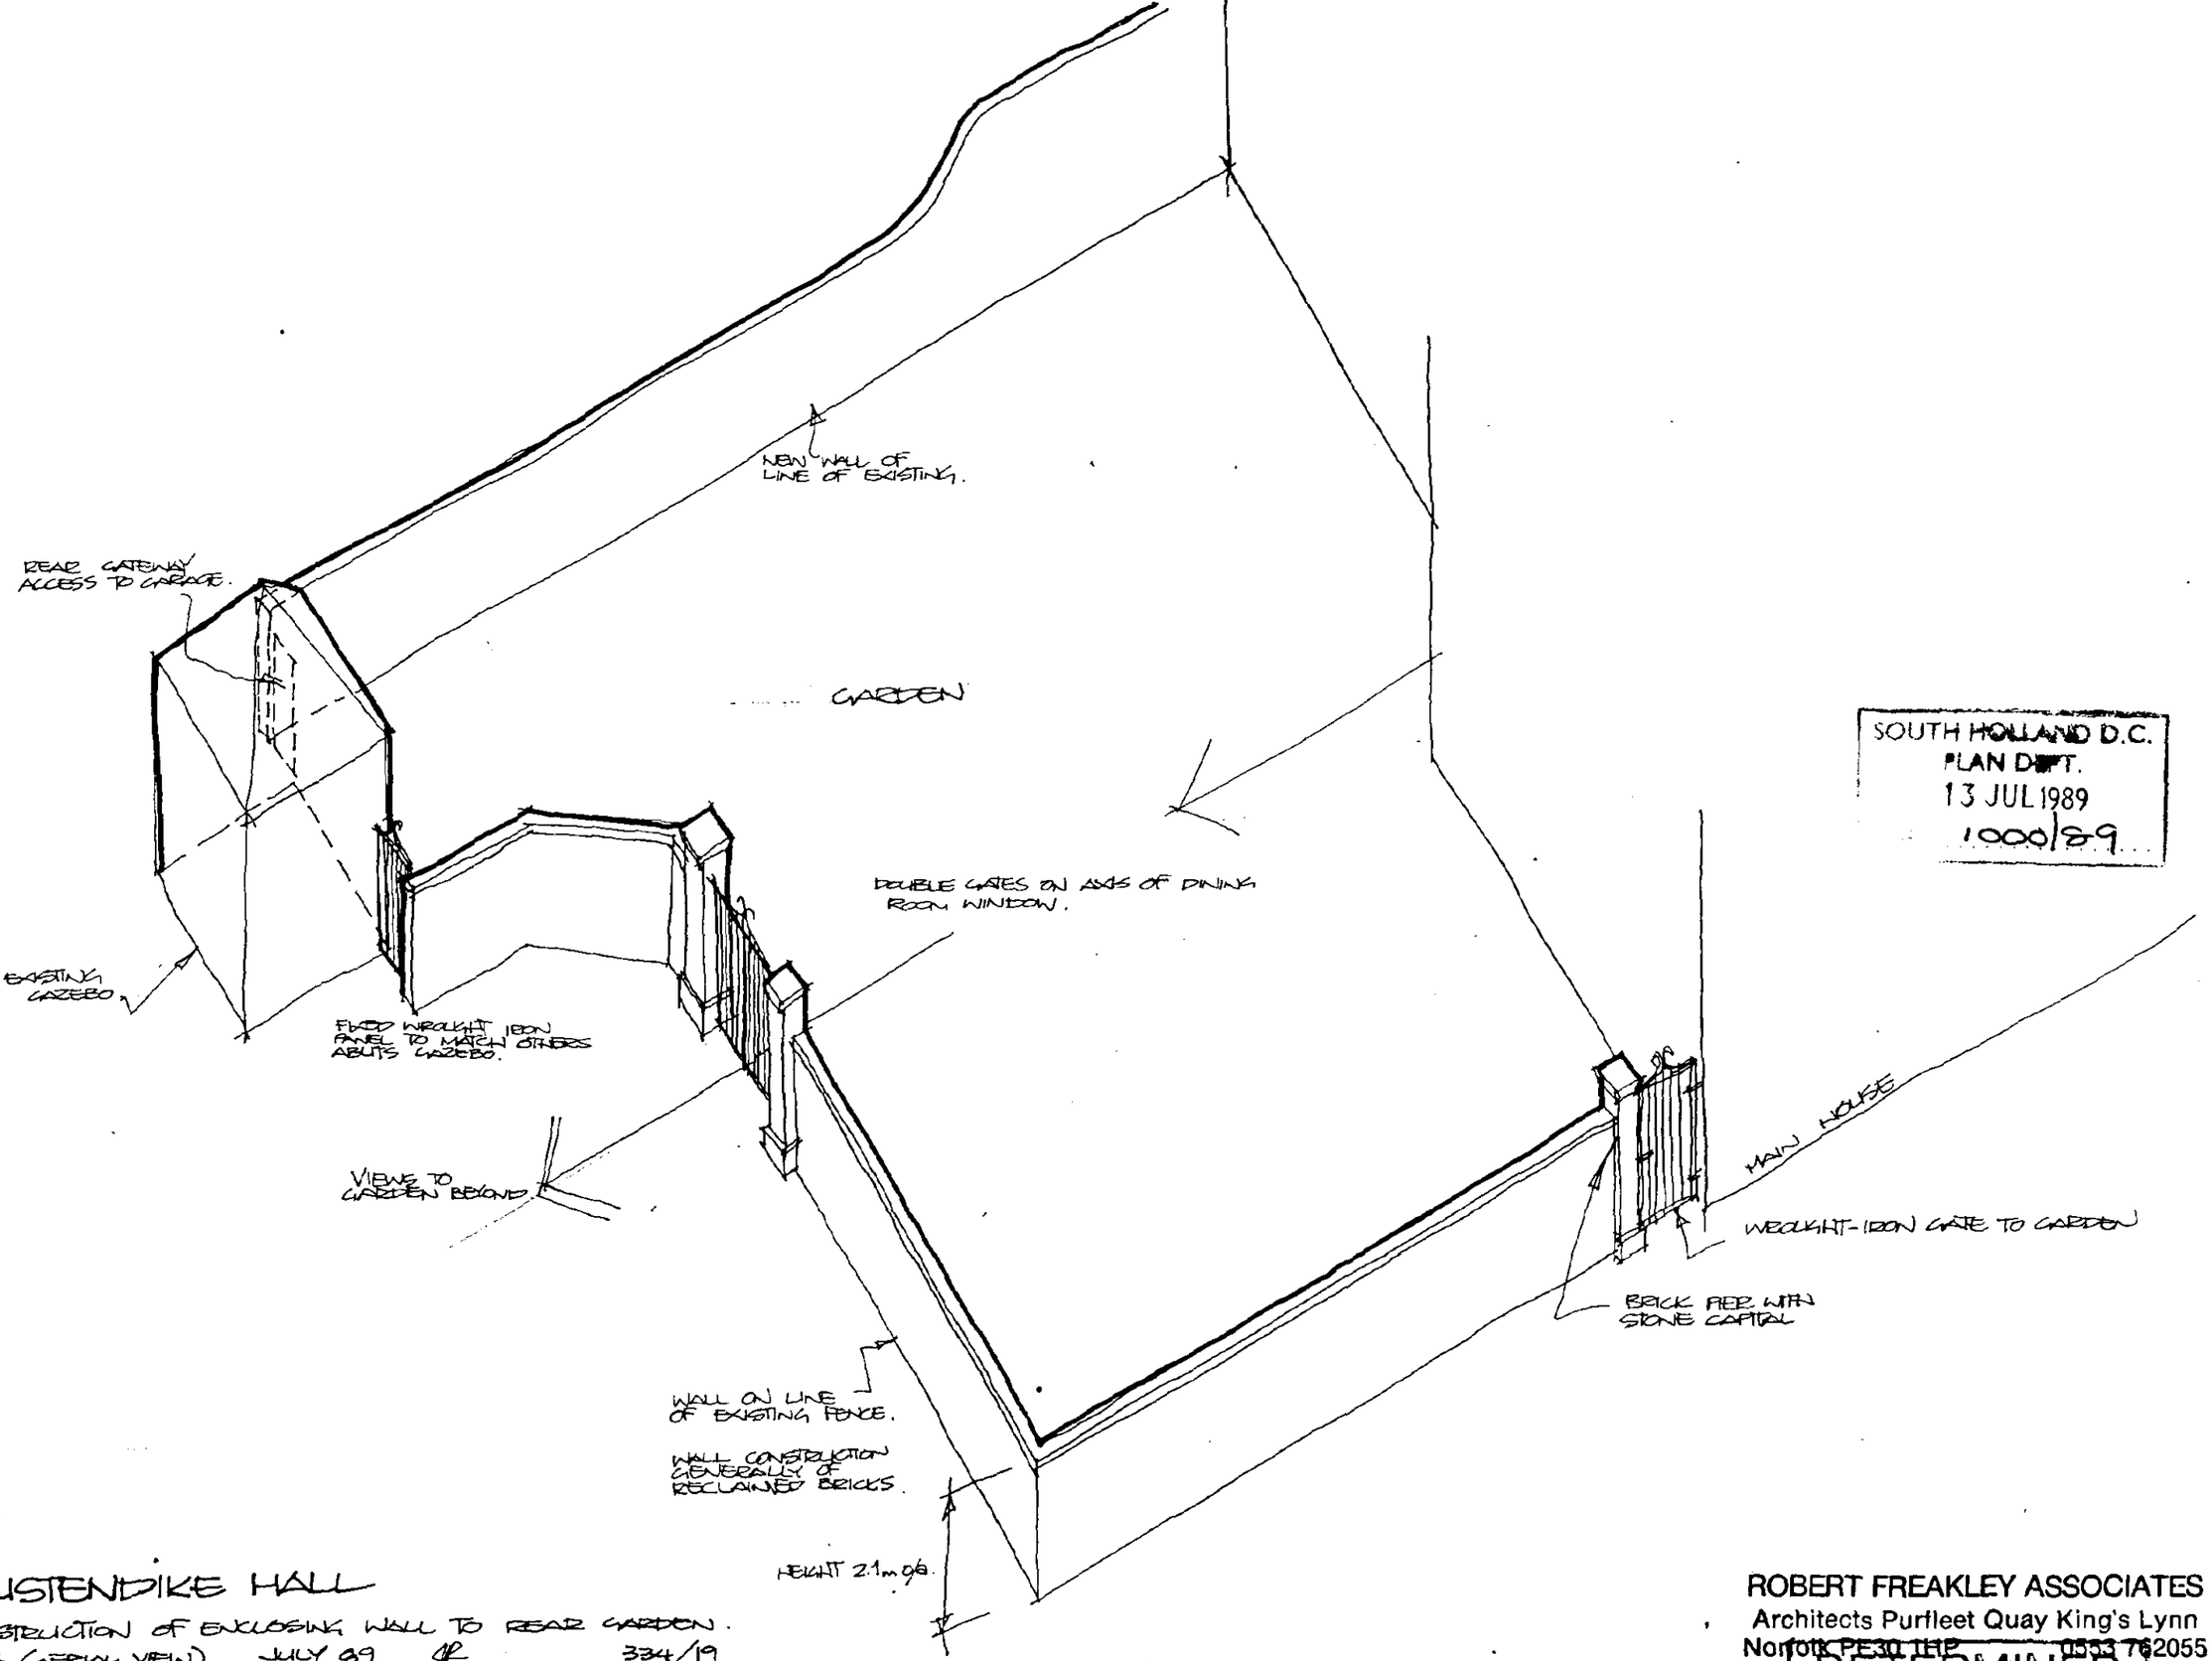

SOUTH HOLLAND D.C.
PLAN DEPT.
13 JUL 1989
1000/89

AUSTENDIKE HALL

CONSTRUCTION OF ENCLOSING WALL TO REAR GARDEN.
N.T.S (AERIAL VIEW) JULY 89 334/19

ROBERT FREAKLEY ASSOCIATES
Architects Purfleet Quay King's Lynn
Norfolk PE30 1HP 0553 762055

DETERMINED
PLAN

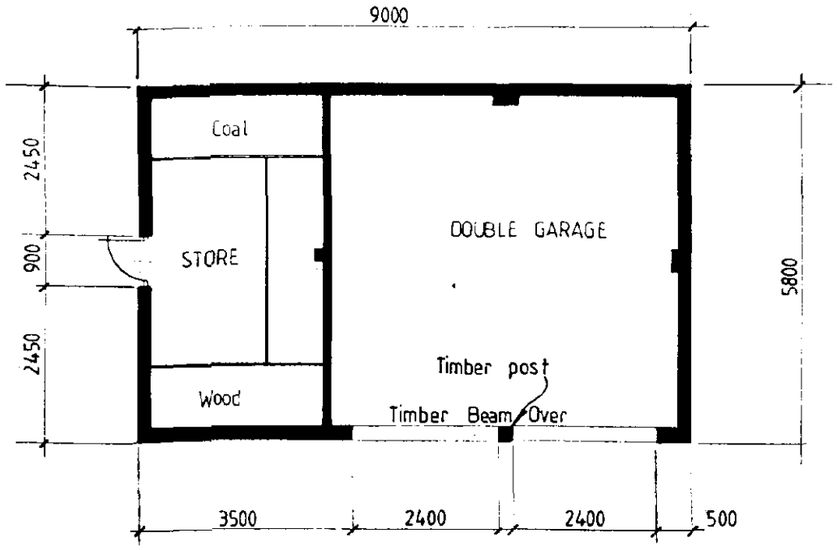

Plan

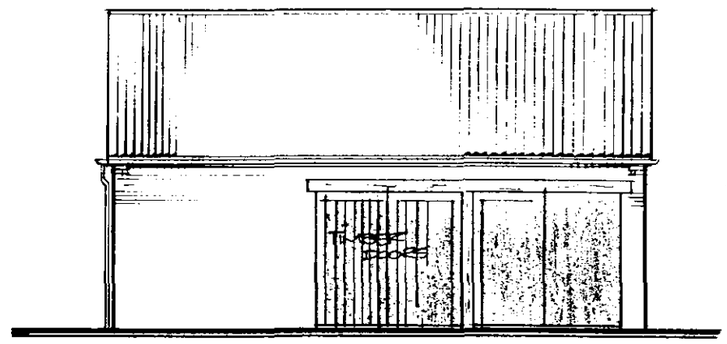

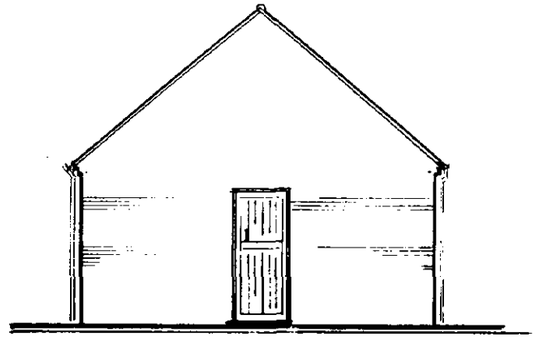

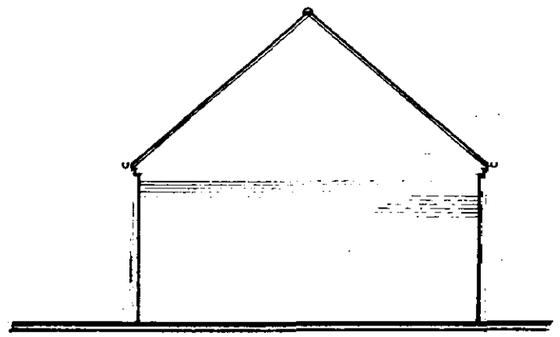

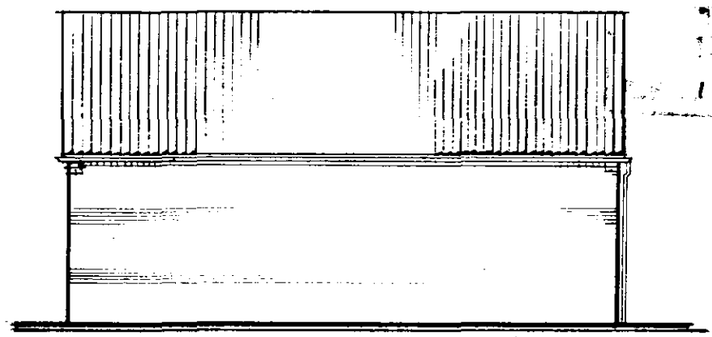

1000/89

Finishes

Roof ..... SANDTOFT GOXHILL CLAY TILES
Brickwork ..... RECLAIMED BRICKS TO MATCH EXISTING
Guttering, RWP .. CAST IRON: BLACK PAINTED.

Austendike Hall
PROPOSED DOUBLE GARAGE

DETERMINED PLAN

1100
JUNE '89
334/15

Acanthus

Robert Freakley Associates Architects
Purfleet Quay King's Lynn Norfolk PE30 1HP 0553 762055

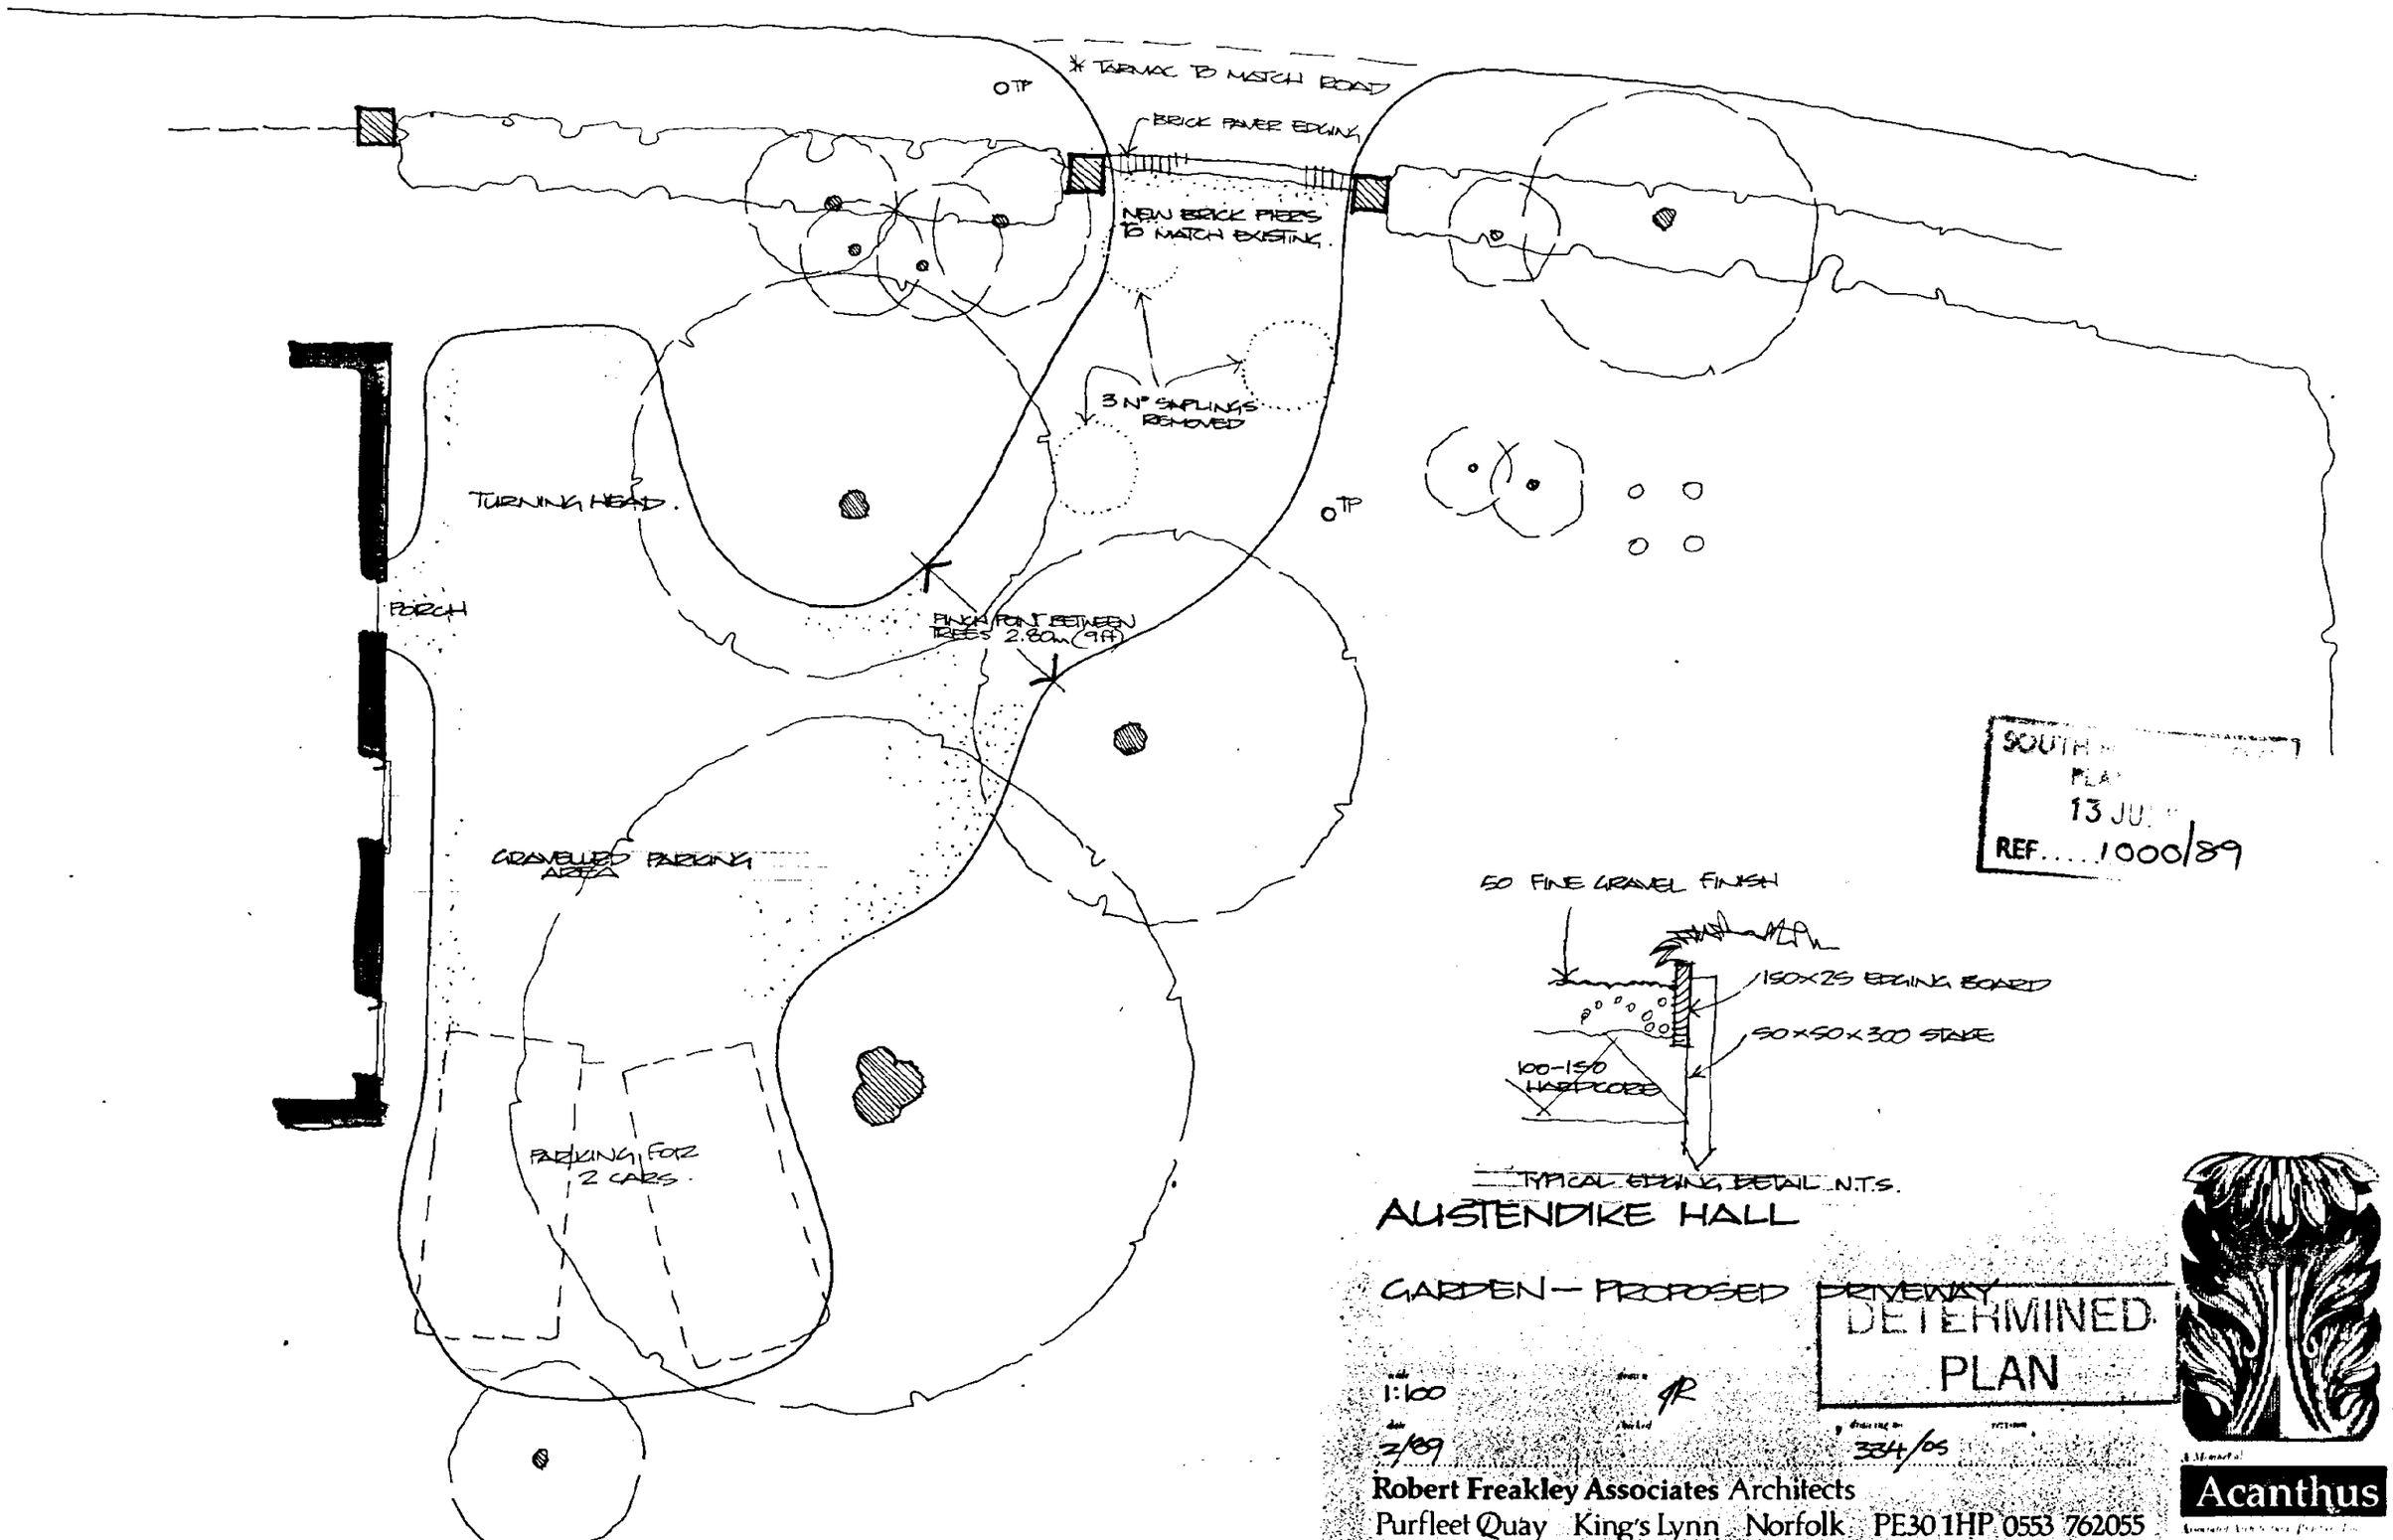

SOUTH ...
PLA...
13 JU...
REF.....1000/89

TYPICAL EDGING DETAIL N.T.S.

AUSTENDIKE HALL

GARDEN — PROPOSED DRIVEWAY

DETERMINED PLAN

1:100 — JR

3/89 — 334/05

Robert Freakley Associates Architects
Purfleet Quay King's Lynn Norfolk PE30 1HP 0553 762055

Acanthus

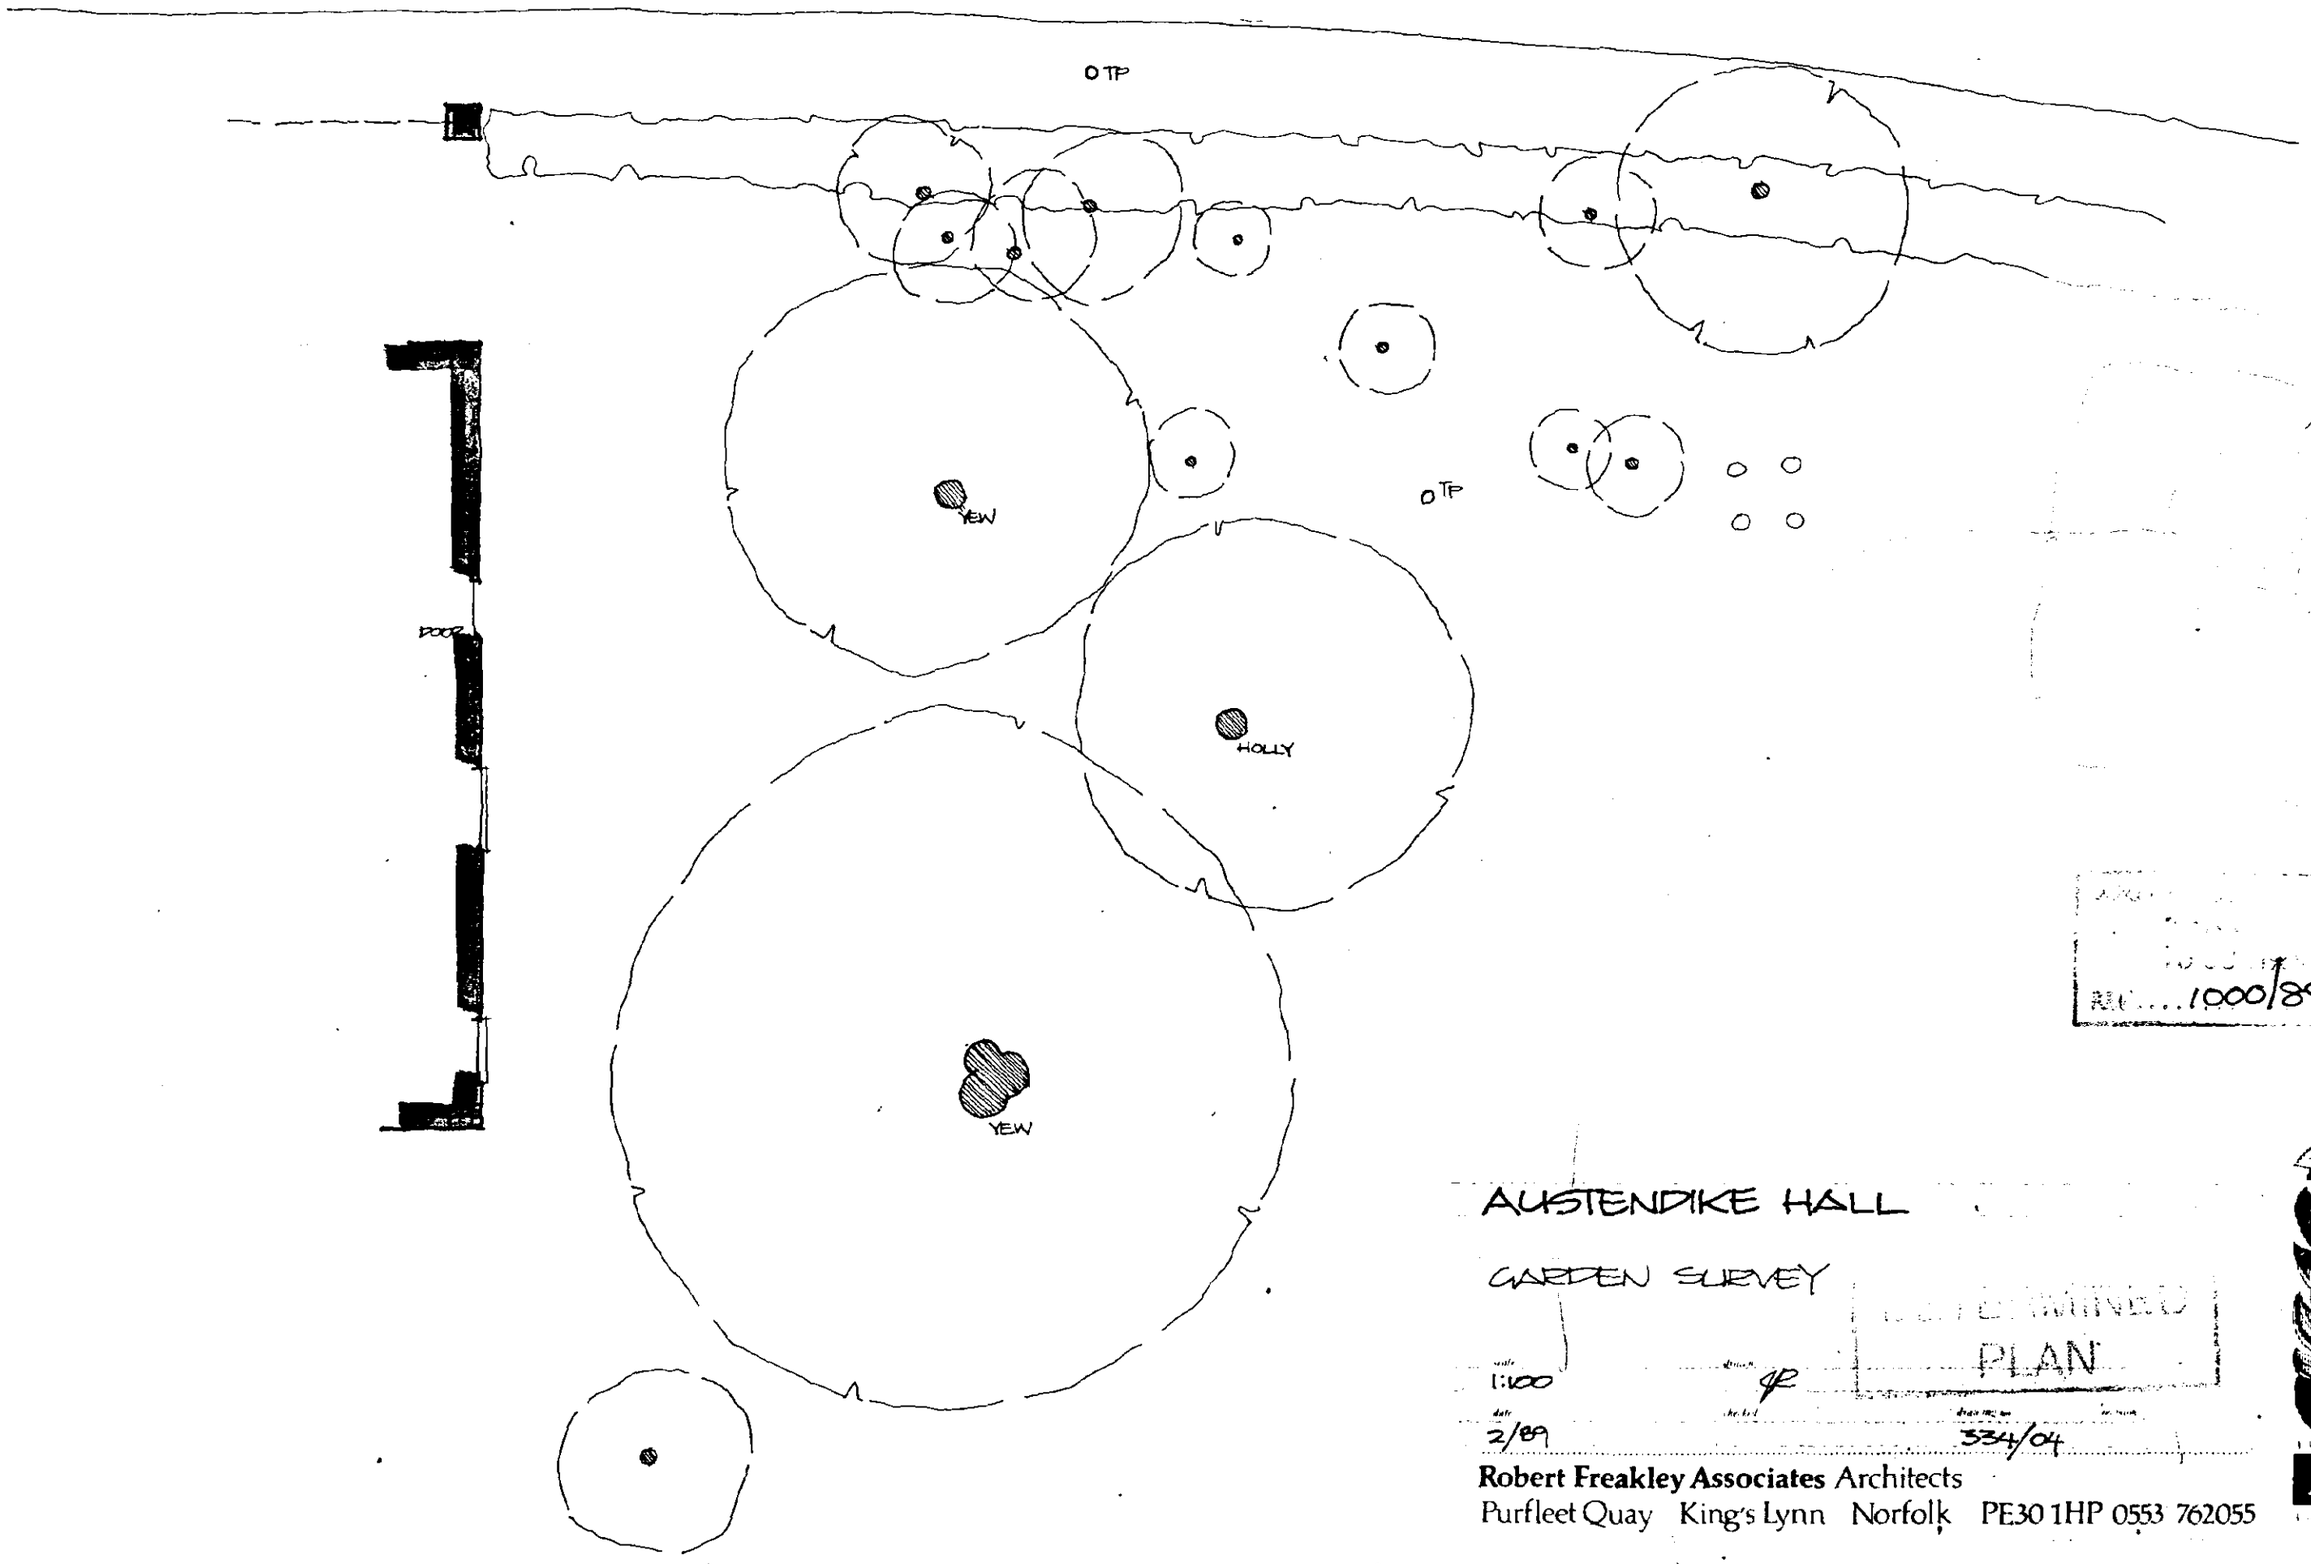

1000/89

AUSTENDIKE HALL

GARDEN SURVEY

PLAN

1:100

2/89

334/04

Robert Freakley Associates Architects
Purfleet Quay King's Lynn Norfolk PE30 1HP 0553 762055

Acanthus

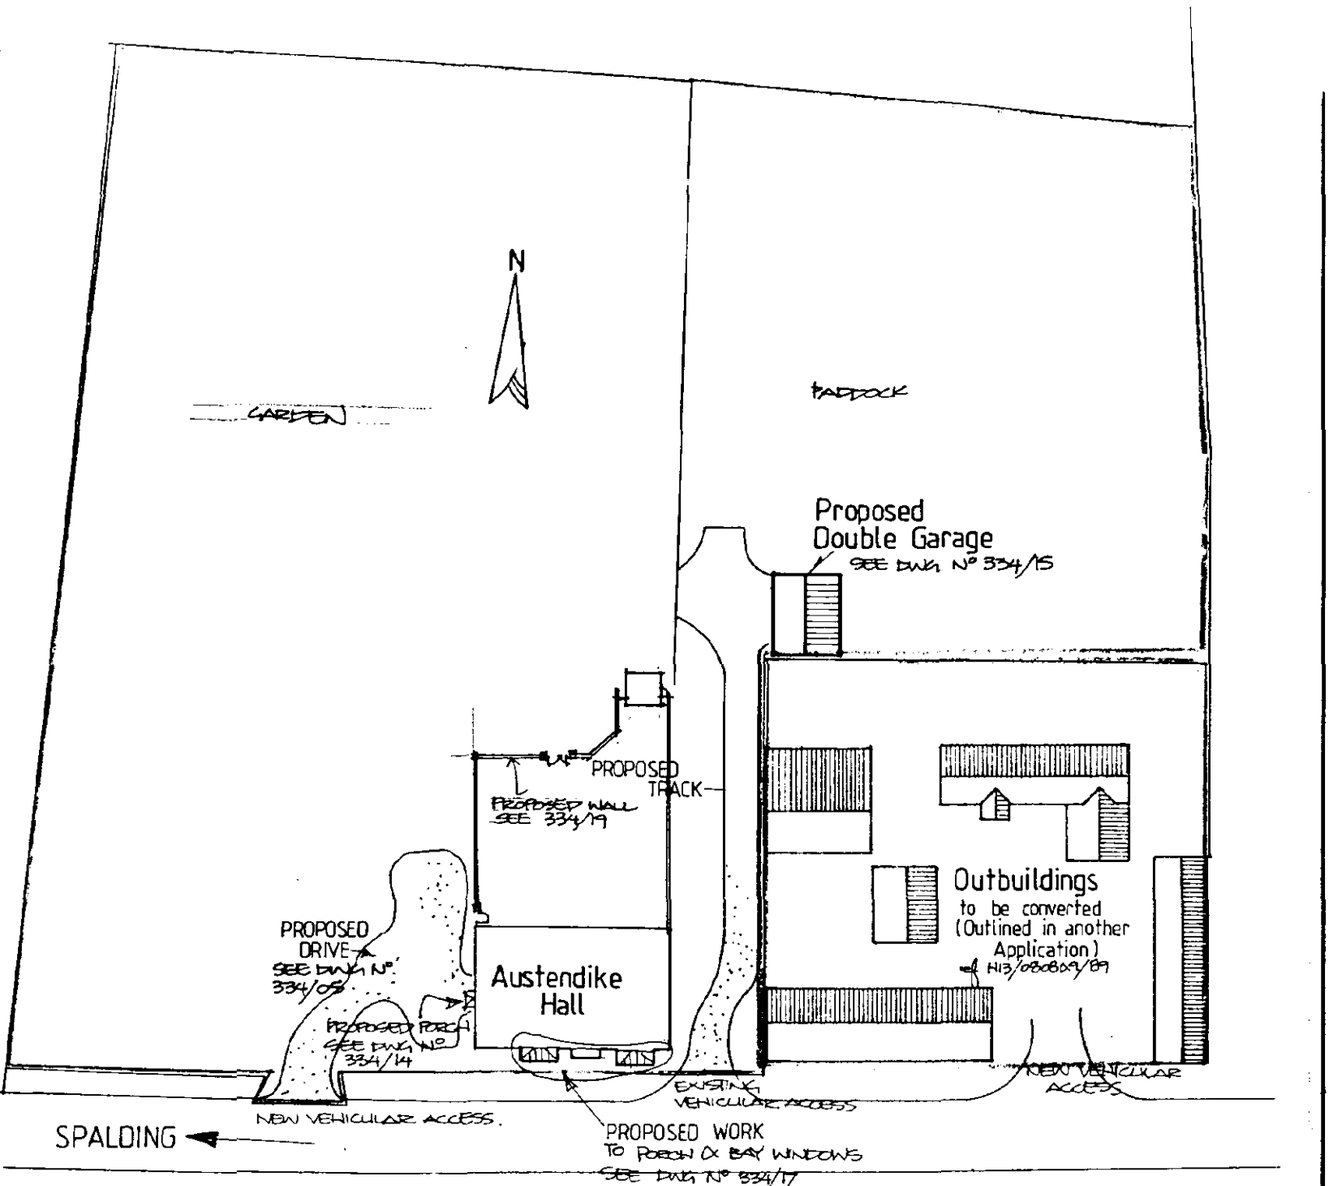

SITE PLAN 1:500

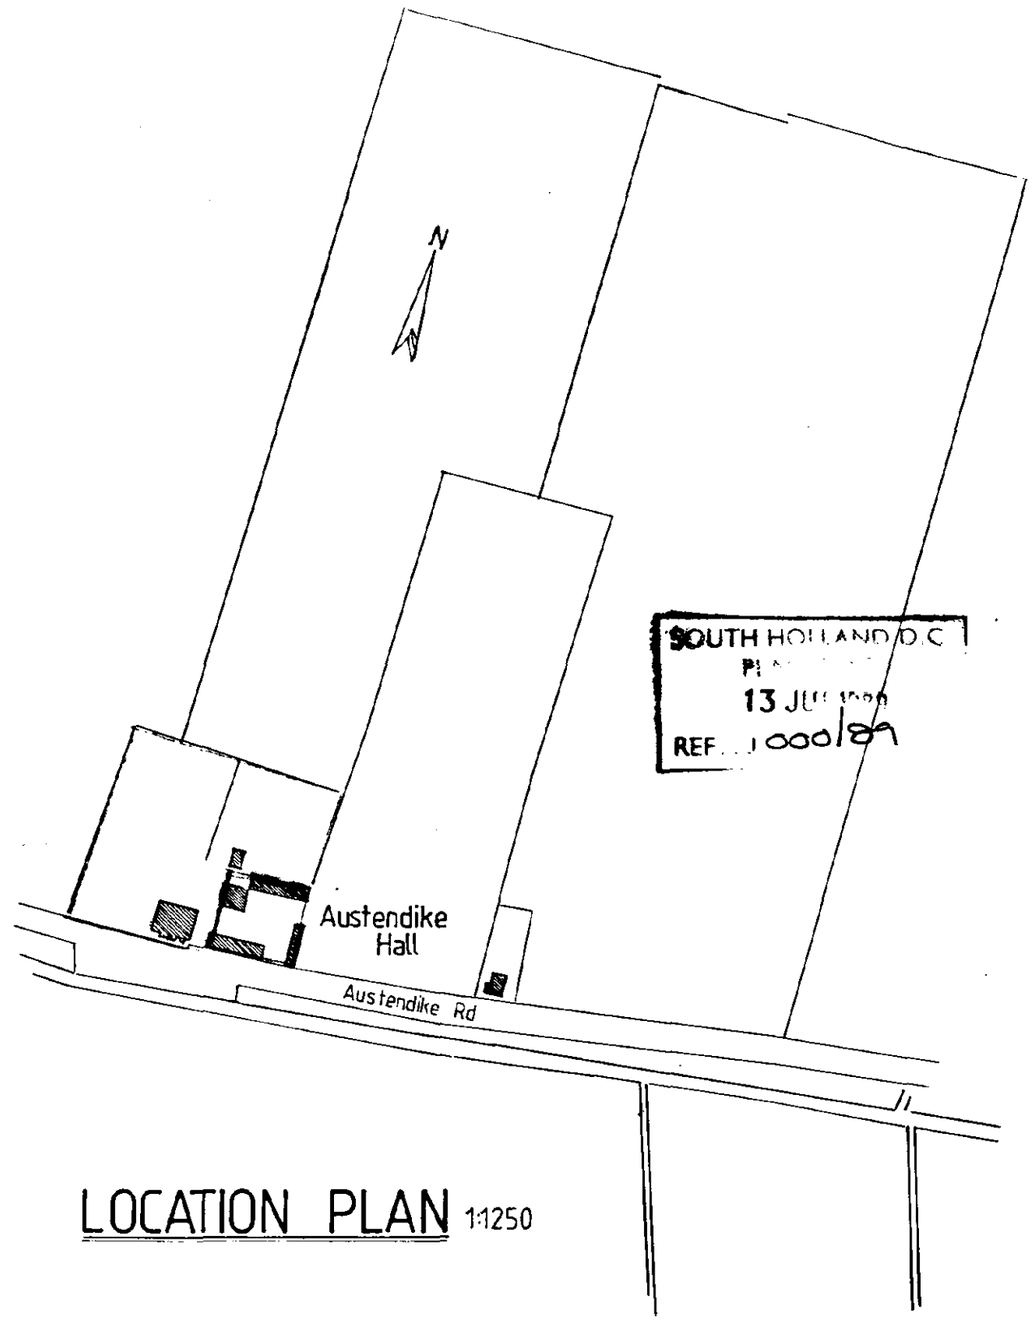

SOUTH HOLLAND D.C
13 JUL 1989
REF. 1000/89

LOCATION PLAN 1:1250

Austendike Hall
SITE & LOCATION PLANS
FOR PROPOSED DOUBLE GARAGE

DETERMINED
PLAN

scale 1:1250 1:500 drawn FBB
date JUNE '89 checked drawing no 334/16 revision

Robert Freakley Associates Architects
Purfleet Quay King's Lynn Norfolk PE30 1HP 0553 762055

A Member of
Acanthus
Associated Architecture Practices Ltd