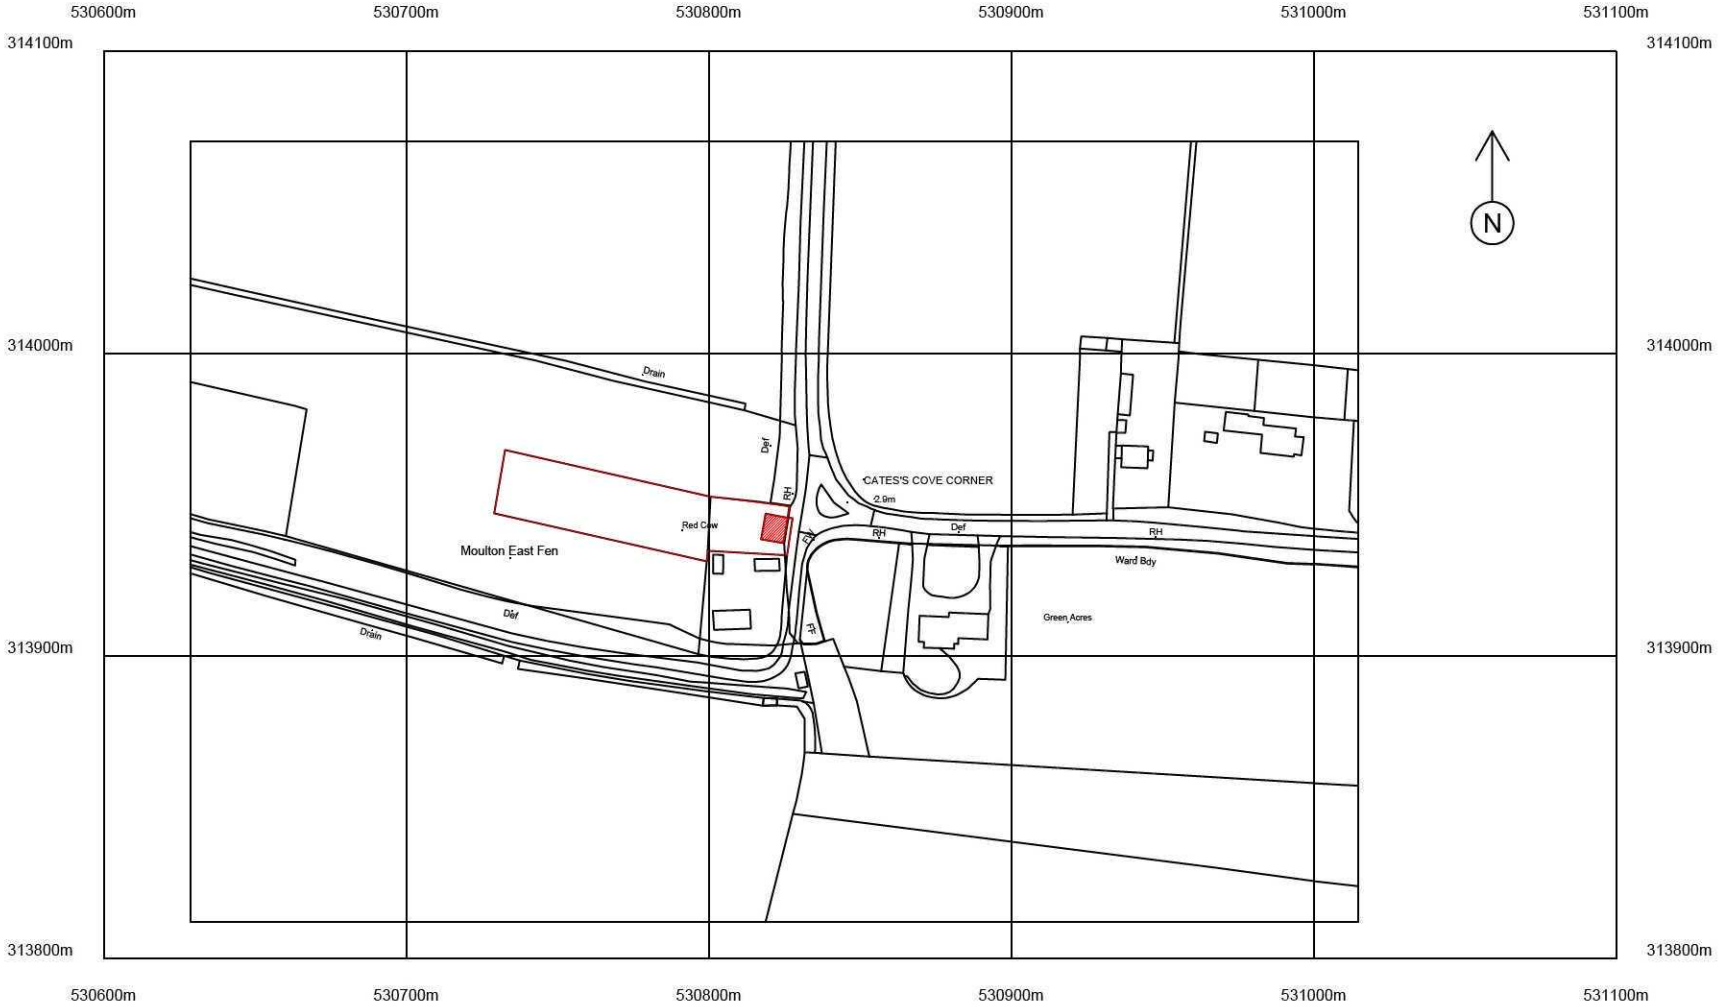


Site Location Plan
Scale 1:2500 @ A4

Denotes building affected by this application.

NOTE:

This drawing and design is copyright of 'CAD Tech Surveying' and shall not be reproduced or copied without their permission.

Do not scale from drawing, dimensions to be checked on site and prior commencement of works.

To be read in conjunction with all other drawings & specifications by specialist contractors.

All dimensions are to structural elements unless noted or otherwise stated.

Any discrepancies between drawings to be reported before commencement of affected work.

Rev:	Date:	Description:
-	-	-

CLIENT: Mr & Mrs Smith

PROJECT: Red Cow Cottage
Queens Bank
Whaplode Drove
Spalding
PE12 0SR

DRAWING: Site Location Plan

Date: 05/12/11 | Scale: 1:2500 @ A4

Drawn: SM | Rev: -

Drawing No: CTS-1051-05

CAD TECH SURVEYING
6C Bentley Street
Stamford, Lincolnshire
Tel:07956 319 878
E-mail: simon@cadtechsurveying.co.uk