Issue No.	Modification	By	Date
A	Cill Design Altered. Timber Size Chart Added.	RGT	21.3.11
B	Drain / Vent Groove Moved.	RGT	30.6.11
C	Weatherseal Added to Lining.	DAM	24.11.11
D	Flat Added to Cill Profile. Bottom Rail Seal Moved to Outer Face. All Relevant Dims Added / Modified.	RGT	23.1.13

	Finished Size	Timber Size Used
Cill	153 x 57	63 x 175
Cill Liner	18 x 86	25 x 100 (Knot Free S/W)
Sash Bottom	56 x 82.5	63 x 100

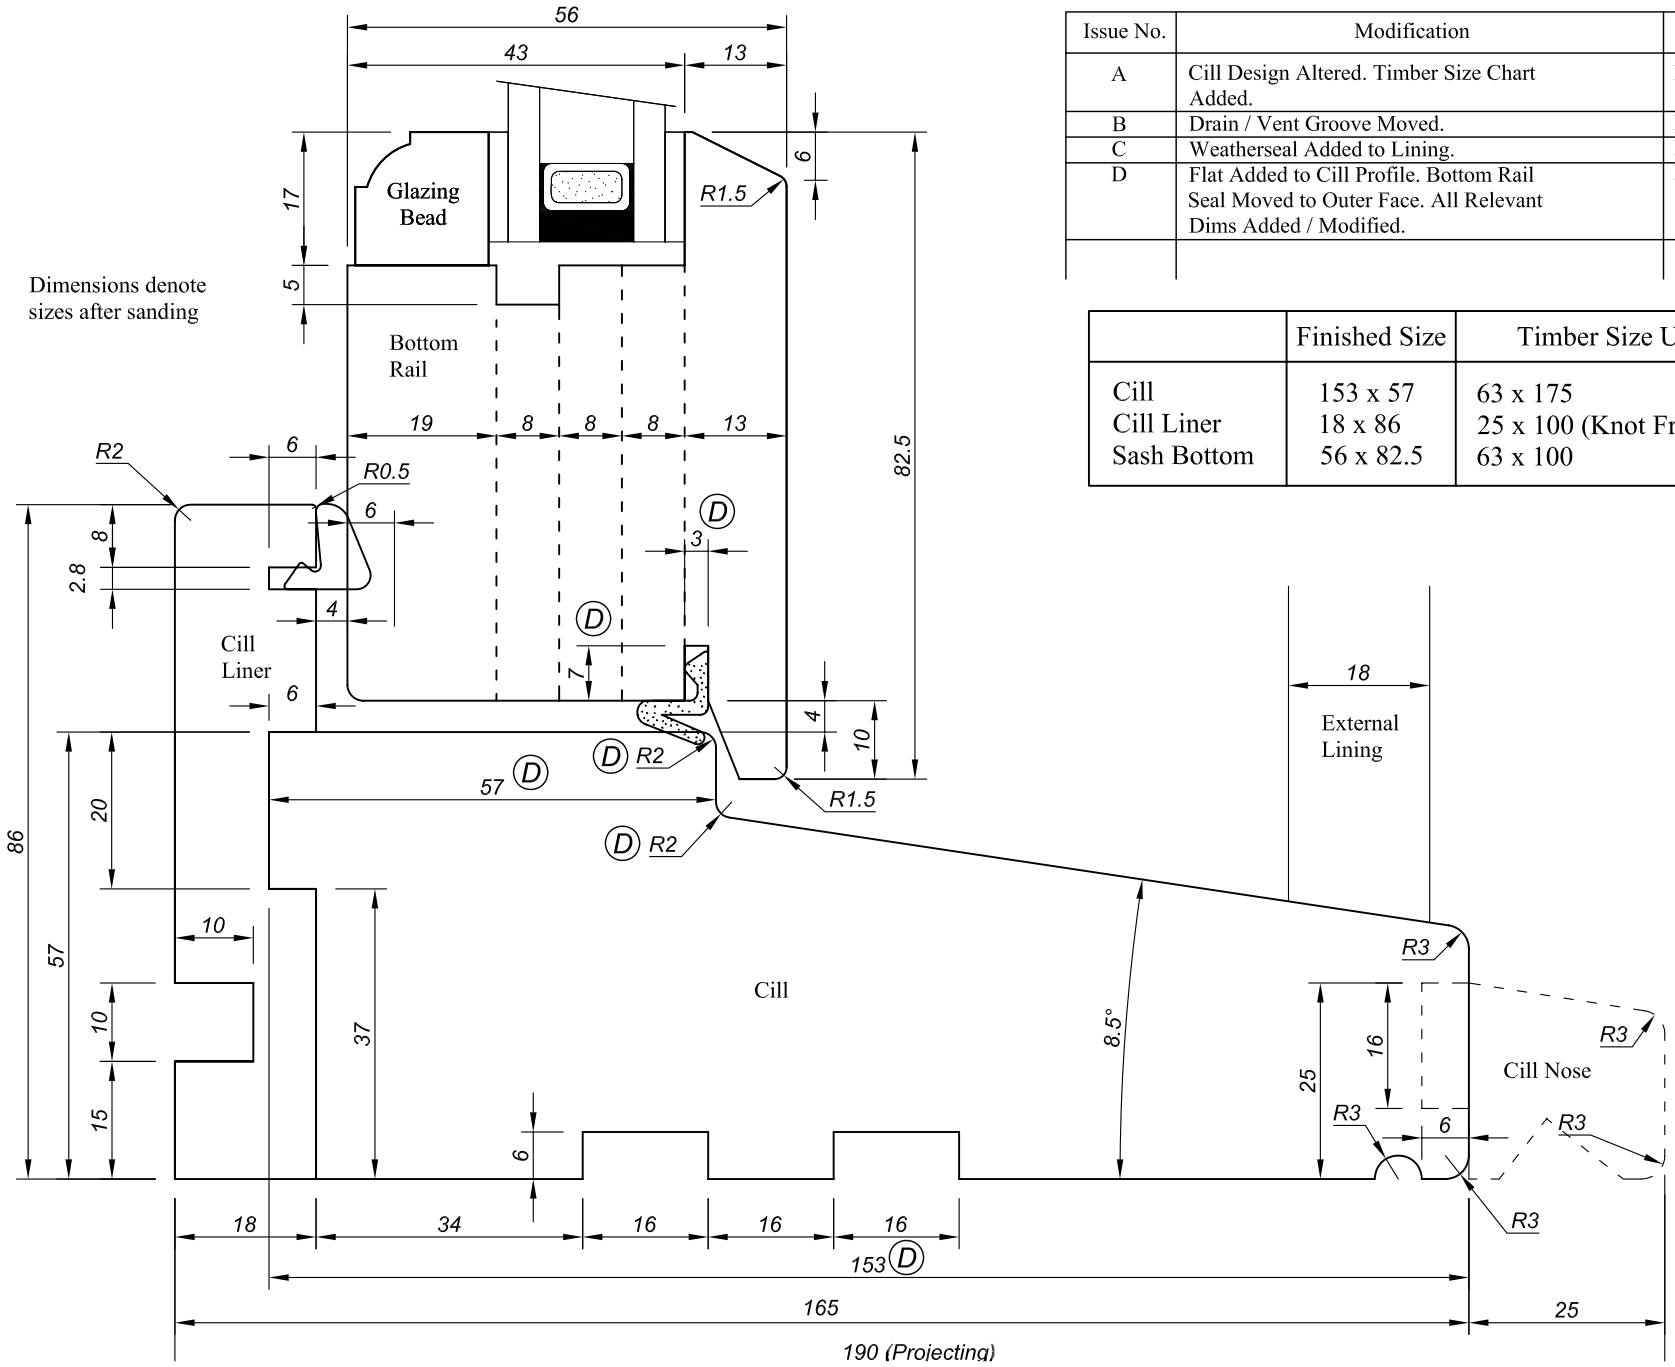

Benlowe
Quality at the Cutting Edge

Park Road, Ratby,
Leicestershire,
LE6 0JL
Tel: 0116 239 5353
www.benlowe.co.uk

Title

"Chatsworth II"
Cill Section

Drawing No: C2-2	Revision: D
Scale: 1:1	Date: 22:02:11
Drawn By: RGT	Checked: