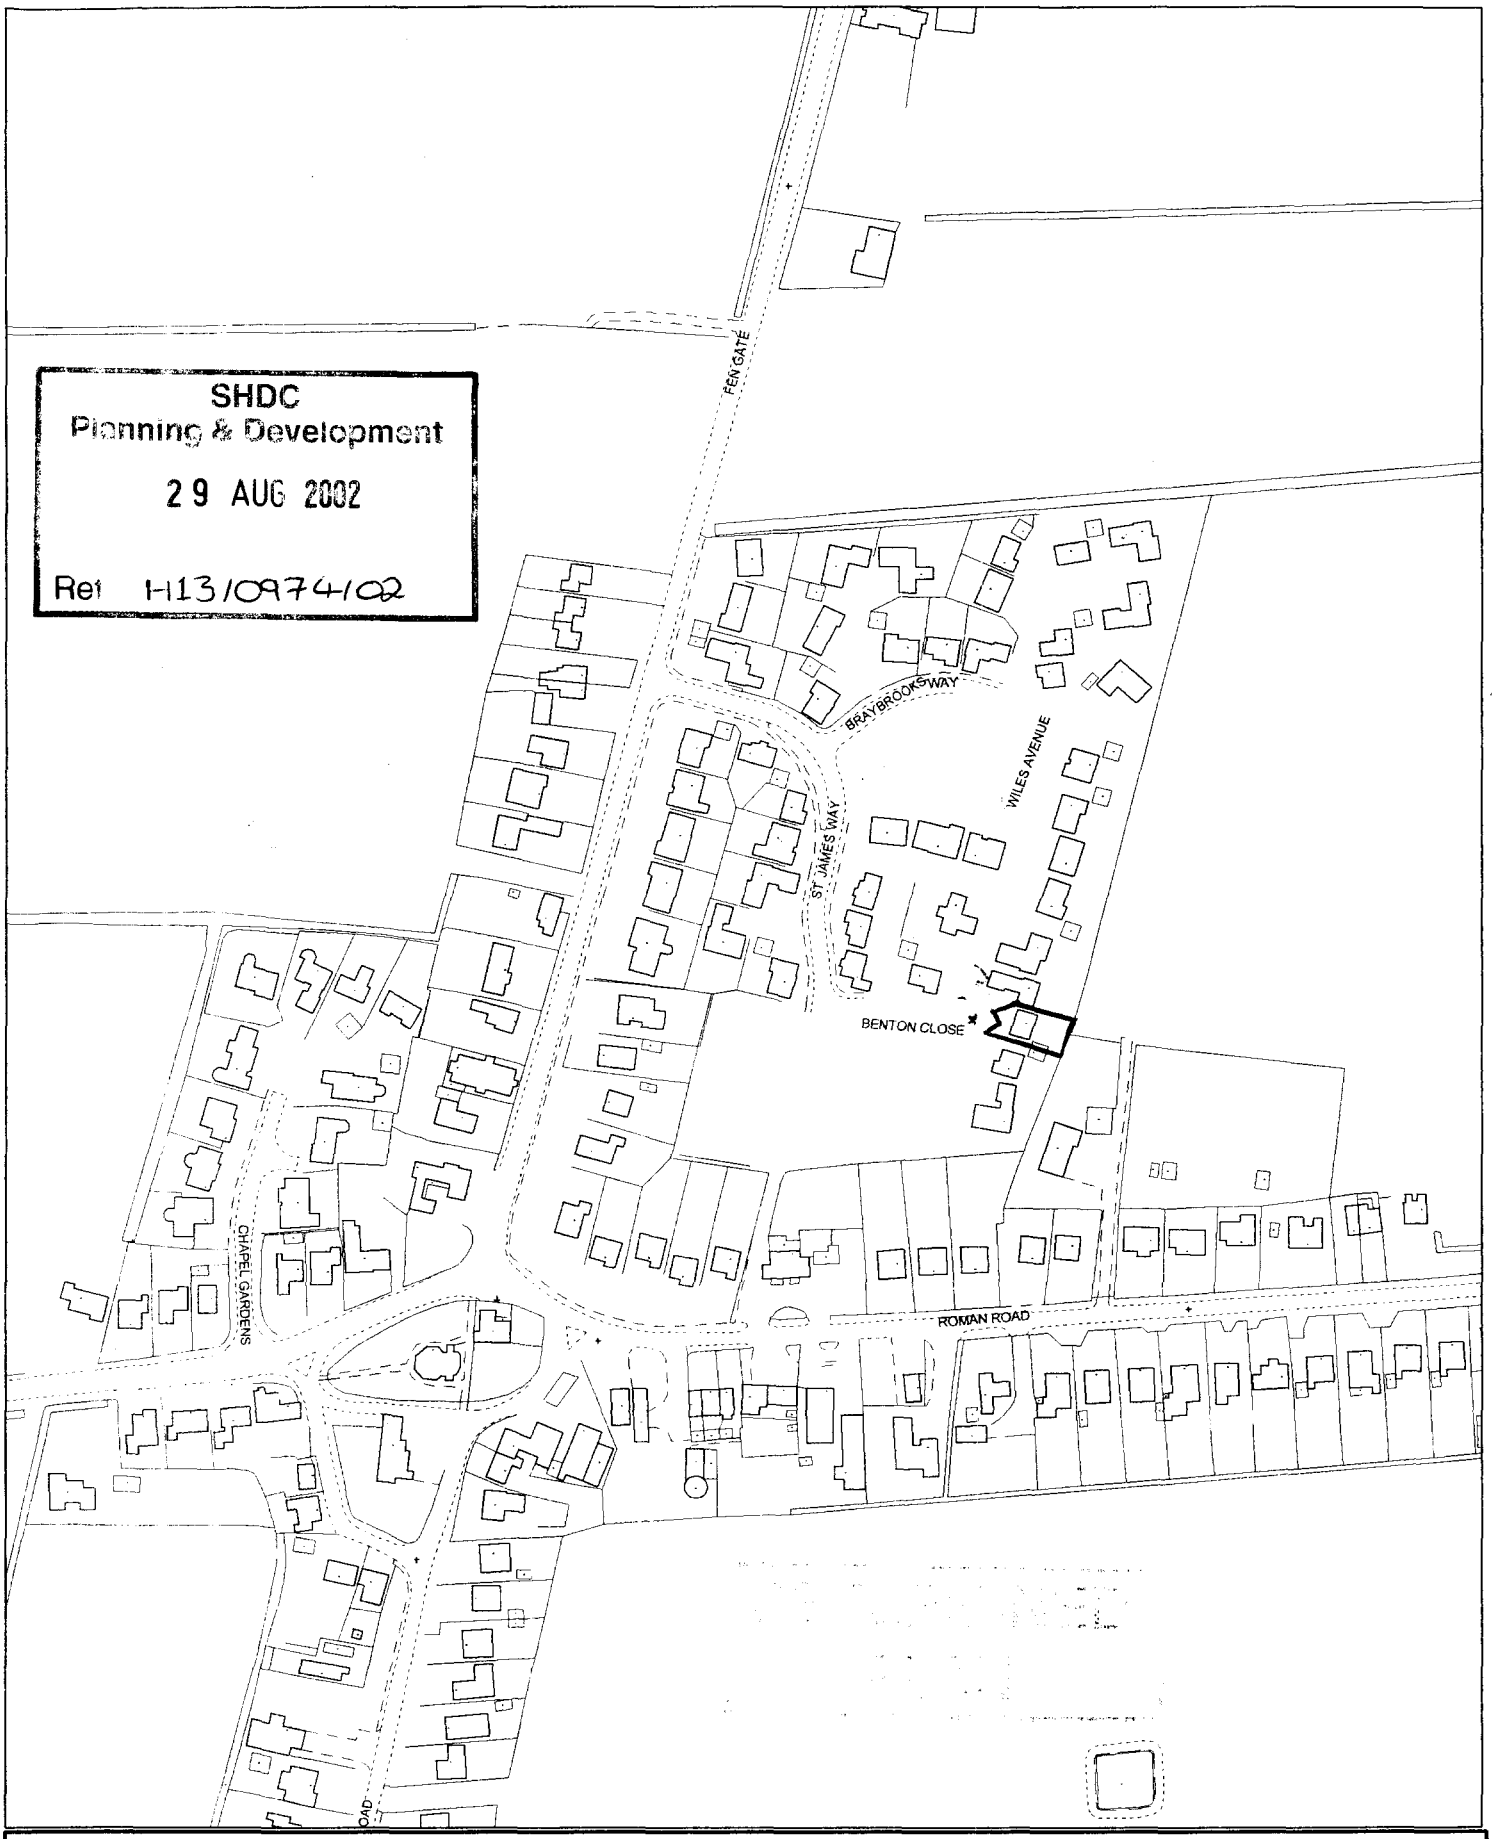


SHDC
Planning & Development
29 AUG 2002
Ref H13/0974/02

[redacted]

This copy has been produced specifically for the map return scheme purposes only. No further copies may be made.


Scale: 1:2500


Council Offices, Priory Road, Spalding, Lincolnshire PE11 2XE


This map is reproduced from Ordnance Survey material with permission of Ordnance Survey on behalf of Her Majesty's Stationery Office (c) Crown copyright. Unauthorised reproduction *infringes Crown copyright and may lead to prosecution or civil* proceedings. South Holland District Council LA079413 2002


SHDC
Planning & Development
29 AUG 2002
Ref H13/0974/02


DO NOT SCALE

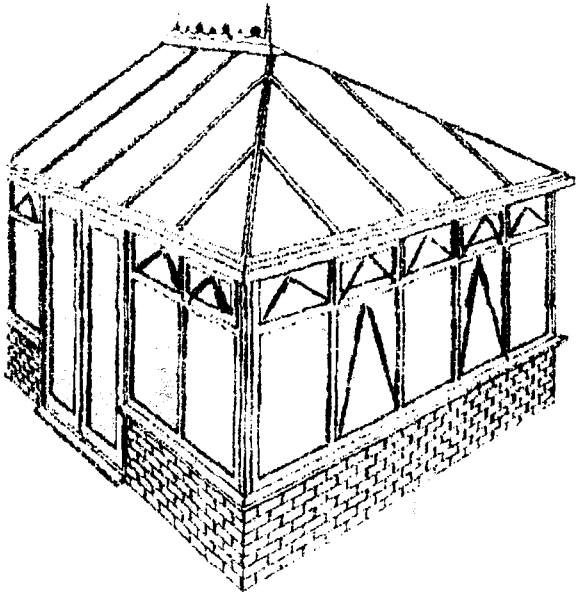


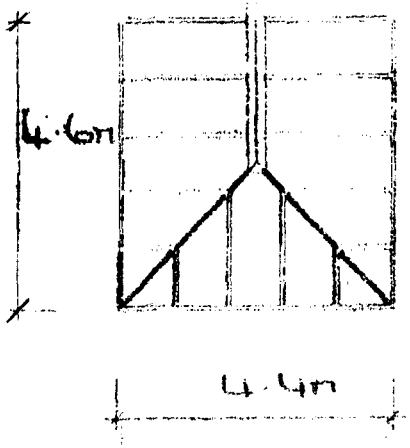

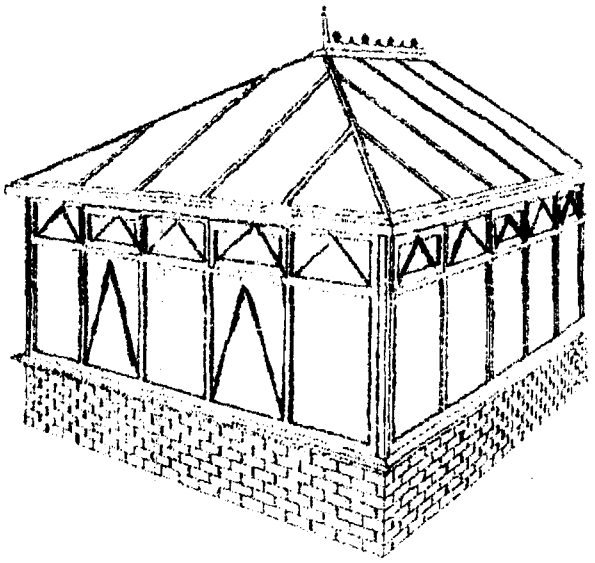

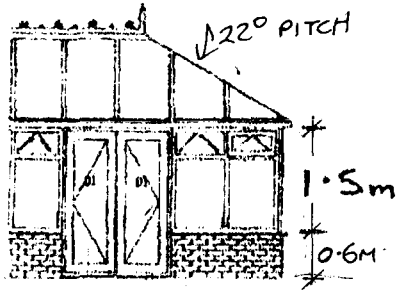

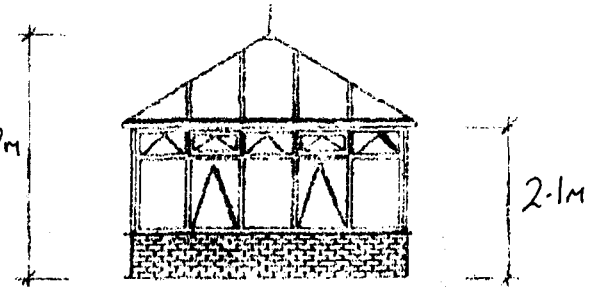

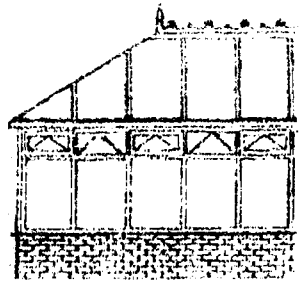


WHITE UPVC
WHITE HANDLES
OPEL POLYCARBONATE

REF. No
NAME MR + MRS RUSTON
ADDRESS 23 STONEGATE
COLSBIT
LINCS

SPECIMEN

NOTE: ALL DIMENSIONS ARE NOMINAL IN MILLIMETRES. DO NOT USE DRAWING FOR MANUFACTURE. SITE TO BE CHECKED BEFORE MANUFACTURE

DRAWN
DATE

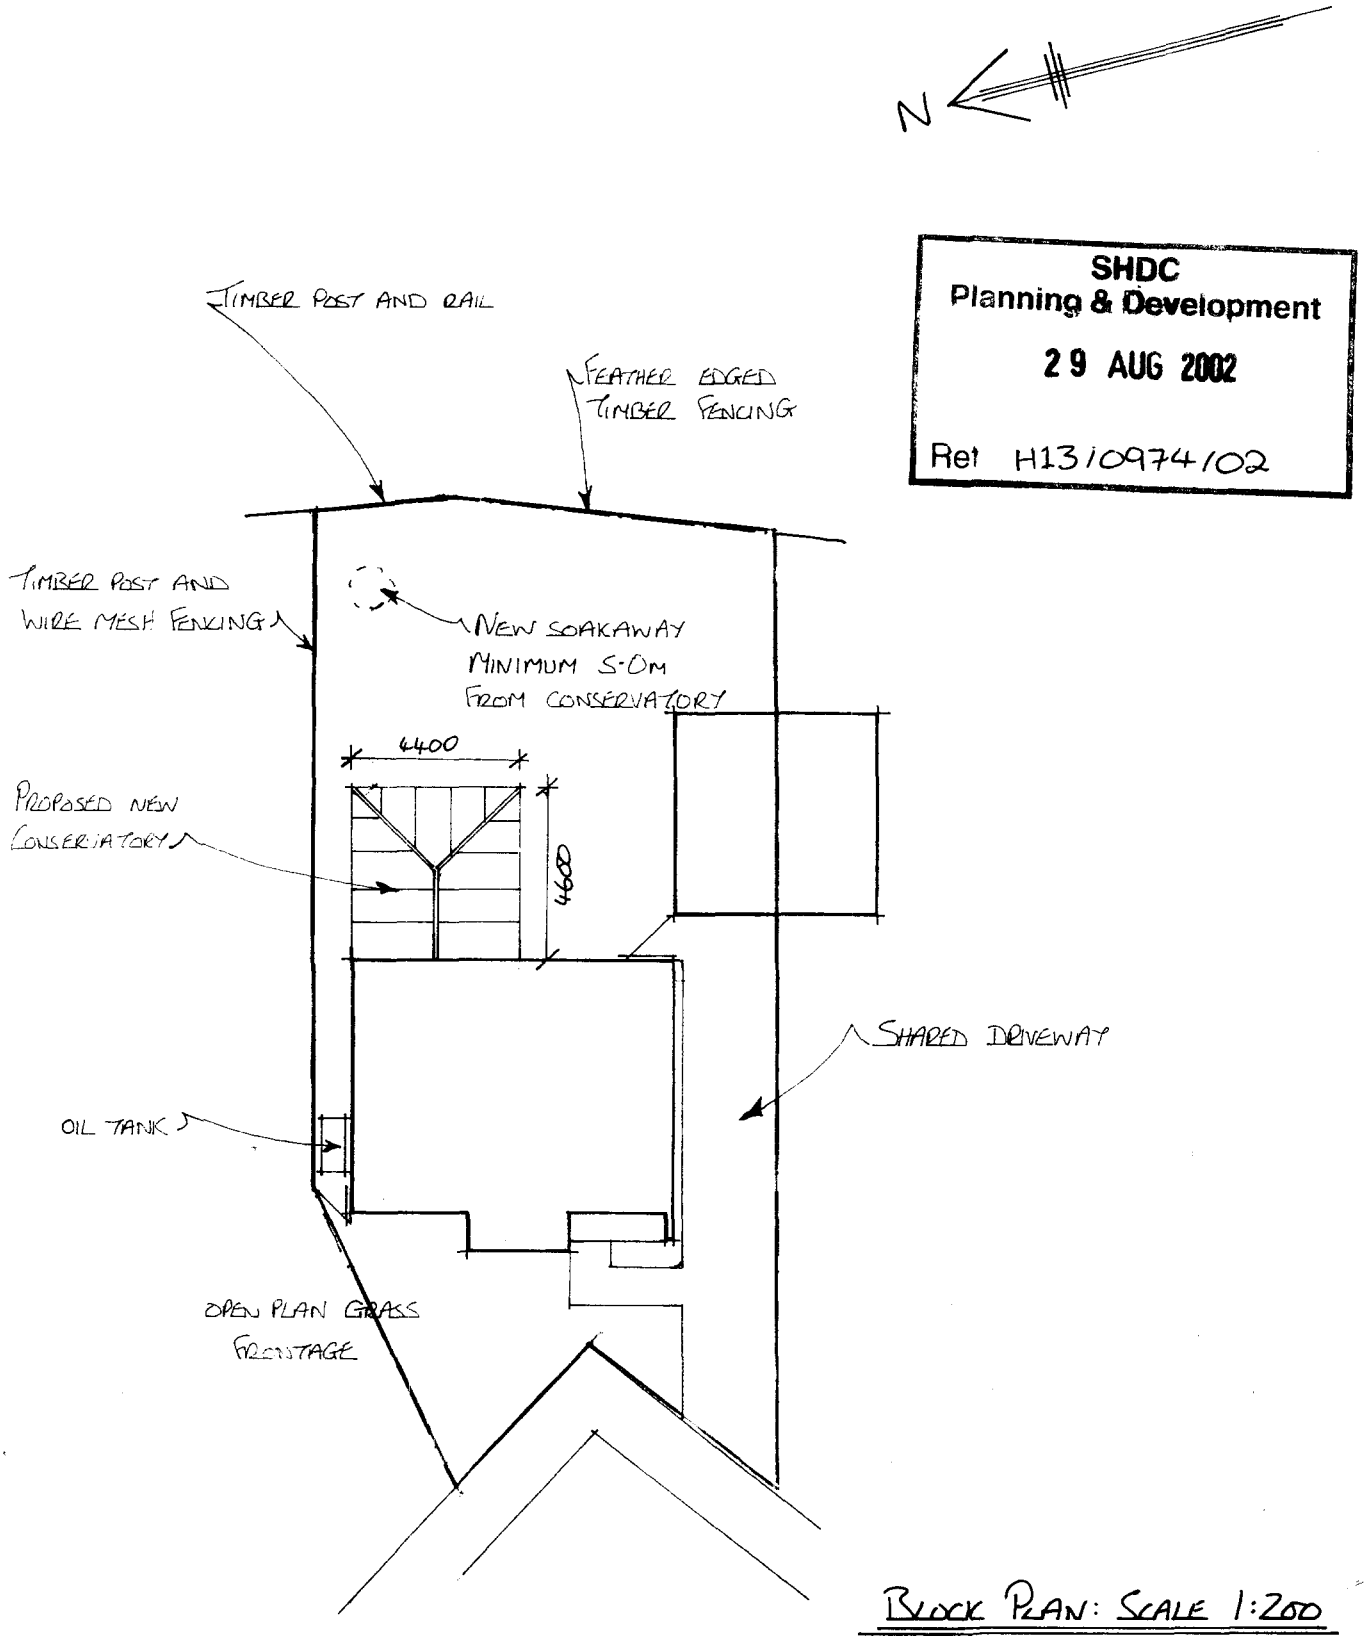

SHDC
Planning & Development
29 AUG 2002
Ref H13/0974/02

BLOCK PLAN: SCALE 1:200

PROPOSED CONSERVATORY AT 4 BENTON CLOSE MOULTON CHAPEL
FOR MR. AND MRS. D. RUSTON.