




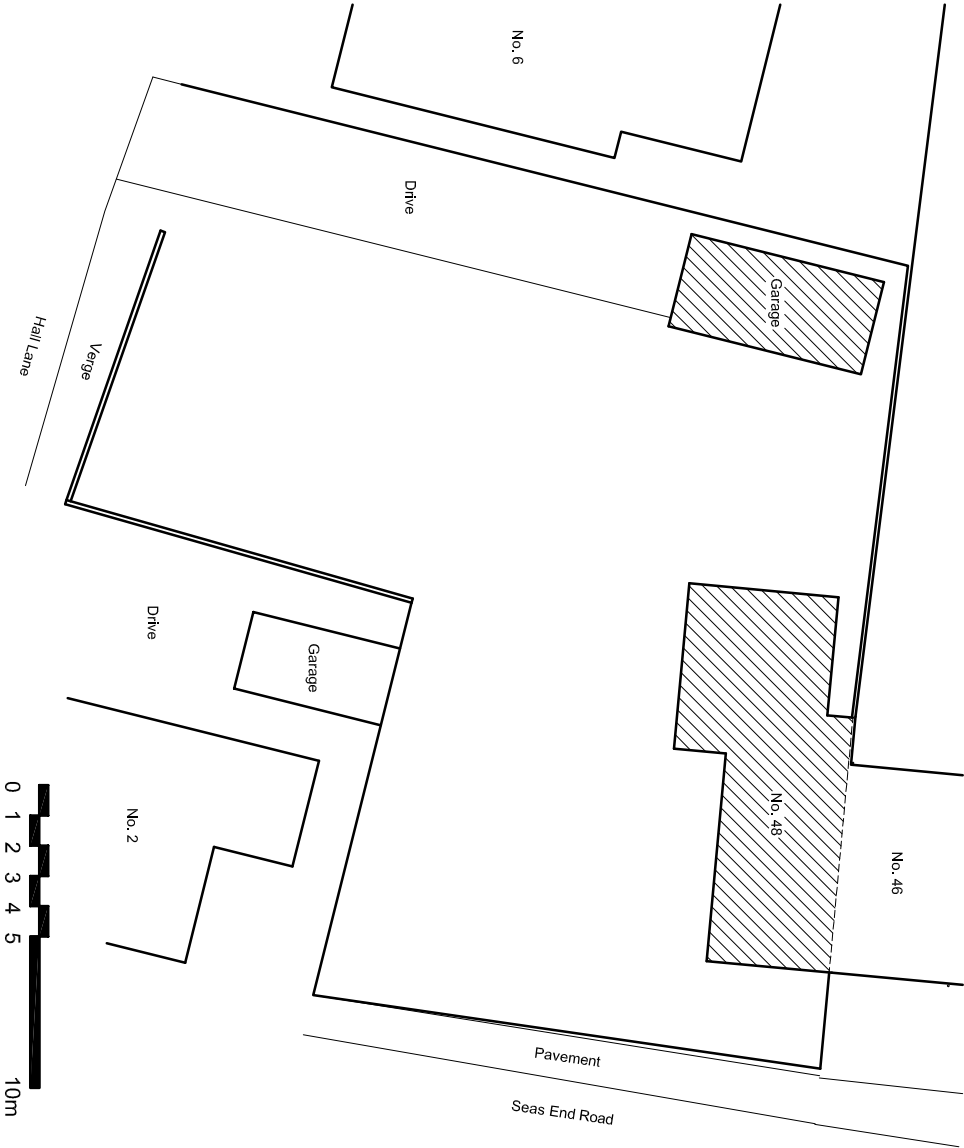


Existing Block Plan (1:250)

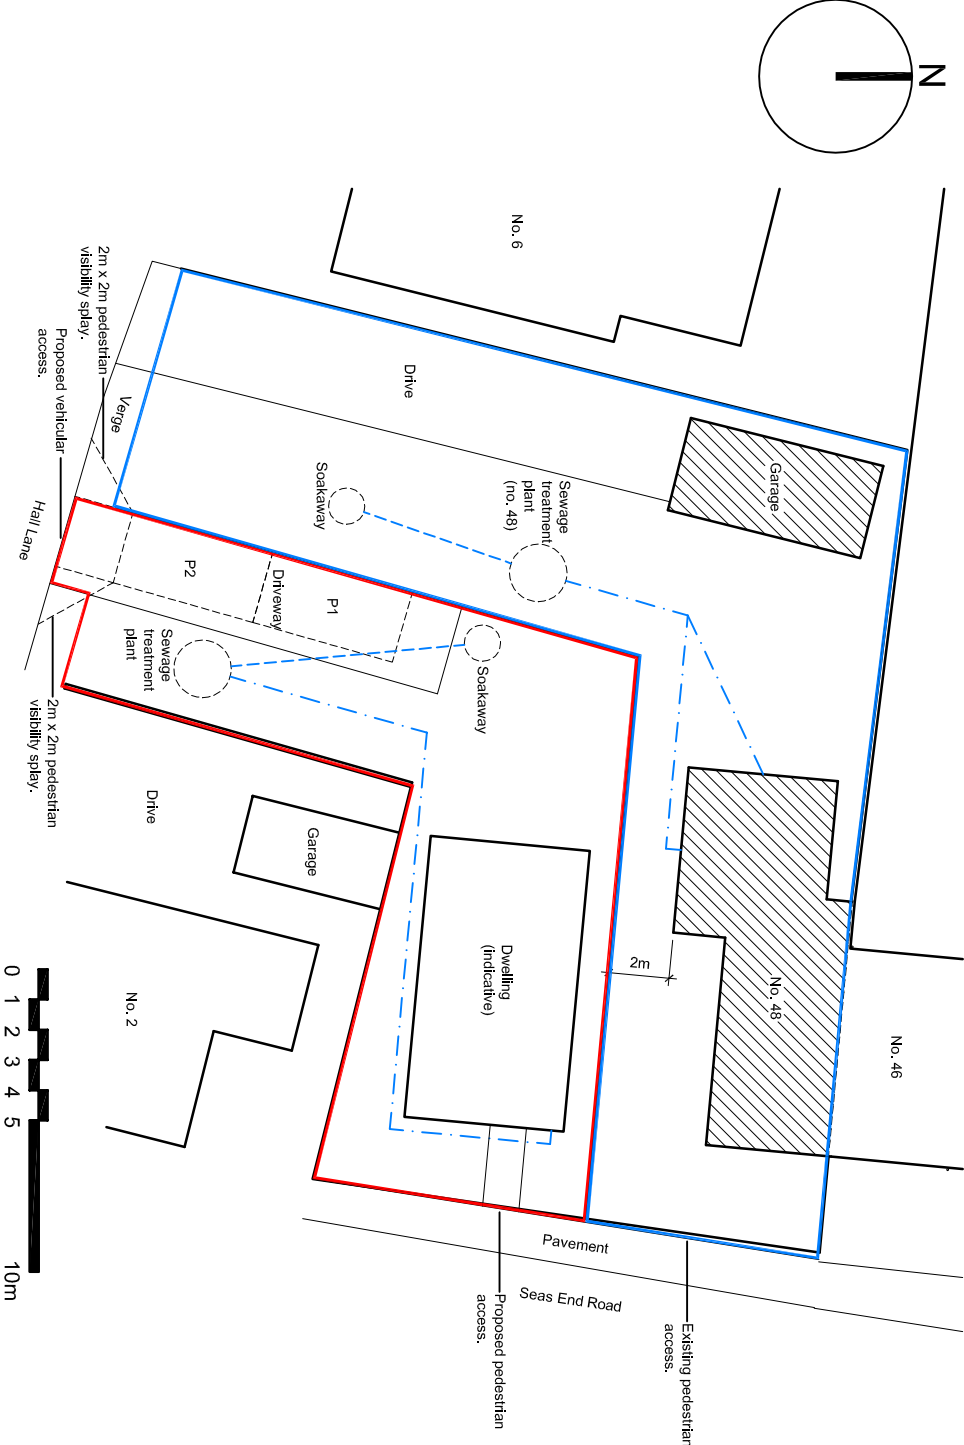


Proposed Block Plan (1:250)

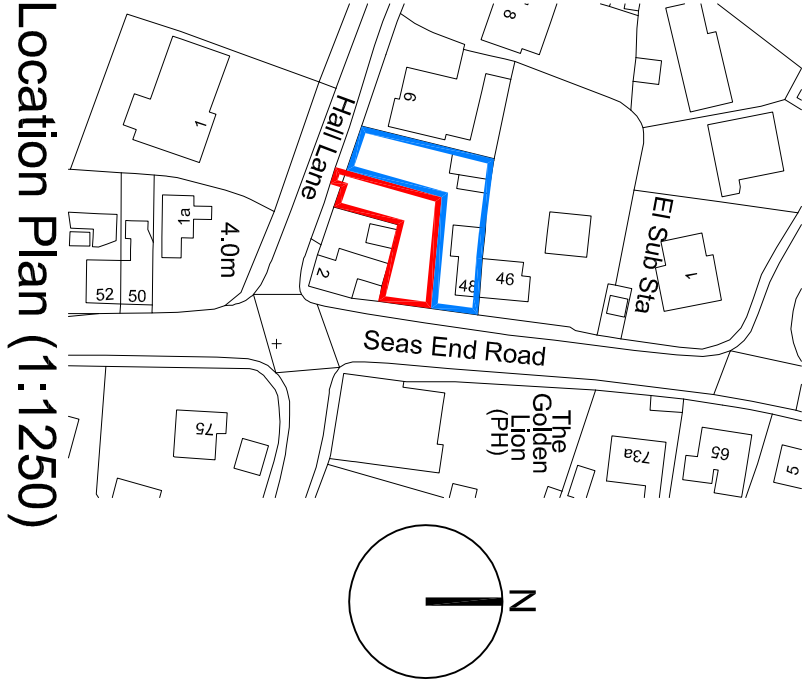

Location Plan (1:1250)

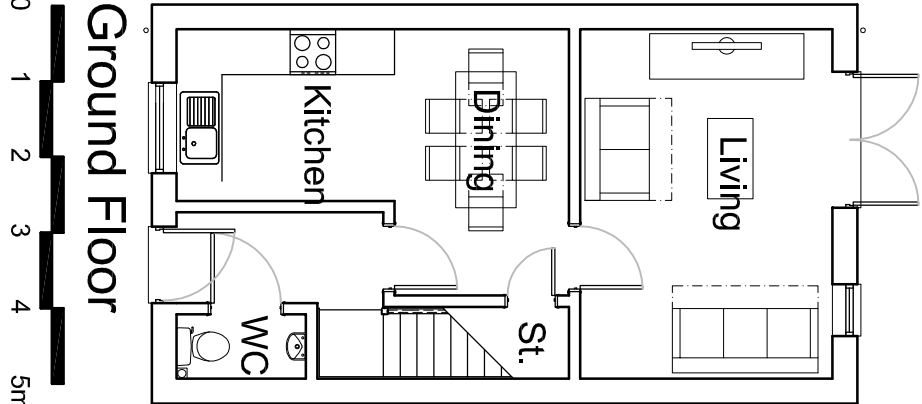

Ground Floor

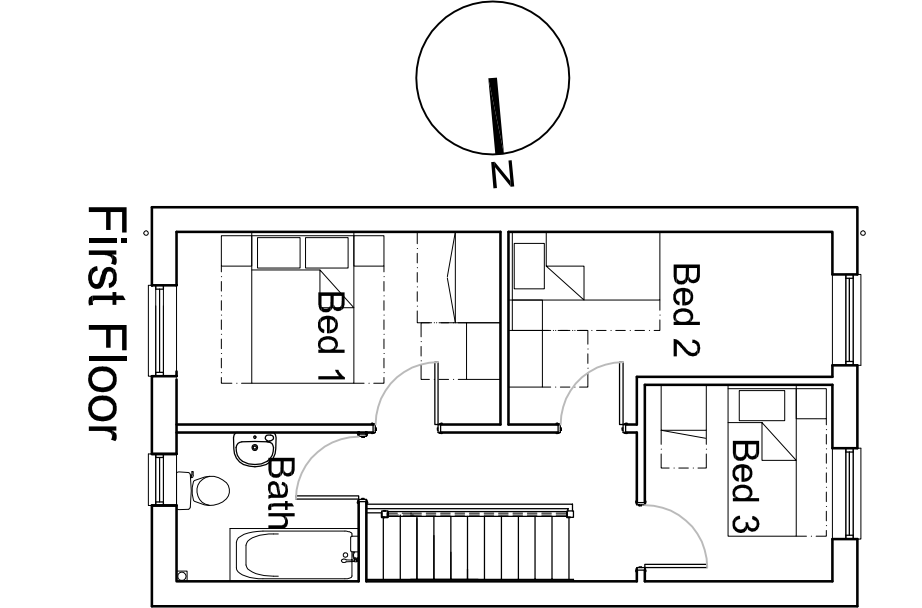

First Floor

Indicative House Plans (1:100)

All dimensions to be verified on site by Main Contractor before the start of construction.
This drawing is to be read with all relevant Architects and Engineer's drawings and other relevant information.
Andrew M Wright Ltd. Registered in England & Wales No. 55596024.
Registered office: 22 Crown Street, Walsingham, Lincolnshire, PE12 7LL

LEGEND: DO NOT SCALE

PI	02.11.20	Planning Issue	AMW/AMW
DT	26.10.20	Confirmation	AMW/AMW
Resignature	Date	Description	Dwg. Cmt.

ANDREW M WRIGHT LTD
CHARTERED ARCHITECT



25, Joyce Bank, Holbeach St Johns, Spalding, Lincs. PE12 6SD
Telephone: 01406 540673 Mobile: 07940 914778

Project: 48 Seas End Road
Moulton Seas End
Spalding
Lincolnshire

Drawing Title: Plans

Client: Mr N Giles

Drawn:	Checked:	Date:	Scale:	Page Size:
AMW	AMW	28.10.20	As shown	A3
Job No.:	Dwg No.:	Stage:	Revision:	
082001	PD01	Planning	P1	