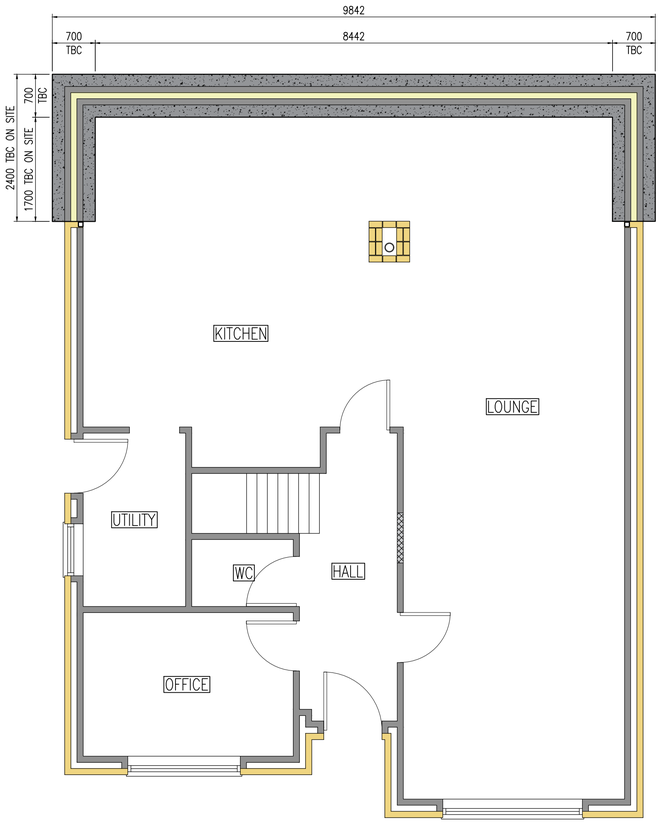

PROPOSED FOUNDATION ARRANGEMENT

SCALE 1:50

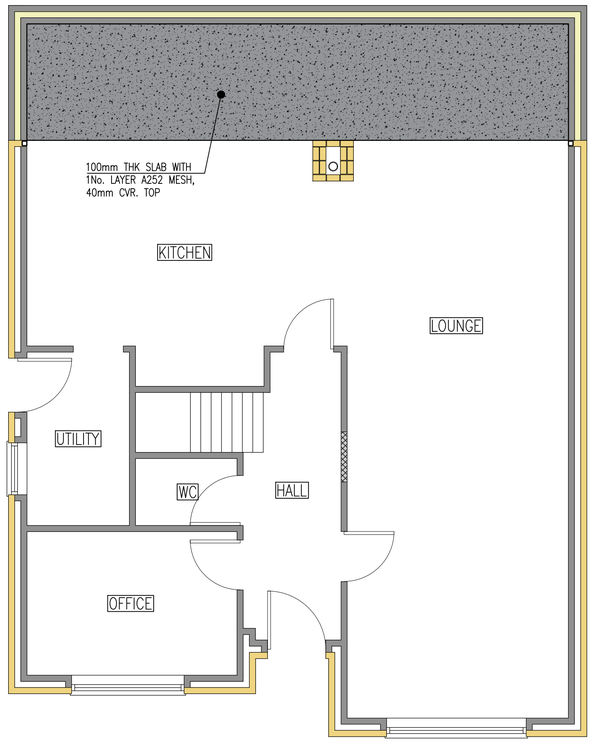

PROPOSED FLOOR SLAB ARRANGEMENT

SCALE 1:50

PLEASE DO NOT SCALE FROM THIS DRAWING

ALL DIMENSION TO BE CHECKED ON SITE PRIOR TO COMMENCEMENT OF WORKS

THIS DRAWING MUST BE READ IN CONJUNCTION WITH ALL RELEVANT DRAWINGS & STRUCTURAL CALCULATIONS

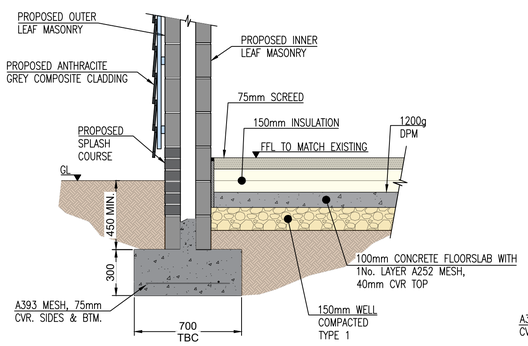

TYPICAL PERIMETER SECTION

SCALE 1:20

FOUNDATION FORMATION LEVEL TO BE AGREED ON SITE WITH BUILDING INSPECTOR

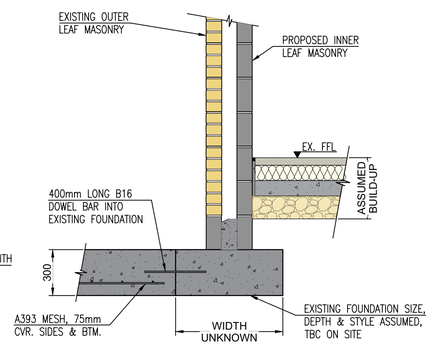

PROPOSED TO EXISTING FOUNDATION

SCALE 1:20

0 0.2 0.4 0.6 0.8 1.2 1.6 2m
1:20

0 0.5 1 1.5 2 3 4 5m
1:50

Rev	Date	Remarks

Status
BUILDING REGULATIONS

Project
Proposed Extension
1 Wiles Avenue
Moulton Chapel, PE12 0QB
For Mr & Mrs Hyde

Title
Proposed Extension

Proposed Foundation
Arrangement & Details

Date	JUN. '23	Scale	1:50 1:20 @A1
Drawn	JL	Checked	GH
Design	JL	File Name	HYDE-03

DRG No. HYDE-03 Rev -