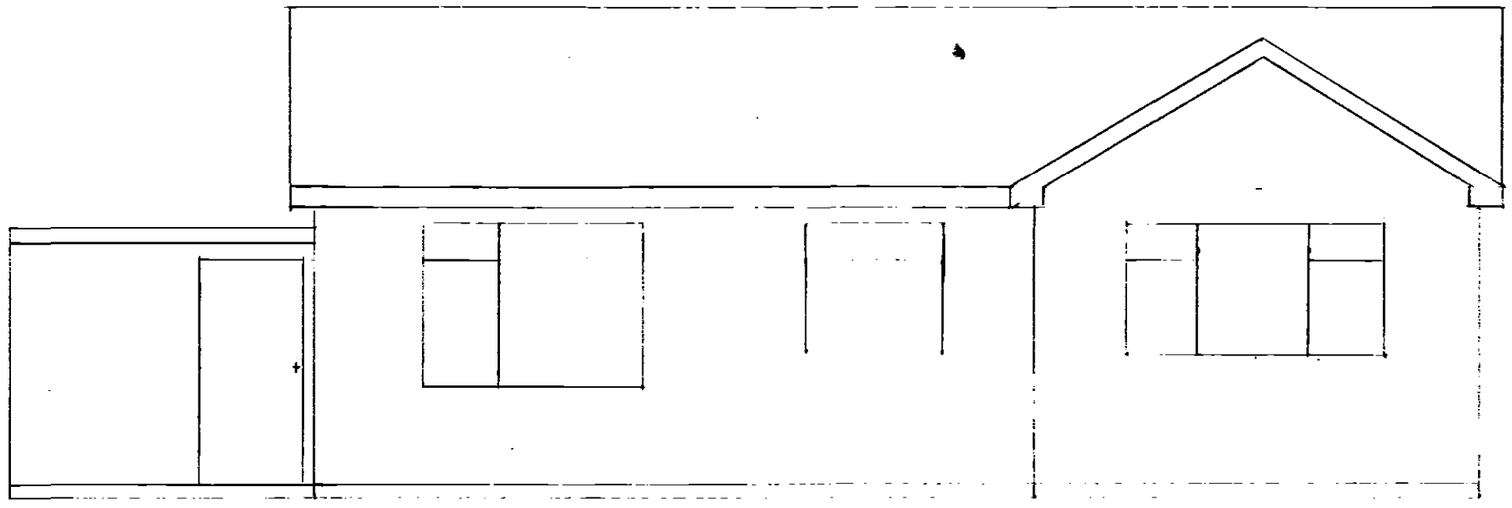

PROPOSED REAR ELEVATION

DO NOT SCALE OFF THIS DRAWING

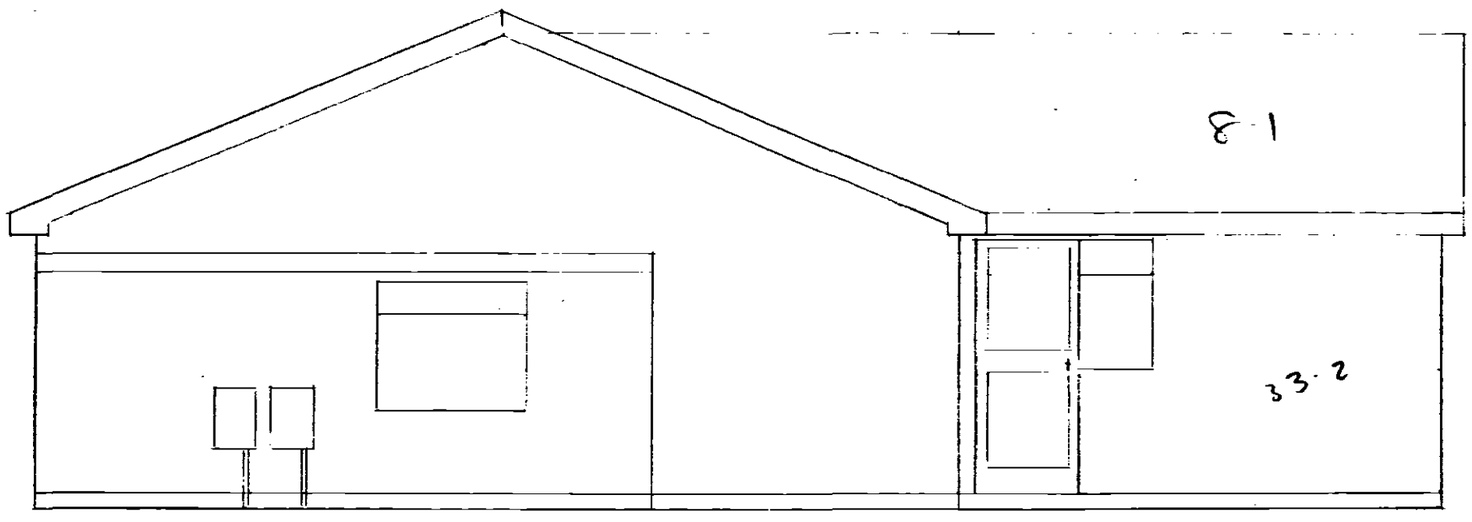

PROPOSED SIDE ELEVATION

DETERMINED
PLAN

SHDC
Planning & Development
16 JUL 2004
Ref: 0981/04

14 REYNOLDS GDNS MOULTON

DWG N°4 SCALE 1:50 DRAWN BY) ANDREW
06/07/04