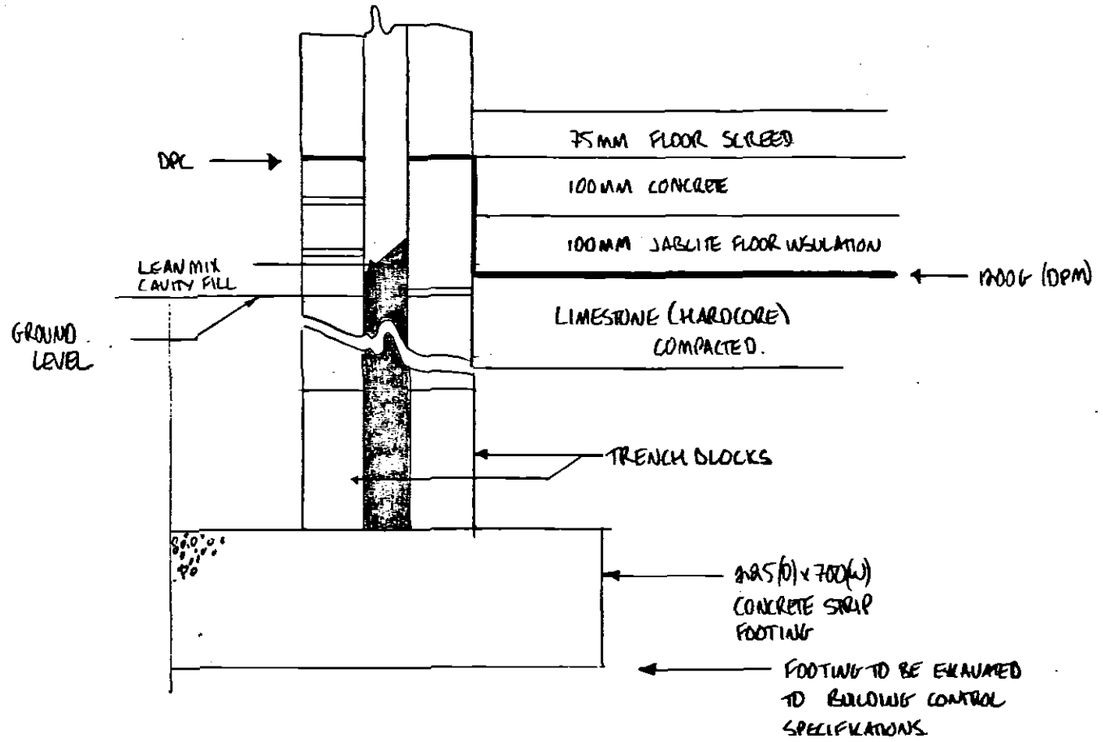


SECTION AT FOOTINGS

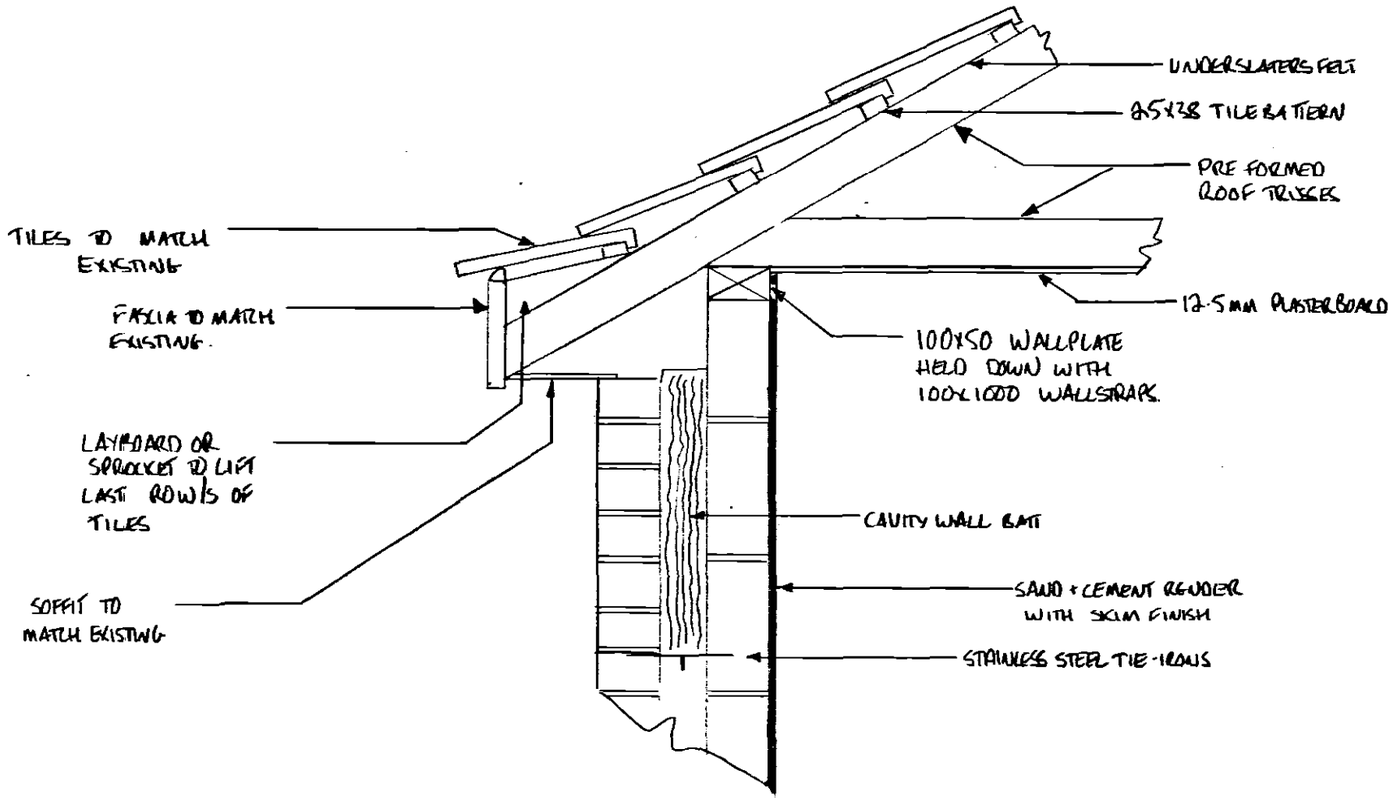


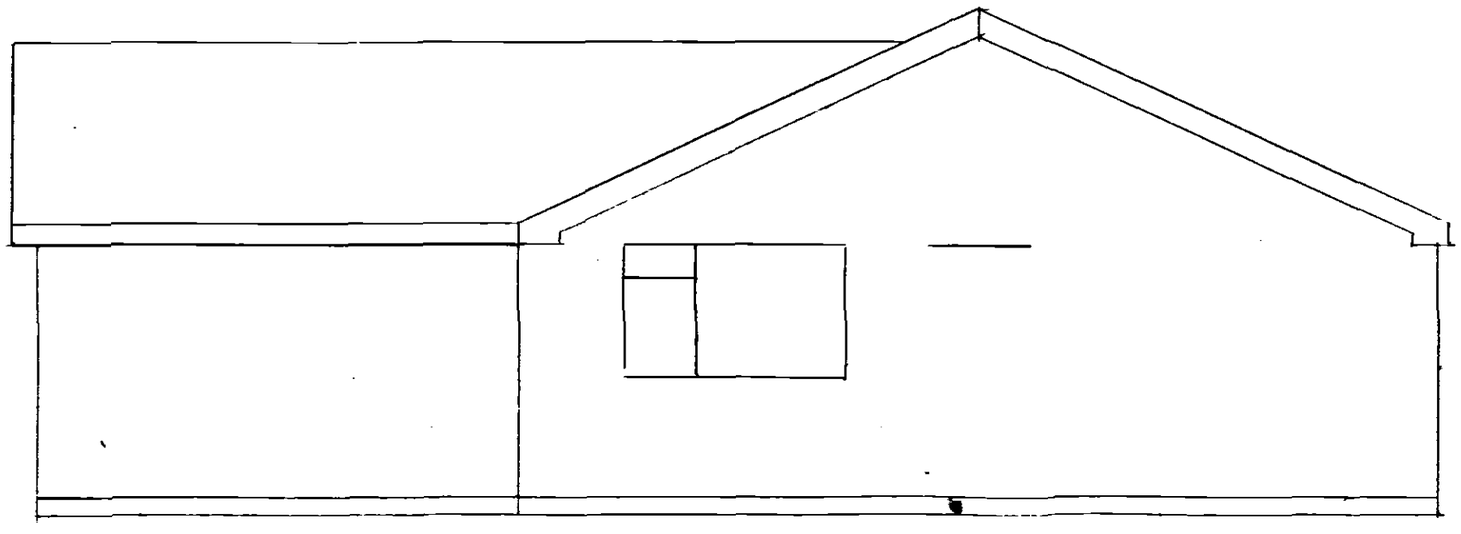

PROPOSED SIDE ELEVATION SCALE 1:50

ROOF AT WALLPLATE SEE DETAIL

DETERMINED PLAN

SHDC
Planning & Development
16 JUL 2004
Ref: 0981/04

DO NOT SCALE OFF THIS DRAWING

16 REYNOLDS GROVE MOULTON

DWG N° 5 SCALE 1:50/1:10 DRAWN BY J. ANDREW