DRWG N° 6 SCALE 1:50 DRAWN BY J ANDREW
DATE. 9/07/04

EXISTING ROOF PLAN + PROPOSED

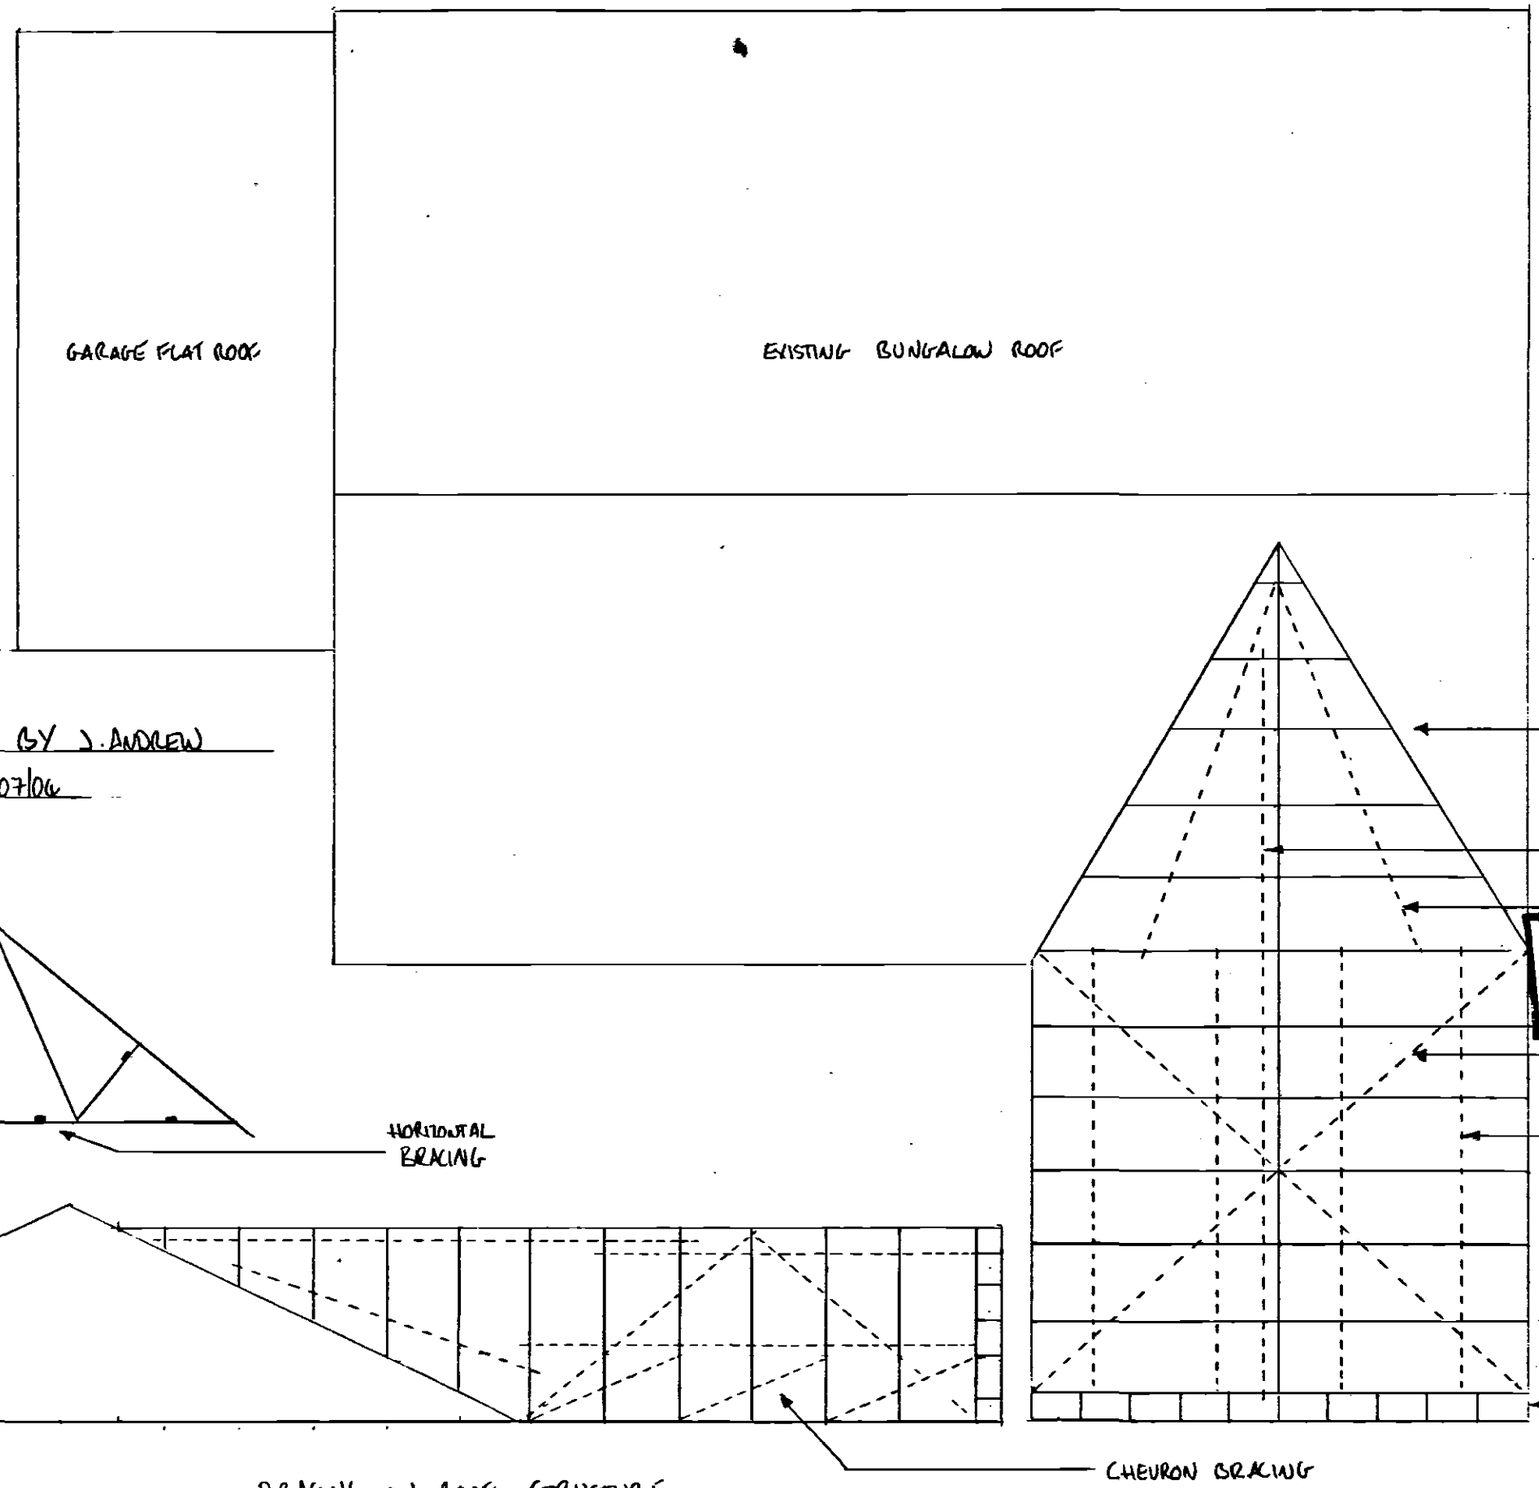

SHDC
Planning & Development
16 JUL 2004
Ref: 0981/04

DETERMINED PLAN

DWG N°6 SCALE 1:50 DRAWN BY J. ANDREW
07/07/04

BRACING IN ROOF STRUCTURE

---------- INDICATES 100x25 BRACING

ROOF PLAN OF EXISTING AND PROPOSED
16 REYNOLDS GROVE MOULTON