
PROPOSED RESIDENTIAL DEVELOPMENT
THE CHASE, MOULTON.



ELEVATION TO THE CHASE
SCALE 1:100 @ A3

THE CHASE

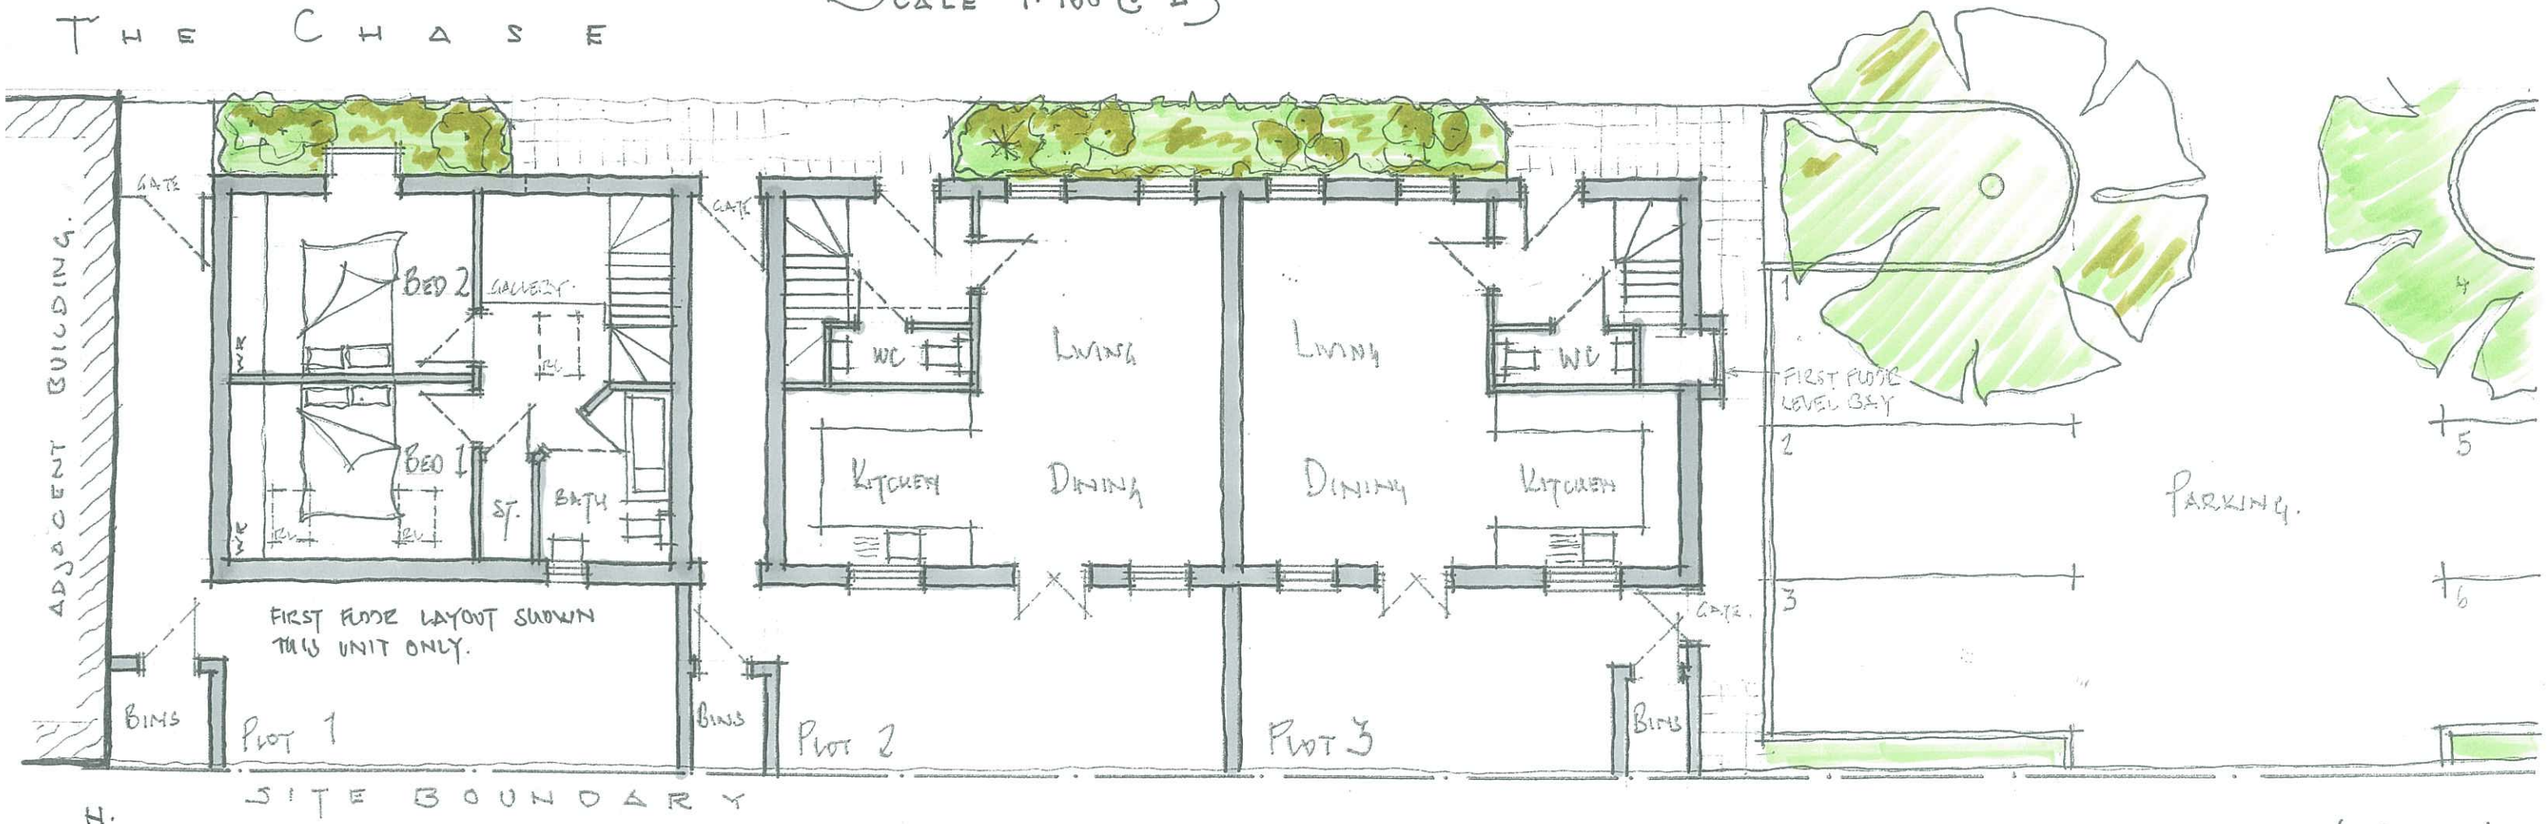

N.

PART PLAN OF SITE
SCALE 1:100 @ A3

OGLESBY & LINES LTD
A1427 18.11.19