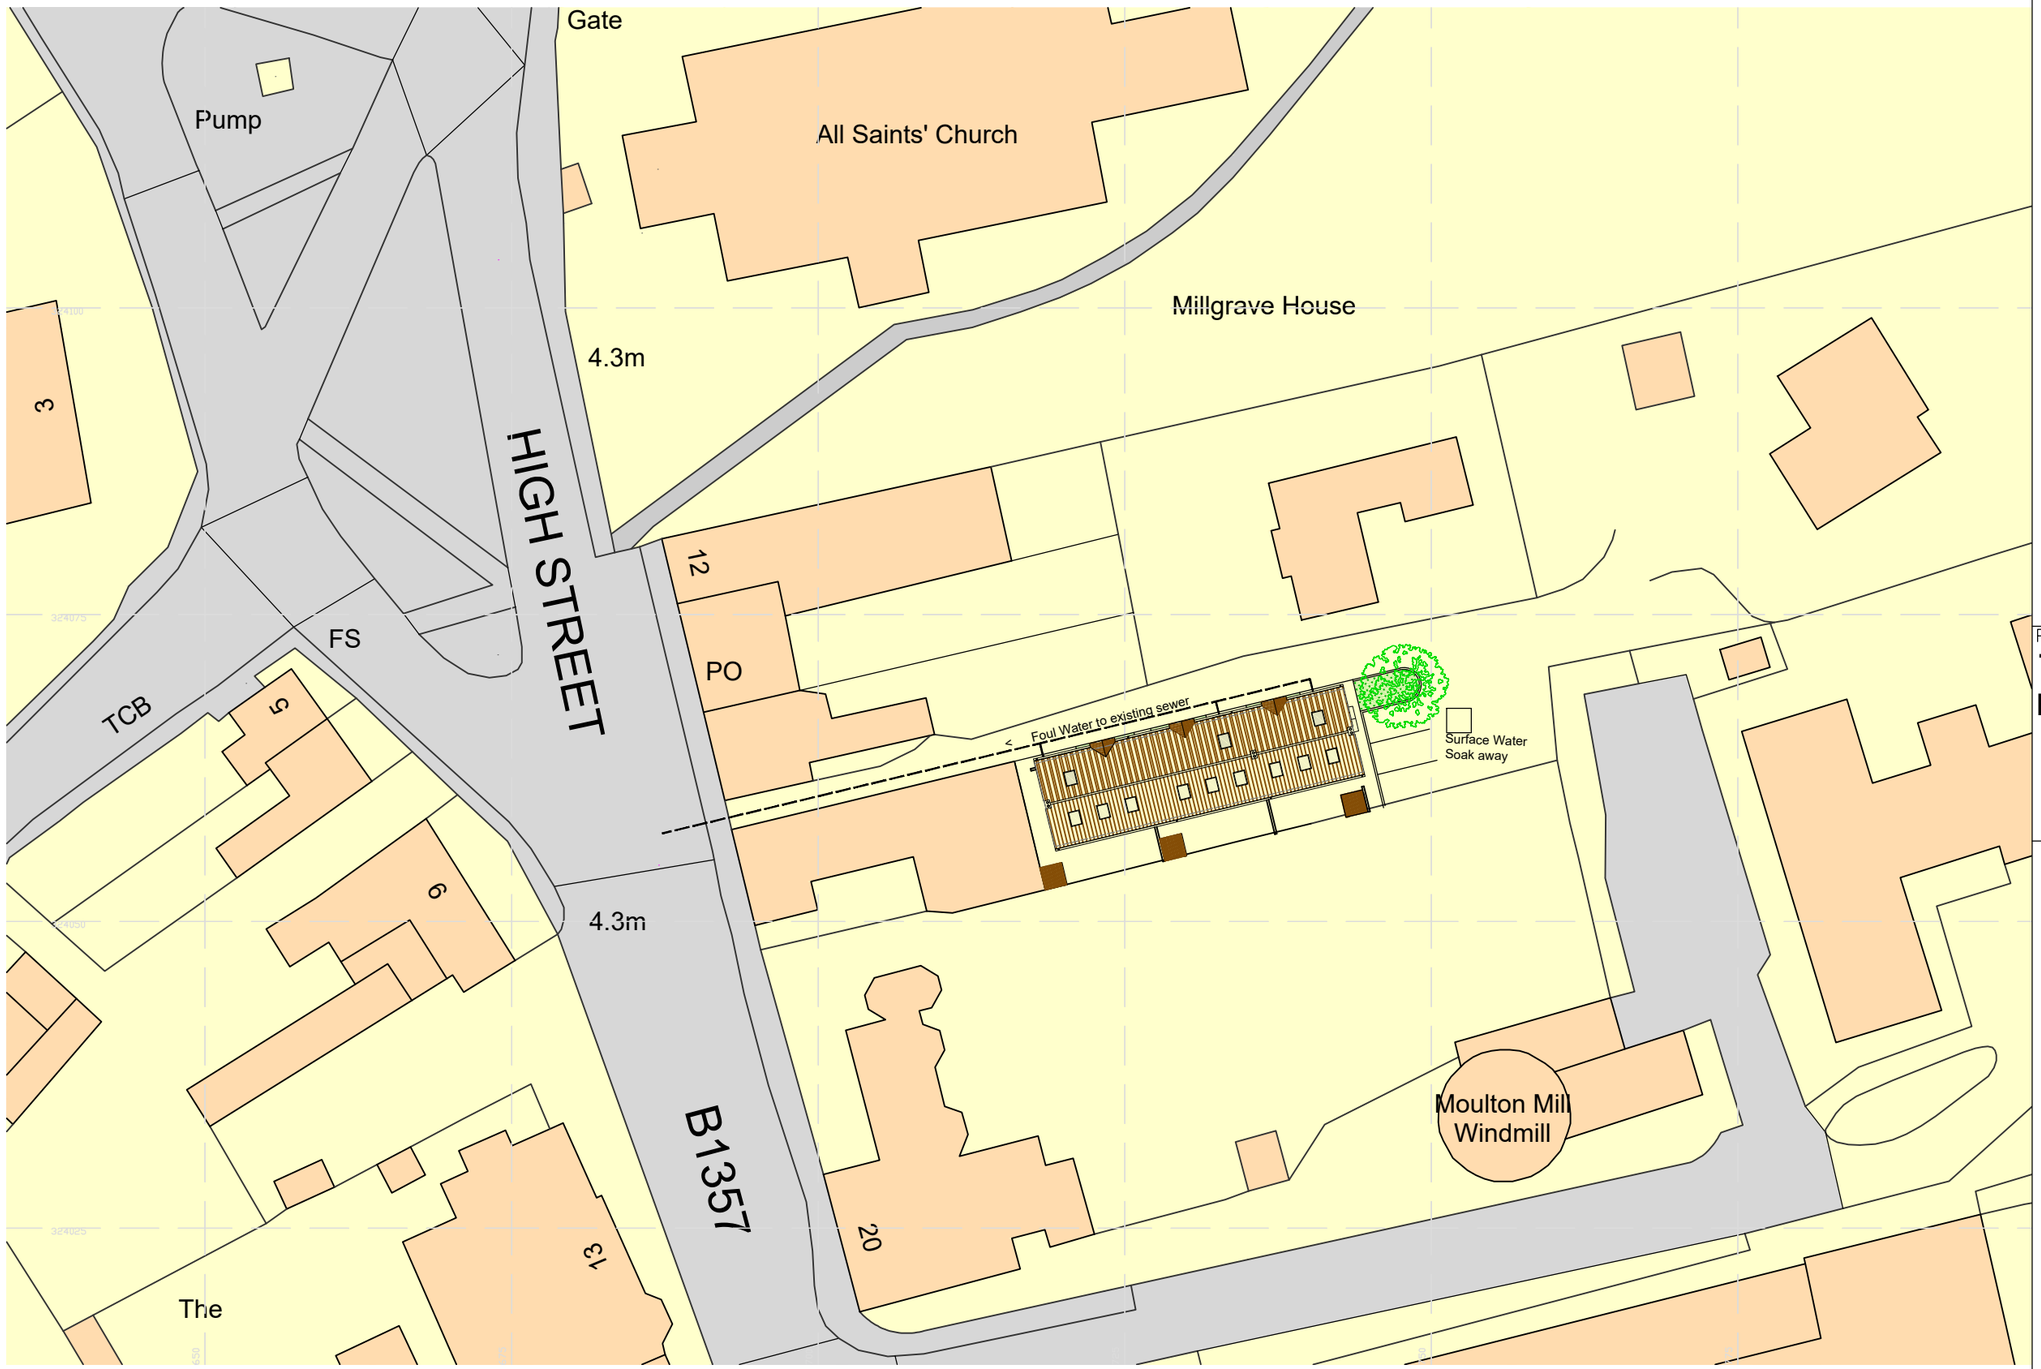


Proposed Site Block Plan

Scale 1:500

1:500 1:1

0m 5m 25m 50m

0mm 10mm 50mm 100mm

N

Project:
The Chase, Moulton
Residential Development

Drawing:
Site Block Plan

Issue:
PLANNING

Scale:
As shown at A3

Date:
11/2020

Checked:
JK

Drawing Number:
CM-010

Revision:
A

Kirk Homes Ltd.