




FRONT

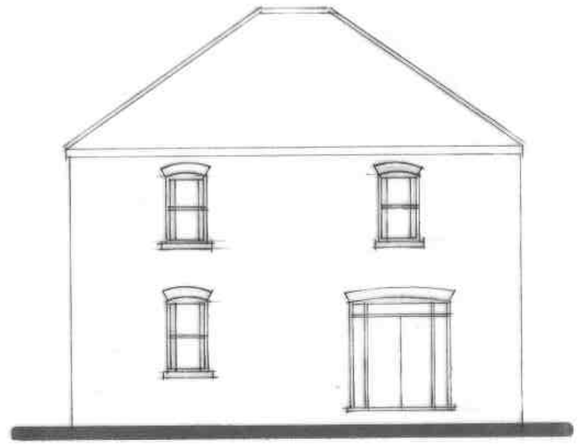


SIDE

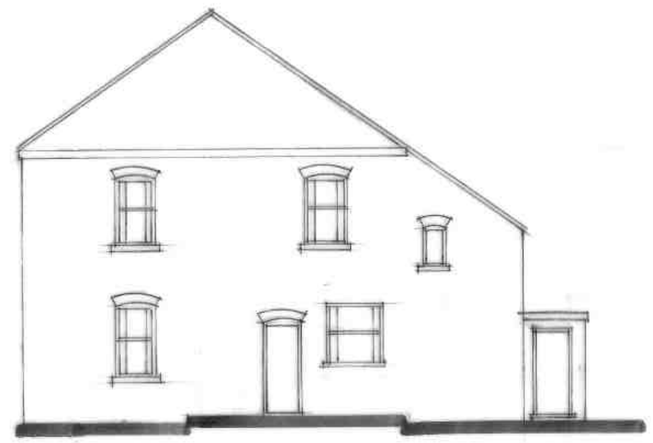

REAR

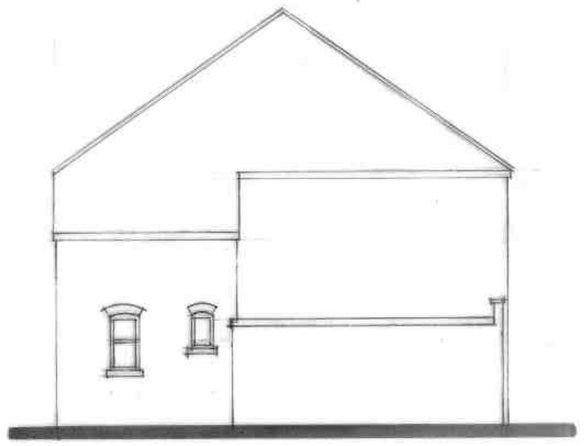

SIDE

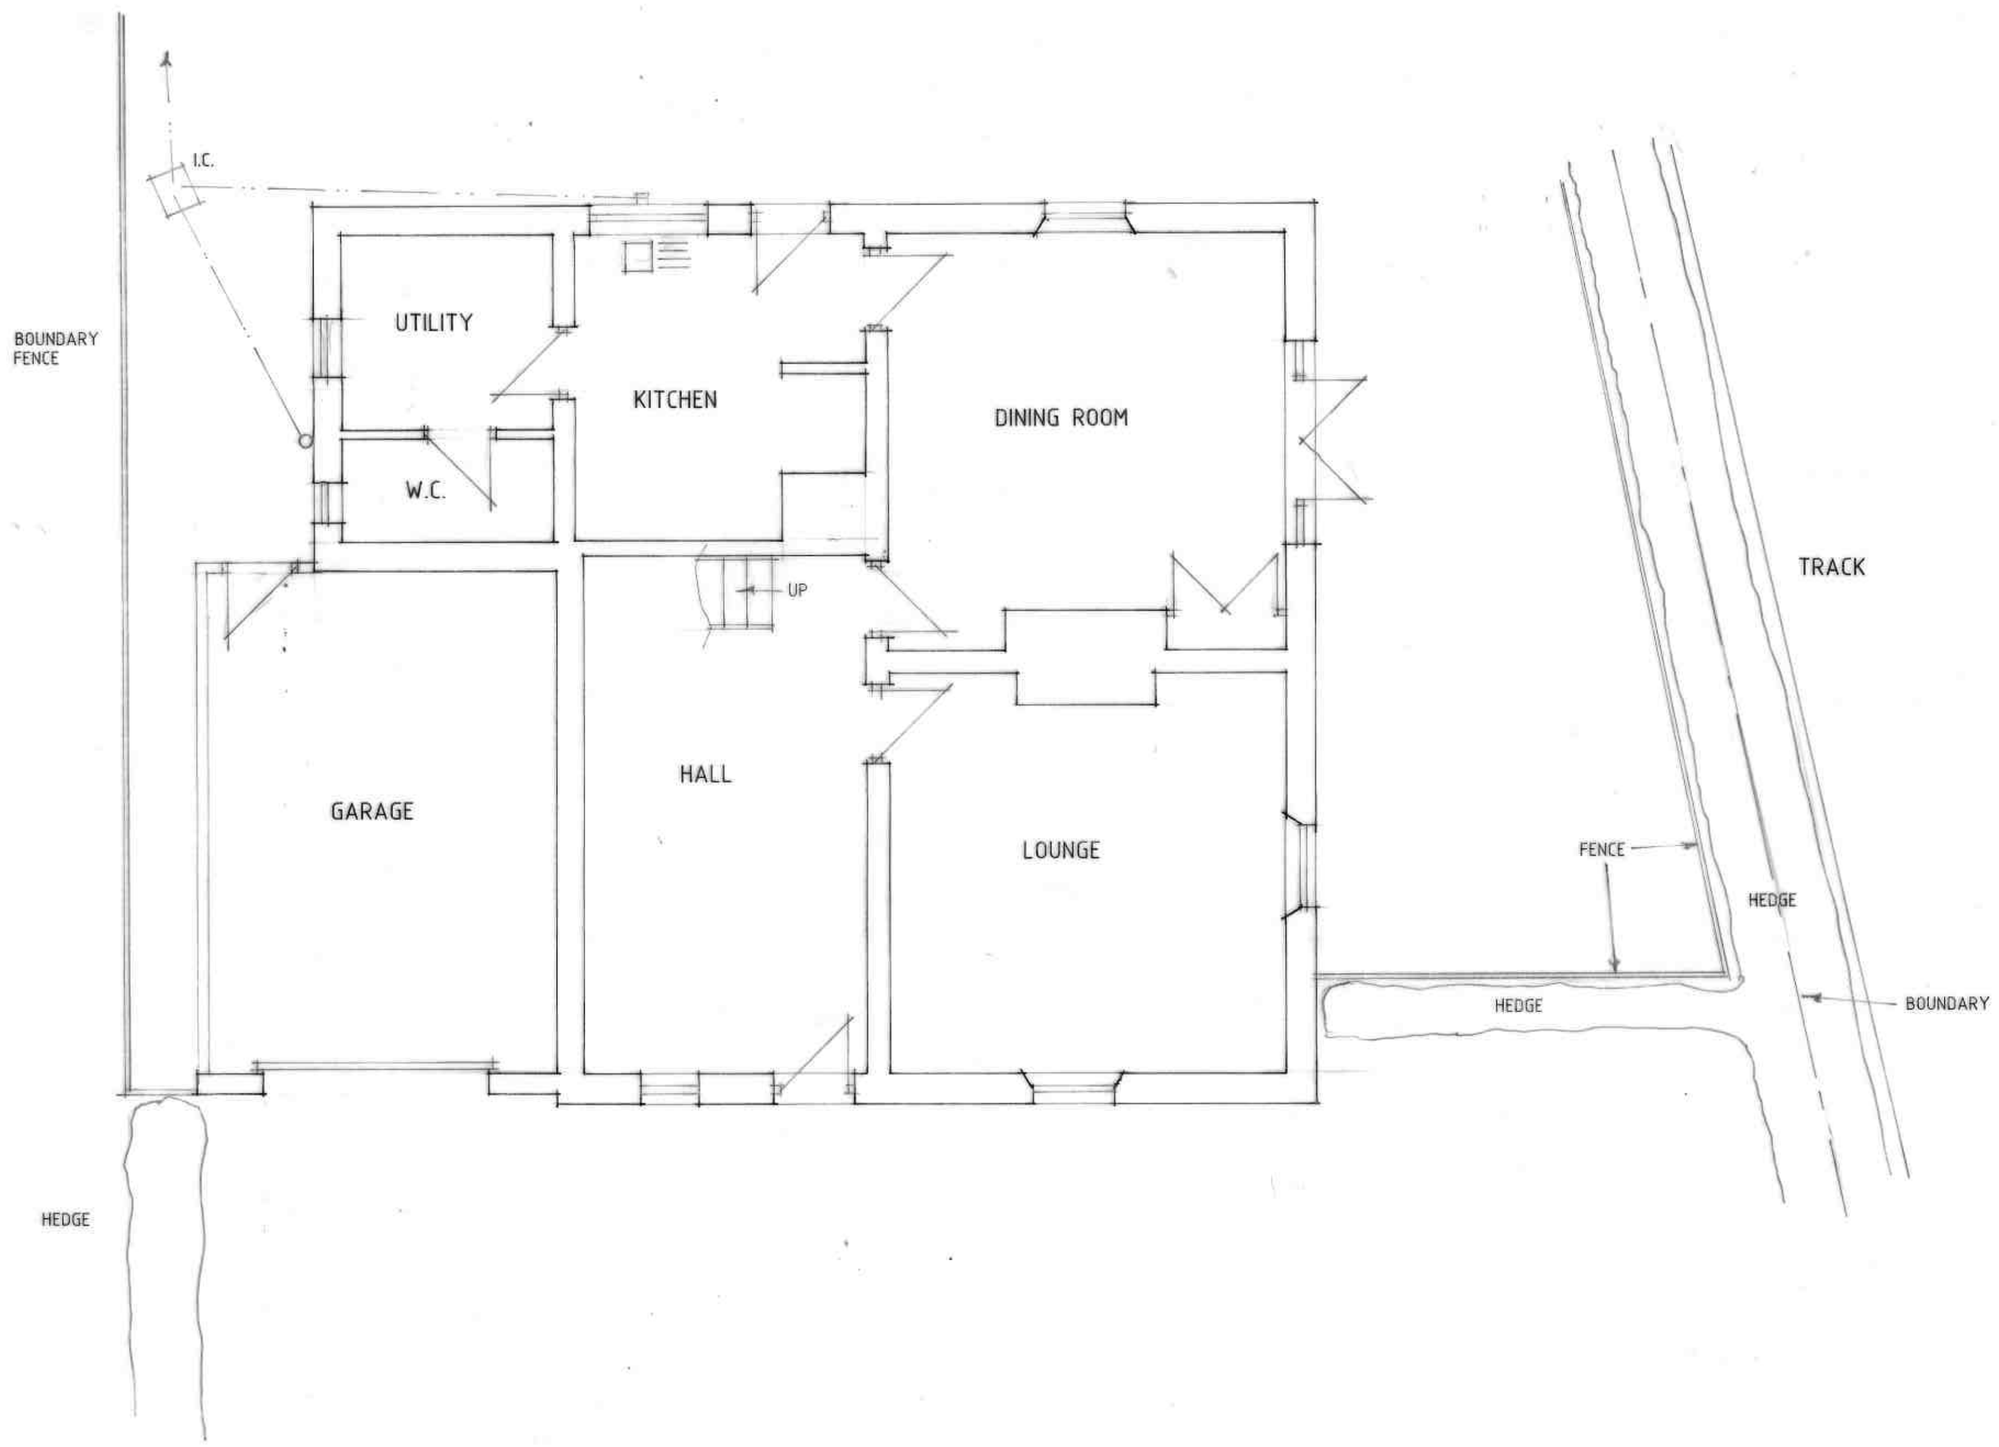

GROUND FLOOR PLAN

A - ALTS - 20.9.21

Status DESIGN
CONSULTANTS IN ARCHITECTURE & PLANNING

PROPOSED EXTENSION AT BATEMAN HOUSE, RED COW DROVE, MOULTON MARSH
FOR

MRS. S. FOREMAN.

PLAN AS EXISTING

1:50 1:100	SD21-016/1
JUNE-21	B.GILHAM.

2 Edinburgh Walk, Holbeach, Spalding, Lincs. PE12 7AP
Tel. 01406 424343 Fax. 01406 490702