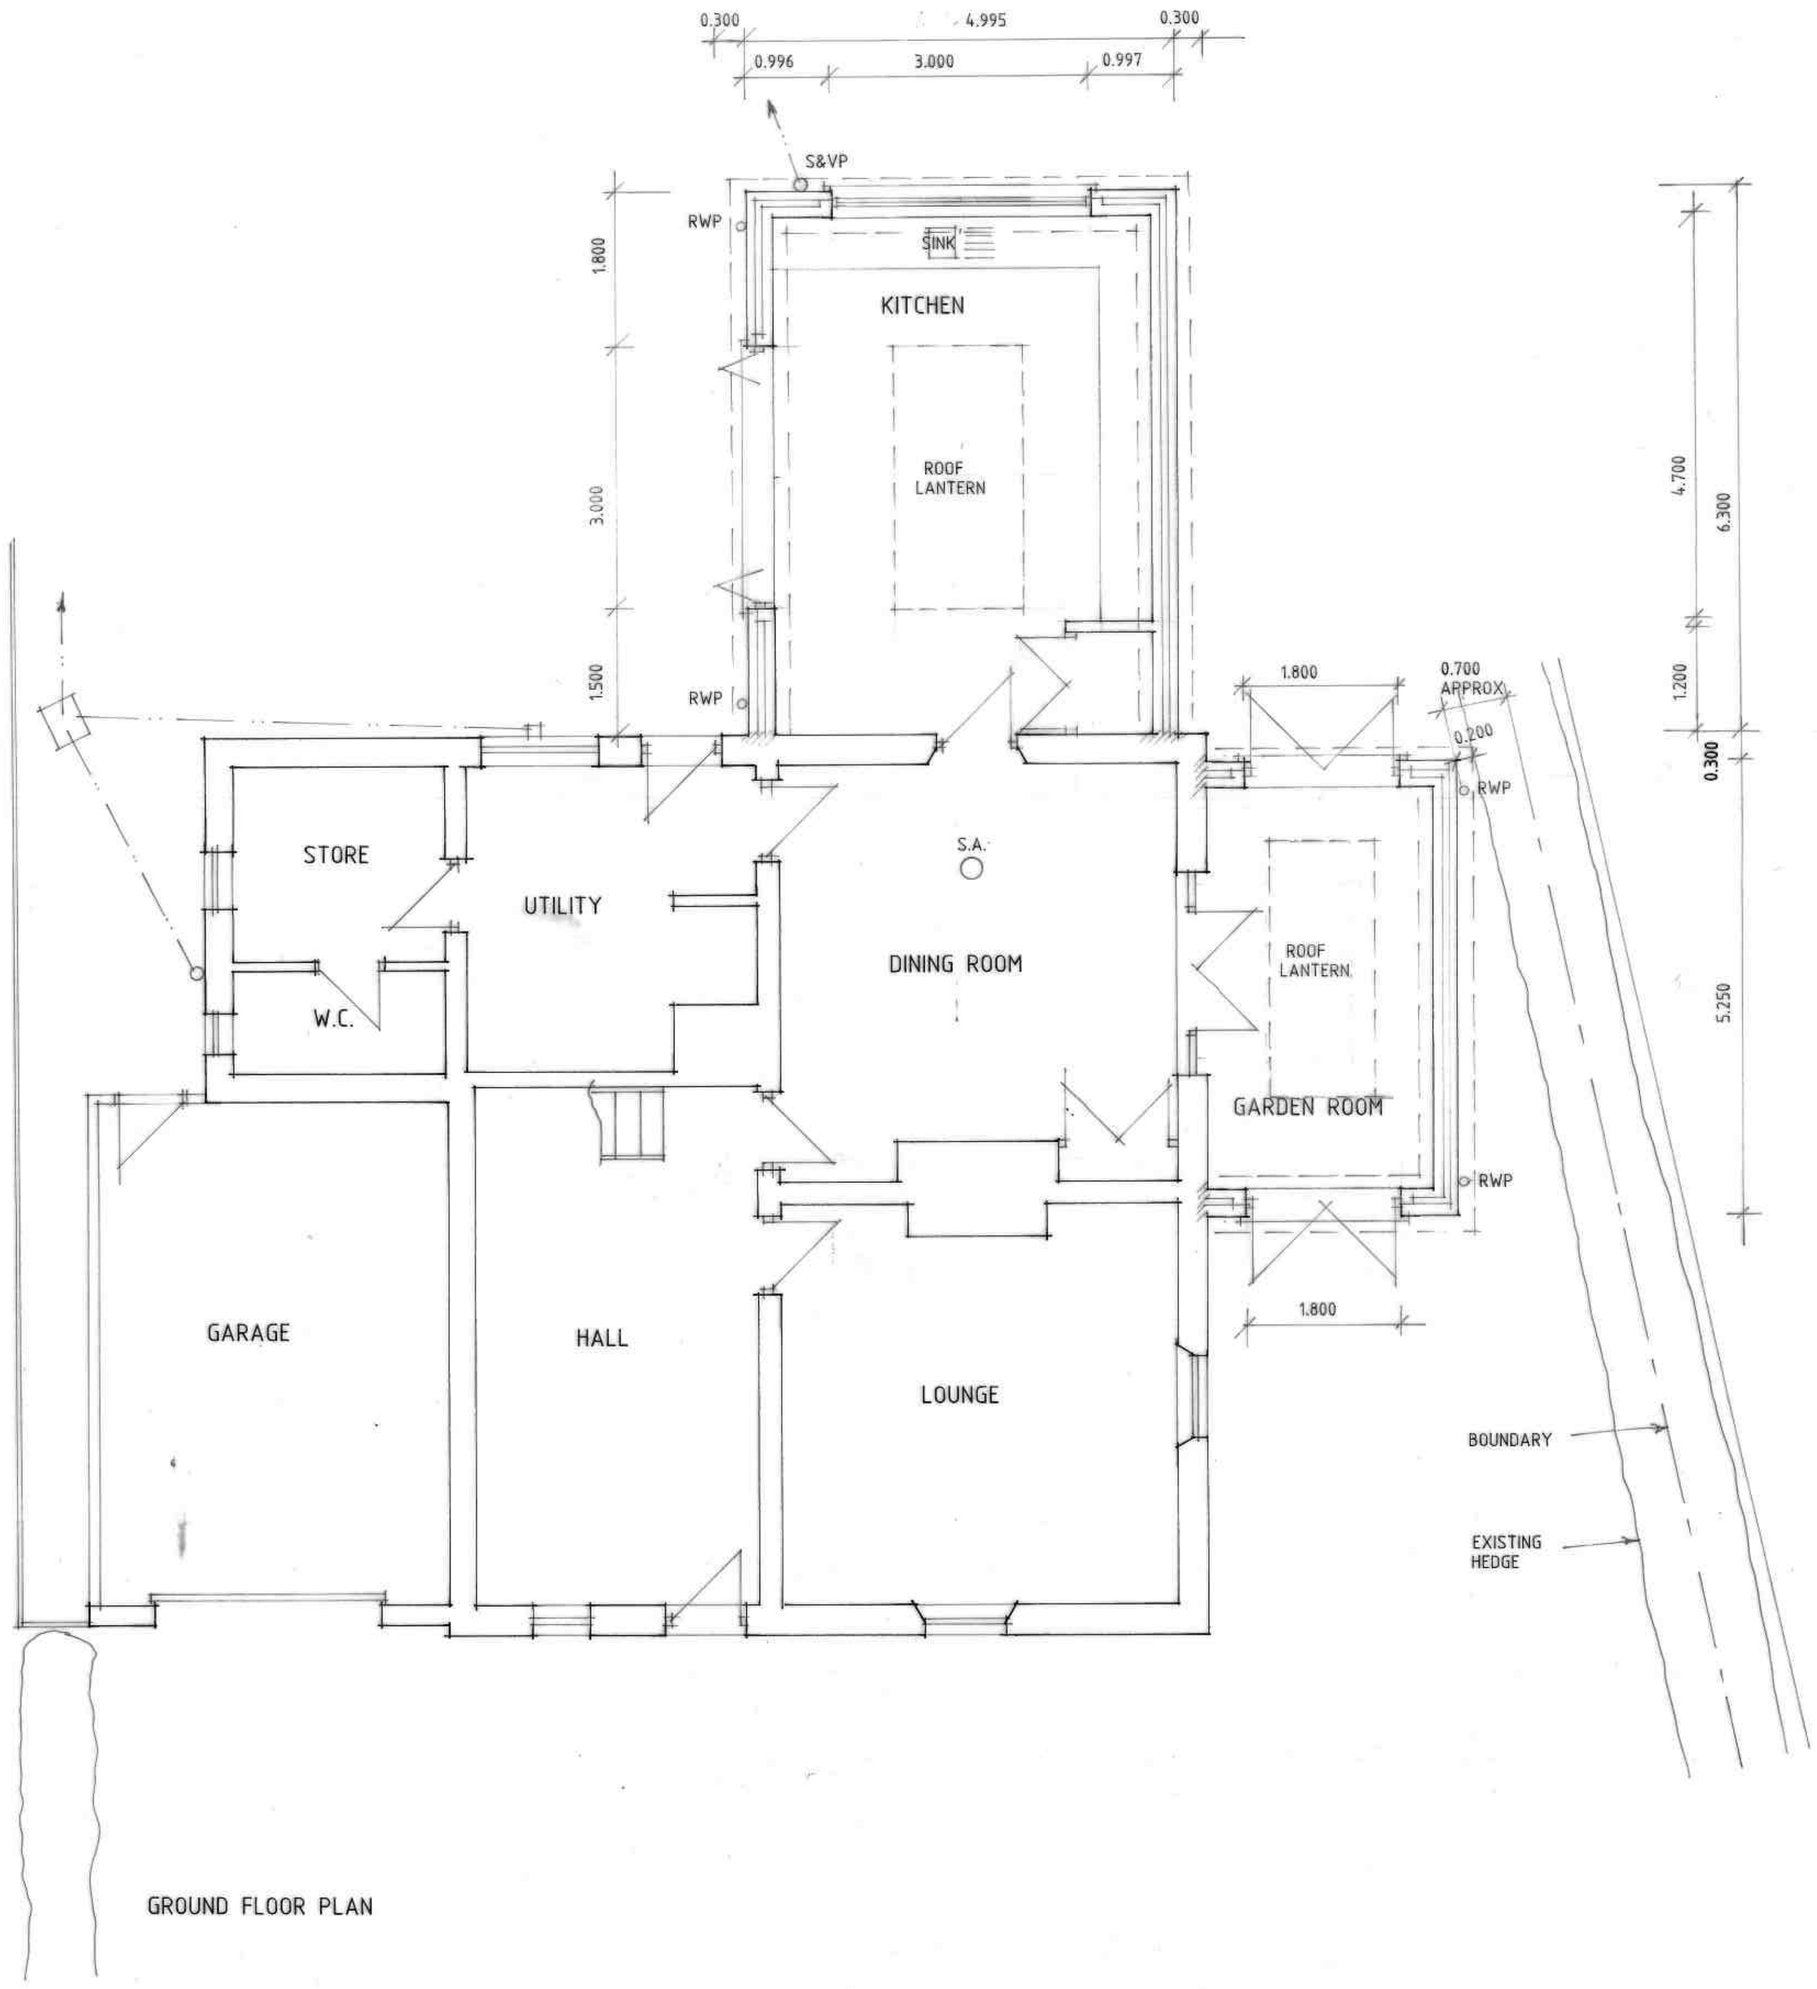


GROUND FLOOR PLAN

D - ALTS. - 20.9.21.
C - ALTS - 26.8.21
B - INF. ADDED - 26.7.21
A - ALTS - 21.6.21

Status DESIGN
CONSULTANTS IN ARCHITECTURE & PLANNING

PROPOSED EXTENSIONS AT BATEMAN HOUSE, RED COW DROVE, MOULTON MARSH FOR

MRS. S. FOREMAN.

PLAN AS PROPOSED

1:50 | SD21-016/2

JUNE-21 | B.GILHAM.

2 Edinburgh Walk, Holbeach, Spalding, Lincs. PE12 7AP
Tel: 01406 424343 Fax: 01406 490702