



PLOT 2

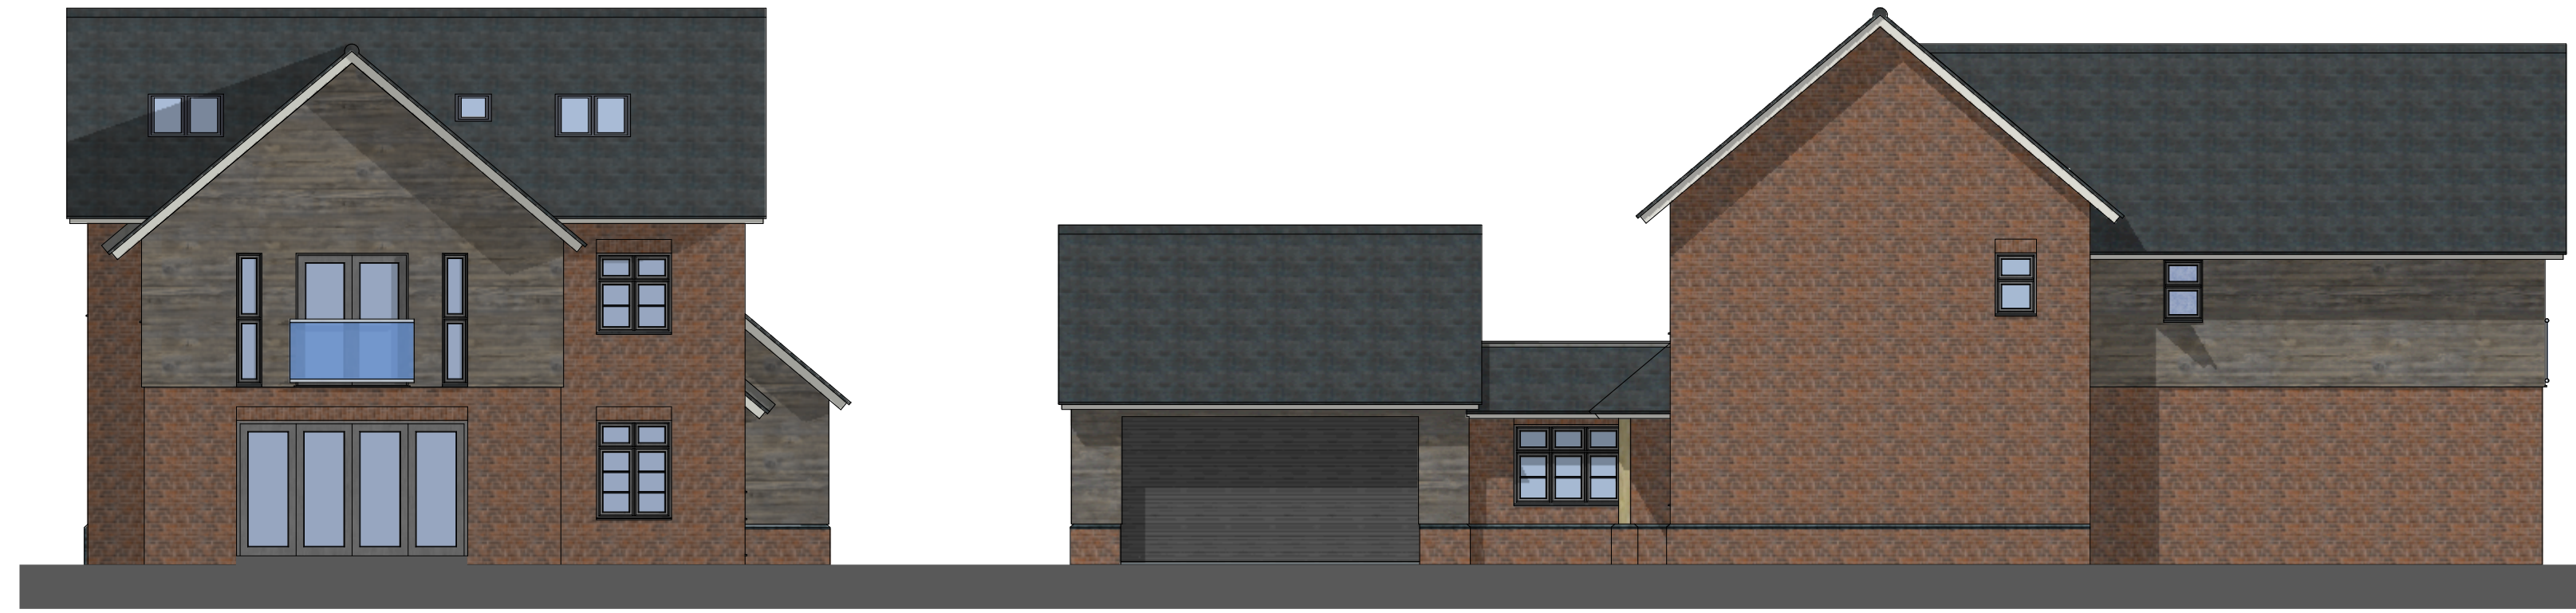

LEFT

RIGHT

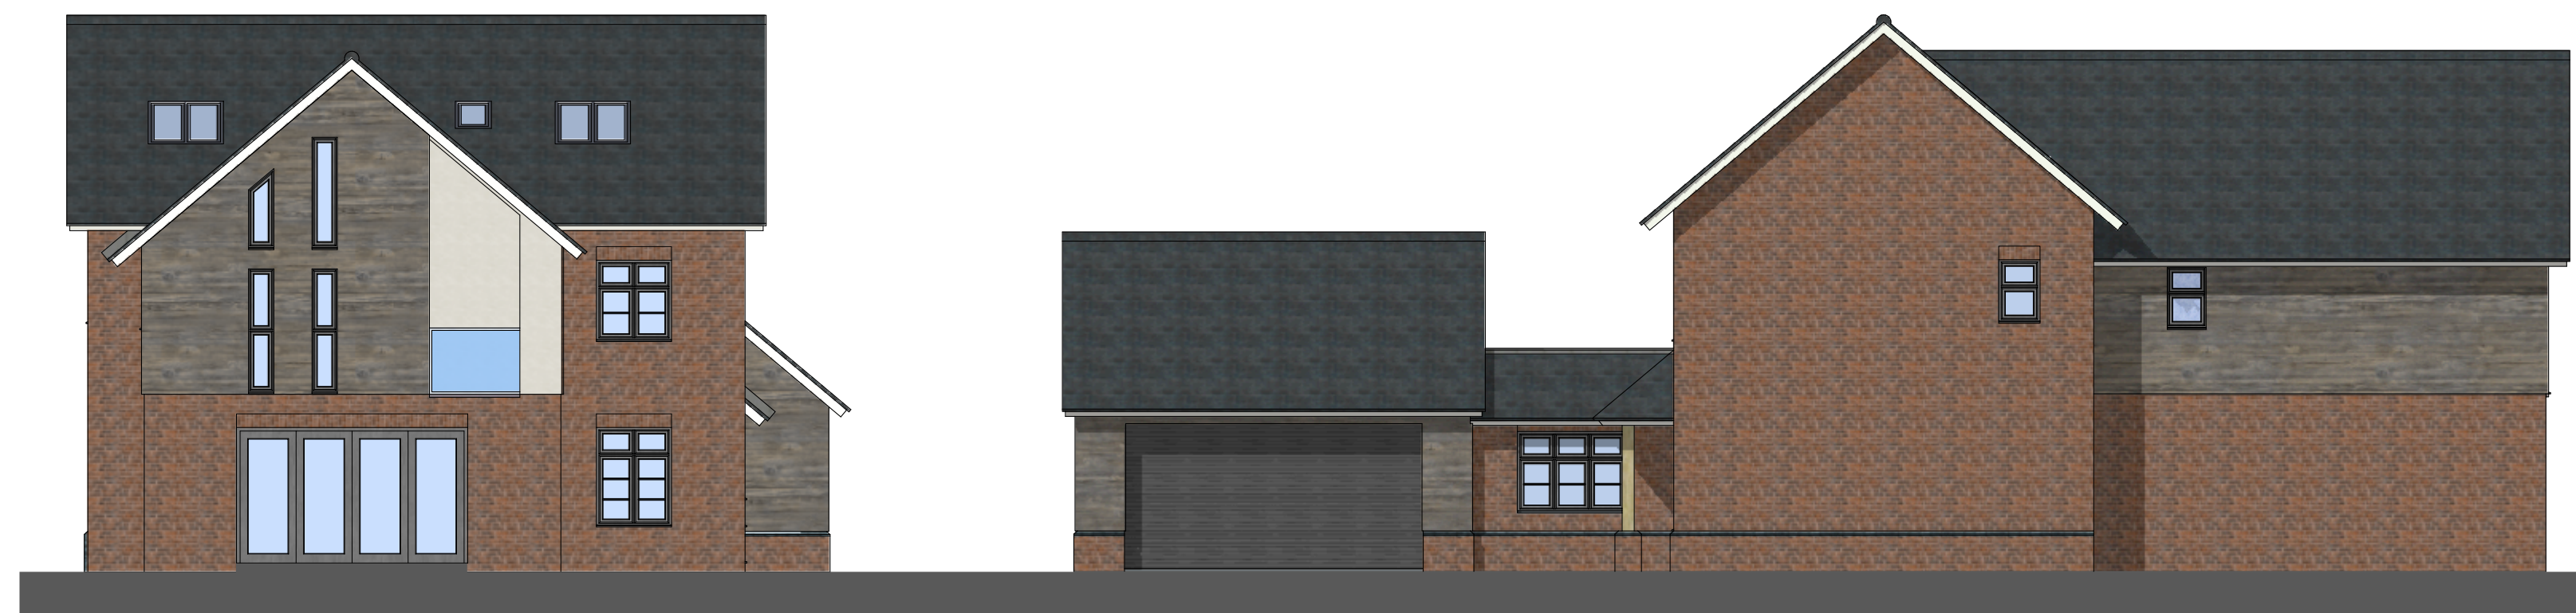

LEFT

RIGHT

ELEVATIONS

1/100

J064-PL 11

Architectural Design Consultant

Google +

8 Beech Grove
Donington
Spalding
Lincs
PE11 4XQ

[illegible]