




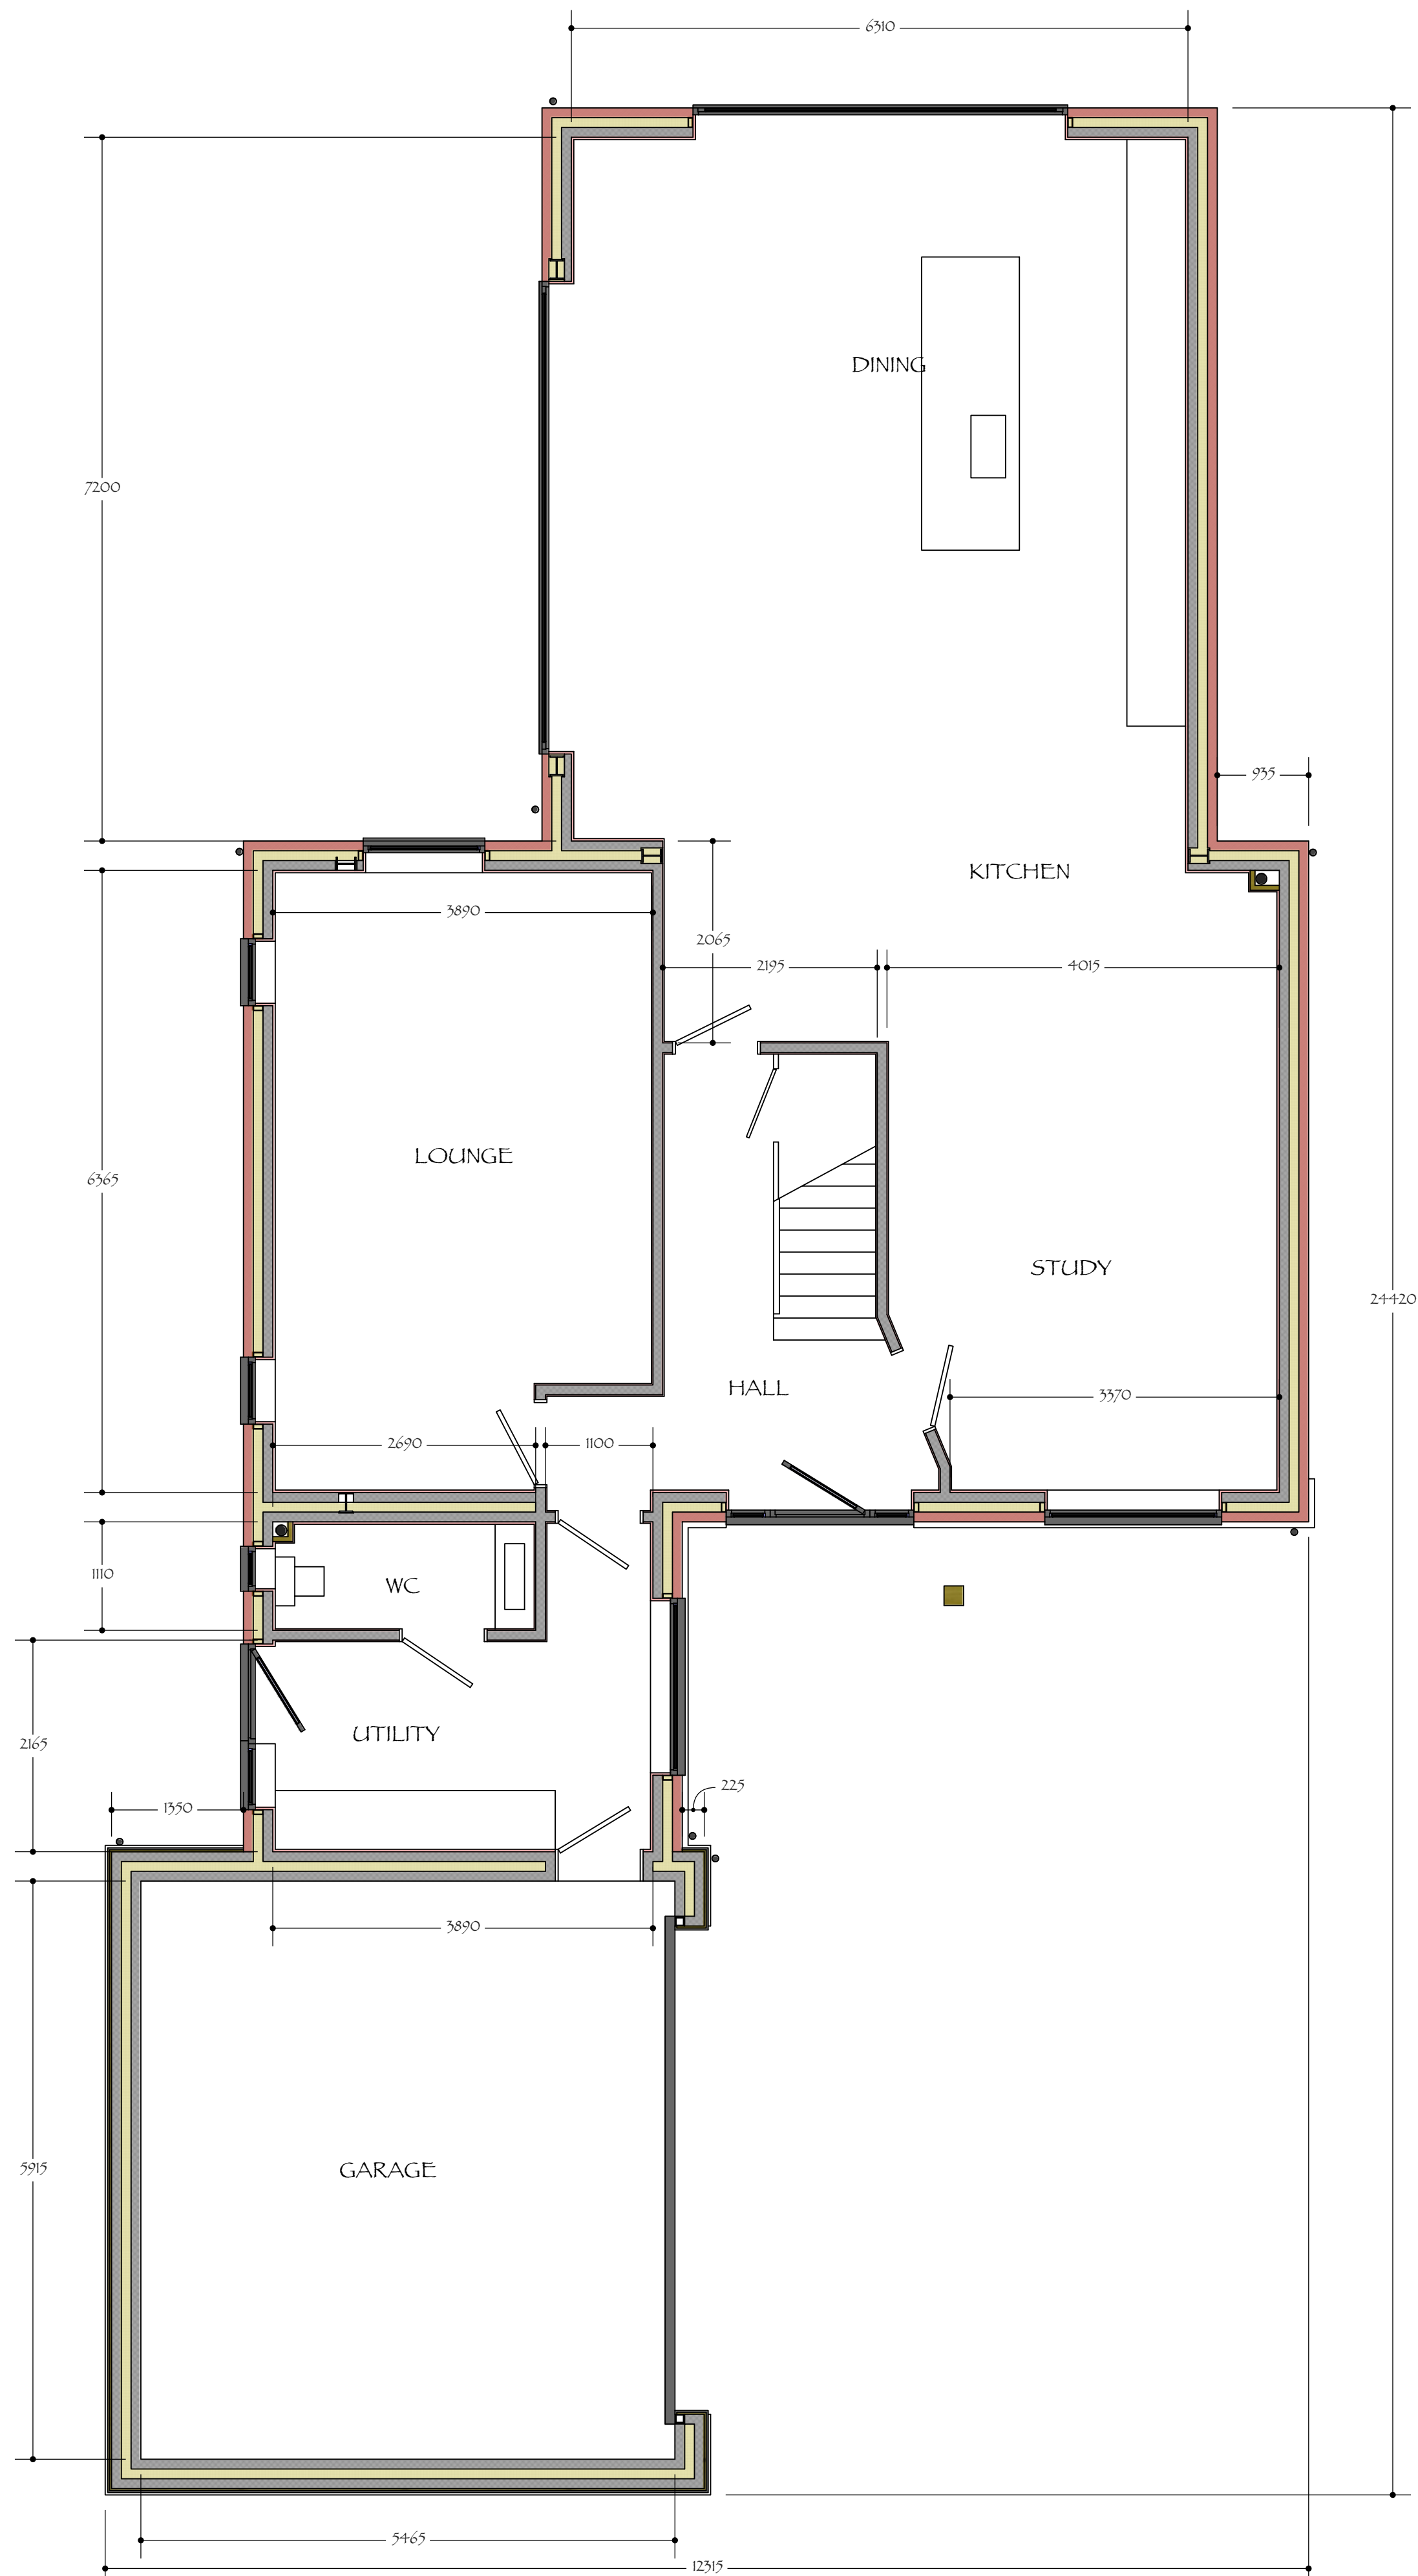

PLOT 1- GROUND FLOOR PLAN (jack & sarah)

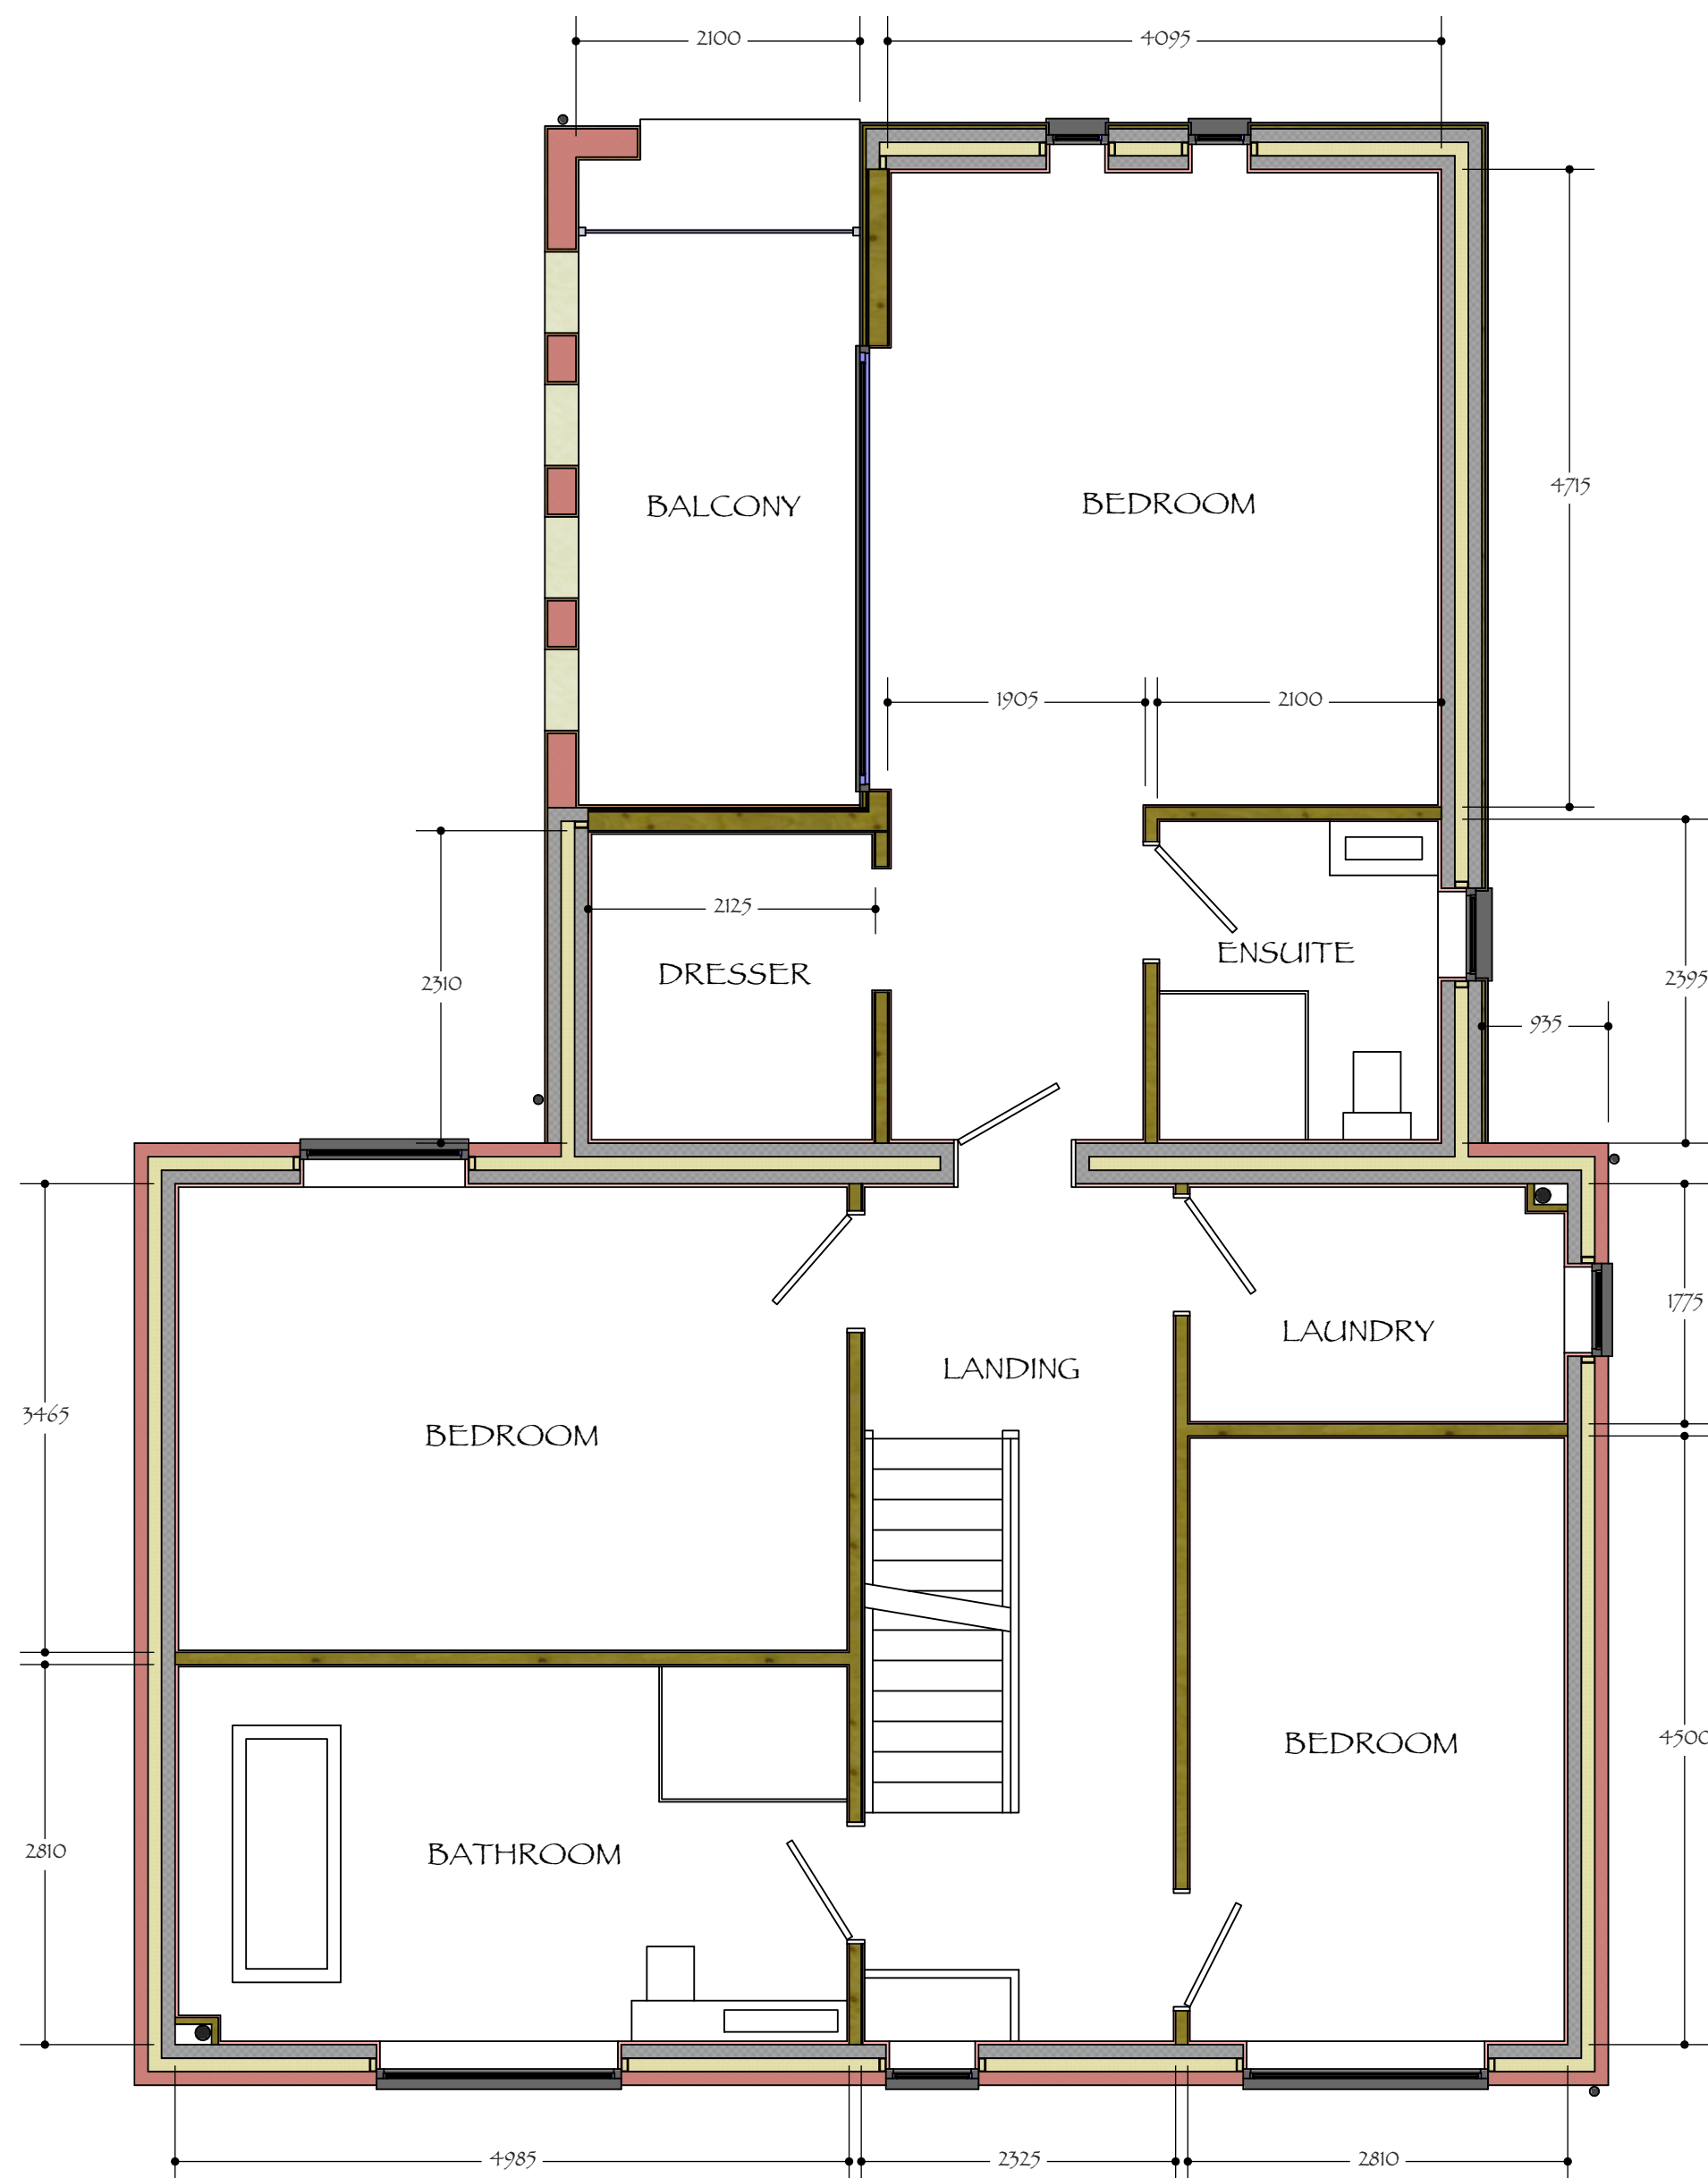

PLOT 1- FIRST FLOOR PLAN (jack & sarah)

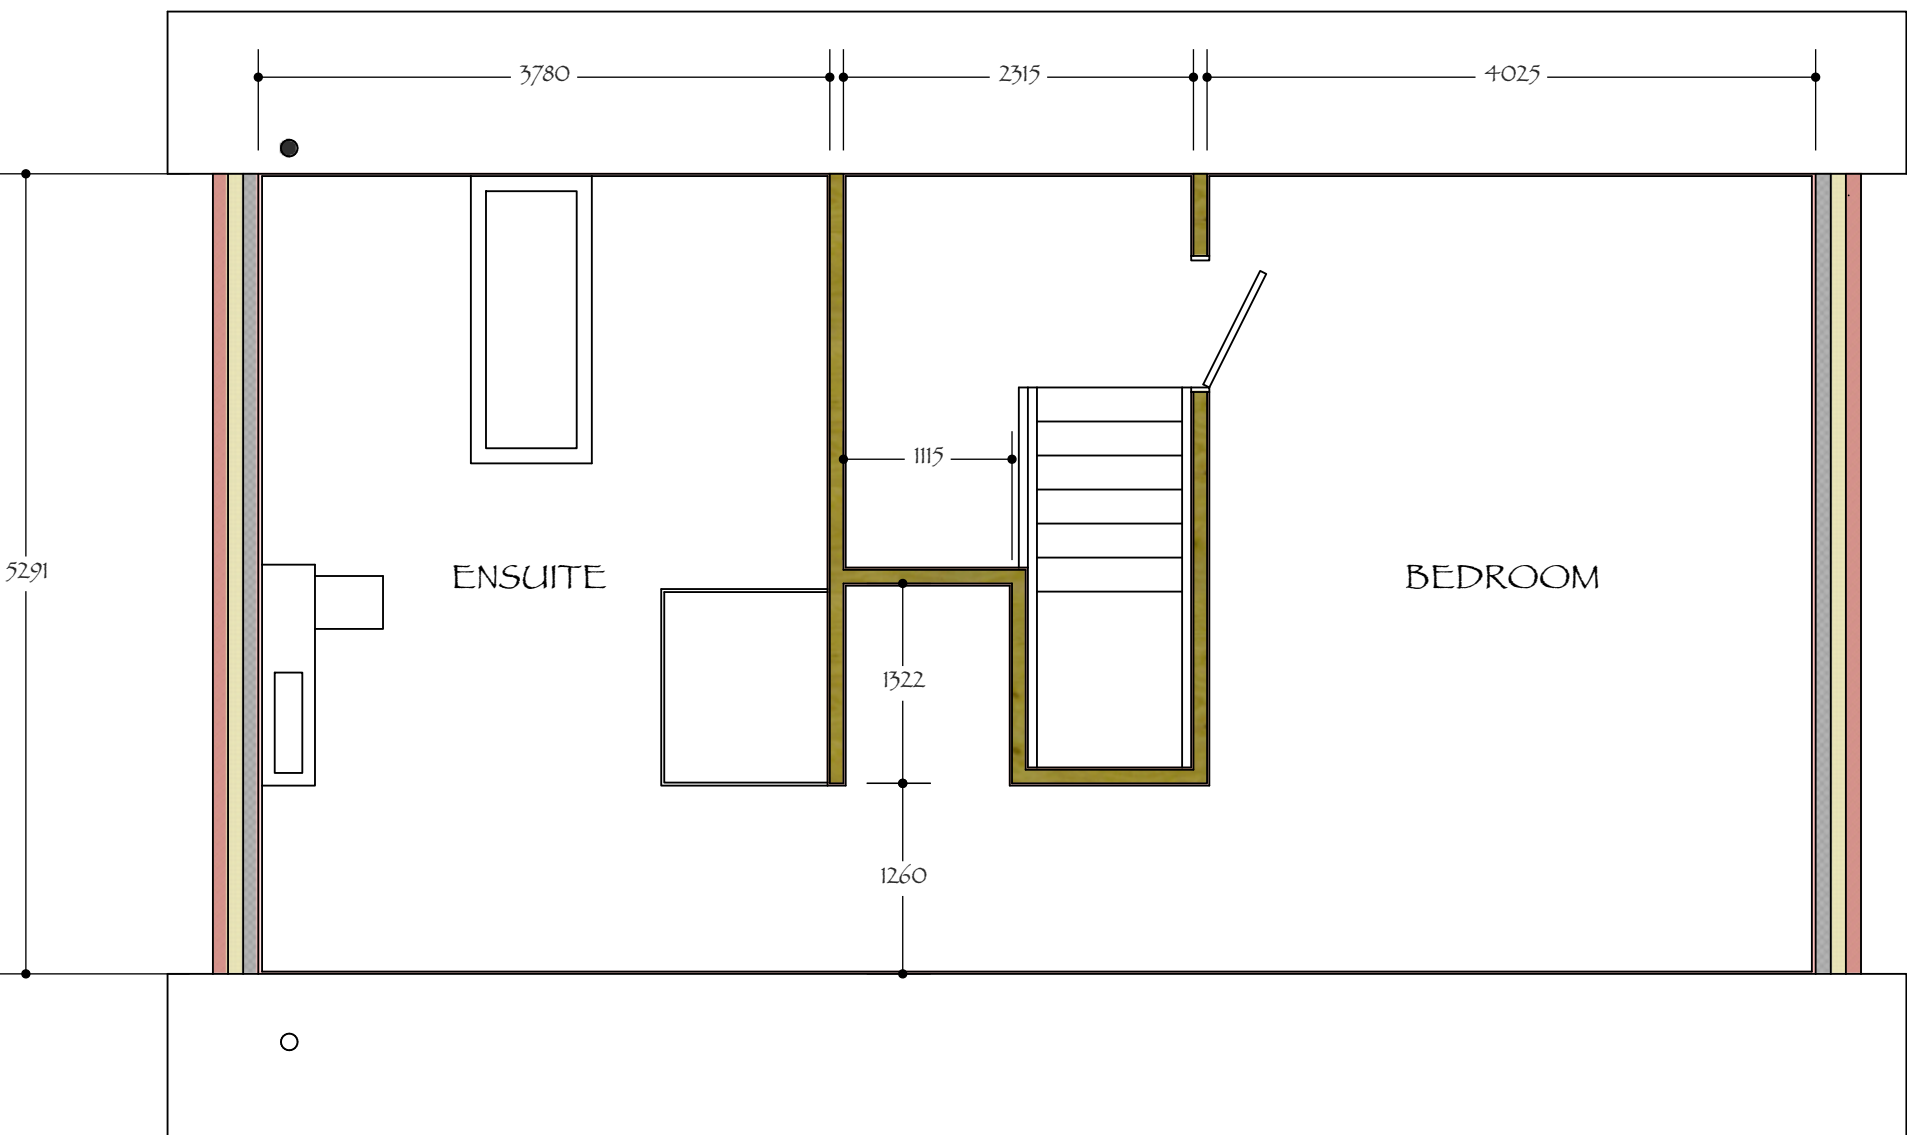

PLOT 1- LOFT FLOOR PLAN (jack & sarah)

PROPOSED RESIDENTIAL DEVELOPMENT 2NO DWELLINGS ADJ 77 WOODGATE ROAD MOULTON CHAPEL SPALDING Lincs for MR & MRS BOWATER & MR & MRS CHILVERS

FLOOR PLANS PLOT 2

OCT 17 1/50

J064-PL 13

Julian Warrick Architectural Design Consultant

SEE your design. Imagine no longer how it looks. SEE how it looks

Email: julian@jwarrick-design-cons.com Tel: 01775 820123 Mob: 07849 652067 www.JulianWarrick.co.uk Google +

8 Beech Grove Donington Spalding Lincs PE11 4XQ

DO NOT SCALE FROM THIS DRAWING. This drawing is for information only and is not to be used for construction purposes. It is the responsibility of the client to ensure that the drawing is used for the correct purpose. The drawing is not to be used for any other purpose without the written consent of the architect.