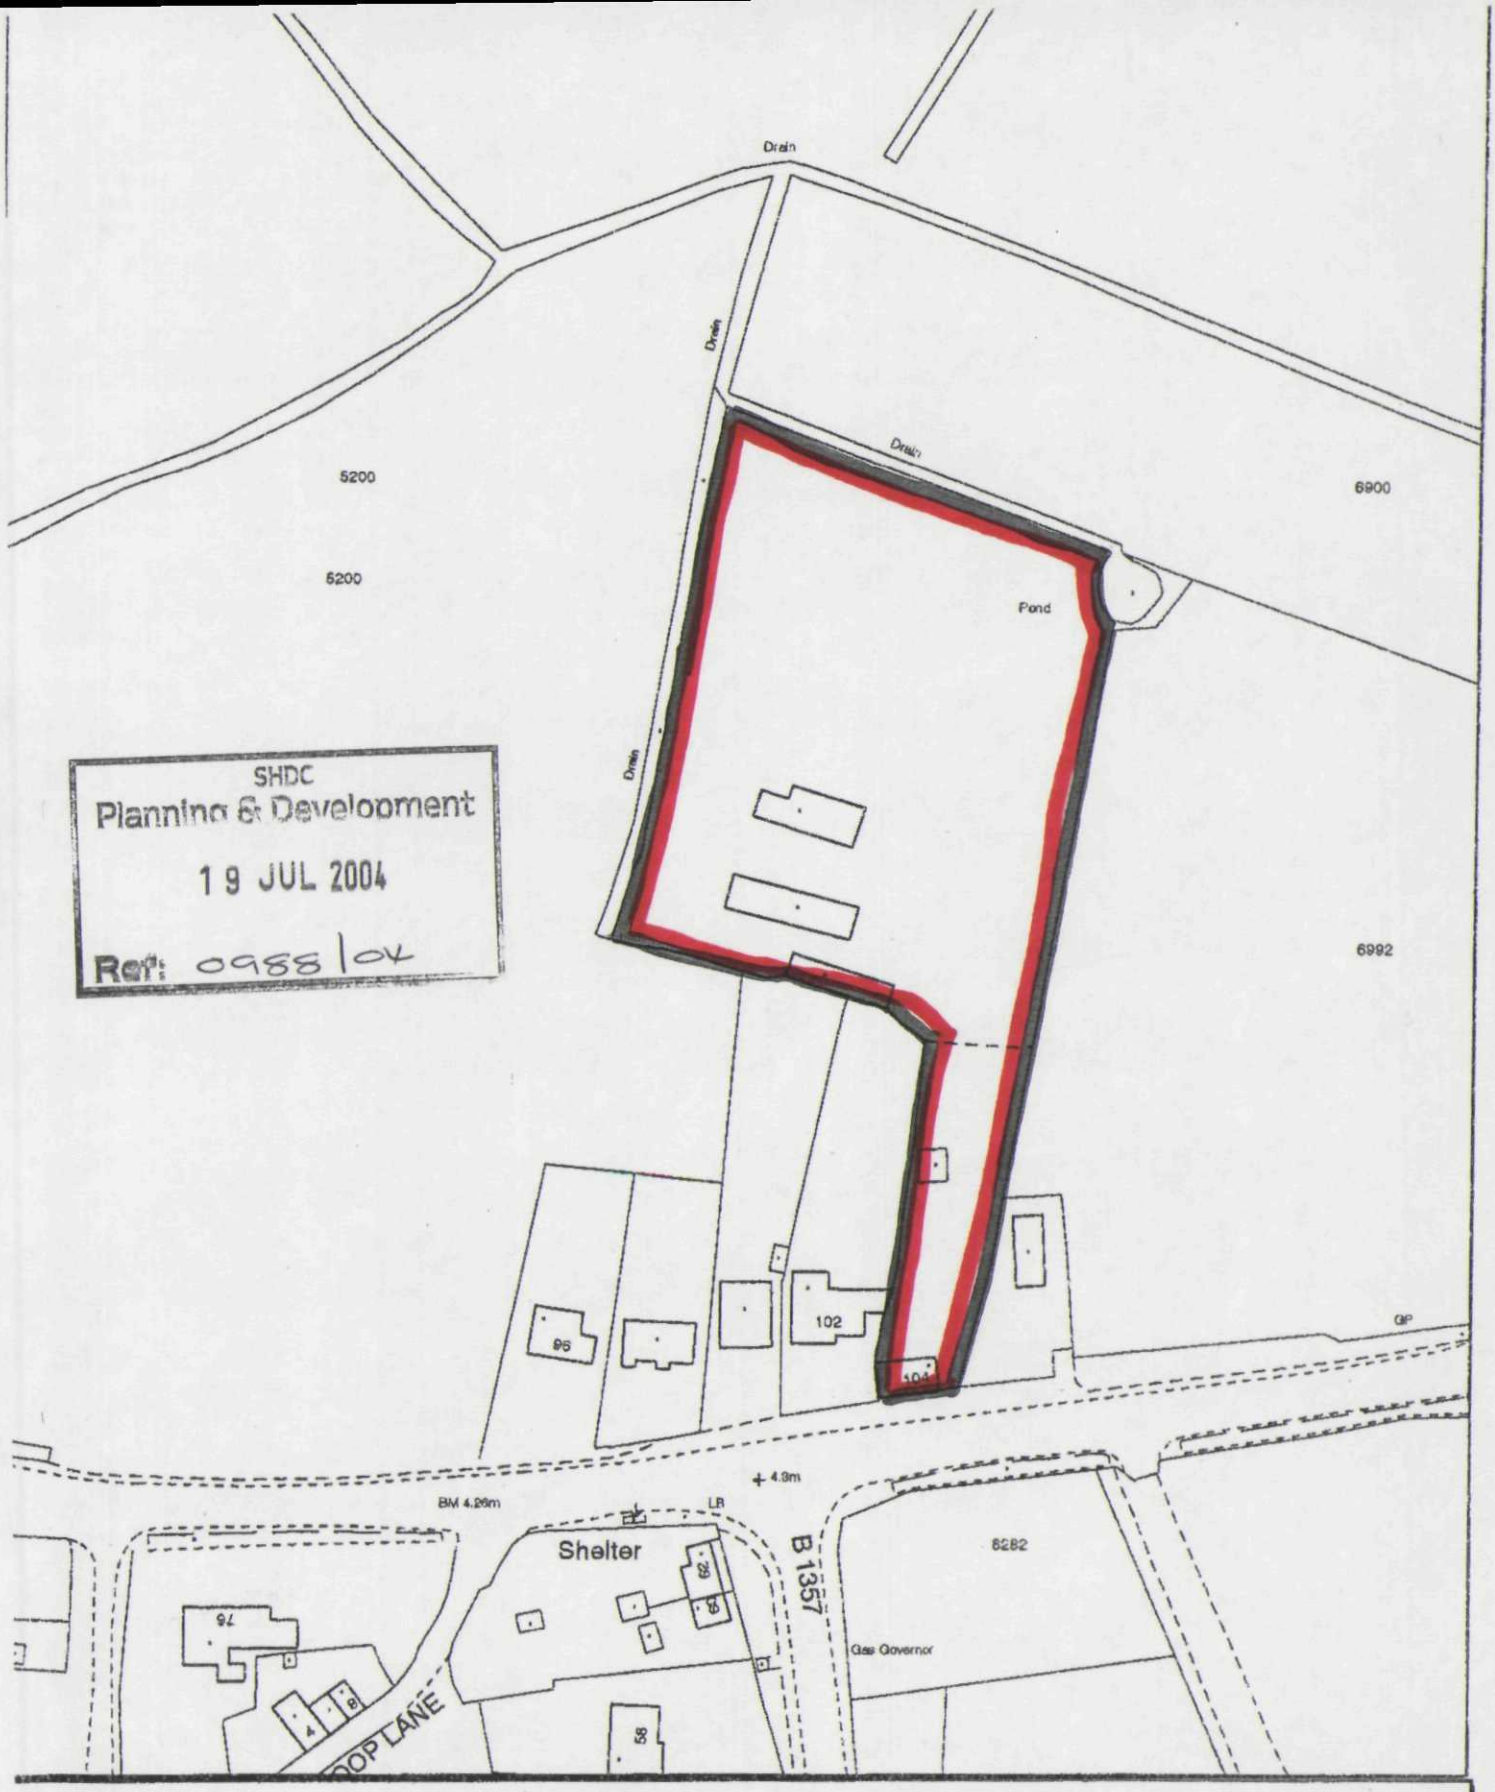


SOUTH HOLLAND DISTRICT COUNCIL

uncil Offices, Priory Road, Spalding,
ncolnshire PE11 2XE

This copy has been produced specifically for the map return scheme purposes only. No further copies may be made.

Scale: 1:1250

This map is reproduced from Ordnance Survey material with permission of Ordnance Survey on beh

N