SIDEBOTTOM
RICHARDSON
CHENG LTD
CONSULTING STRUCTURAL AND CIVIL ENGINEERS


15 High Street,
Spalding,
Lincs. PE11 1TW

Tel: 01775 712660
Fax: 01775 712635
www.srcltd.com

Sheet No. 10816/01					Rev -
Status	FOR PLANNING				
Date	Jan 2016	Drawn	AS	Checked	SRC
Scale	1:1250	Design	-	File Name	10816-01

Project: Proposed Store Building at D Browns
Seas End Road, Moulton Seas End, Spalding,
Lincs, PE12 6JX

Title: Location Plan

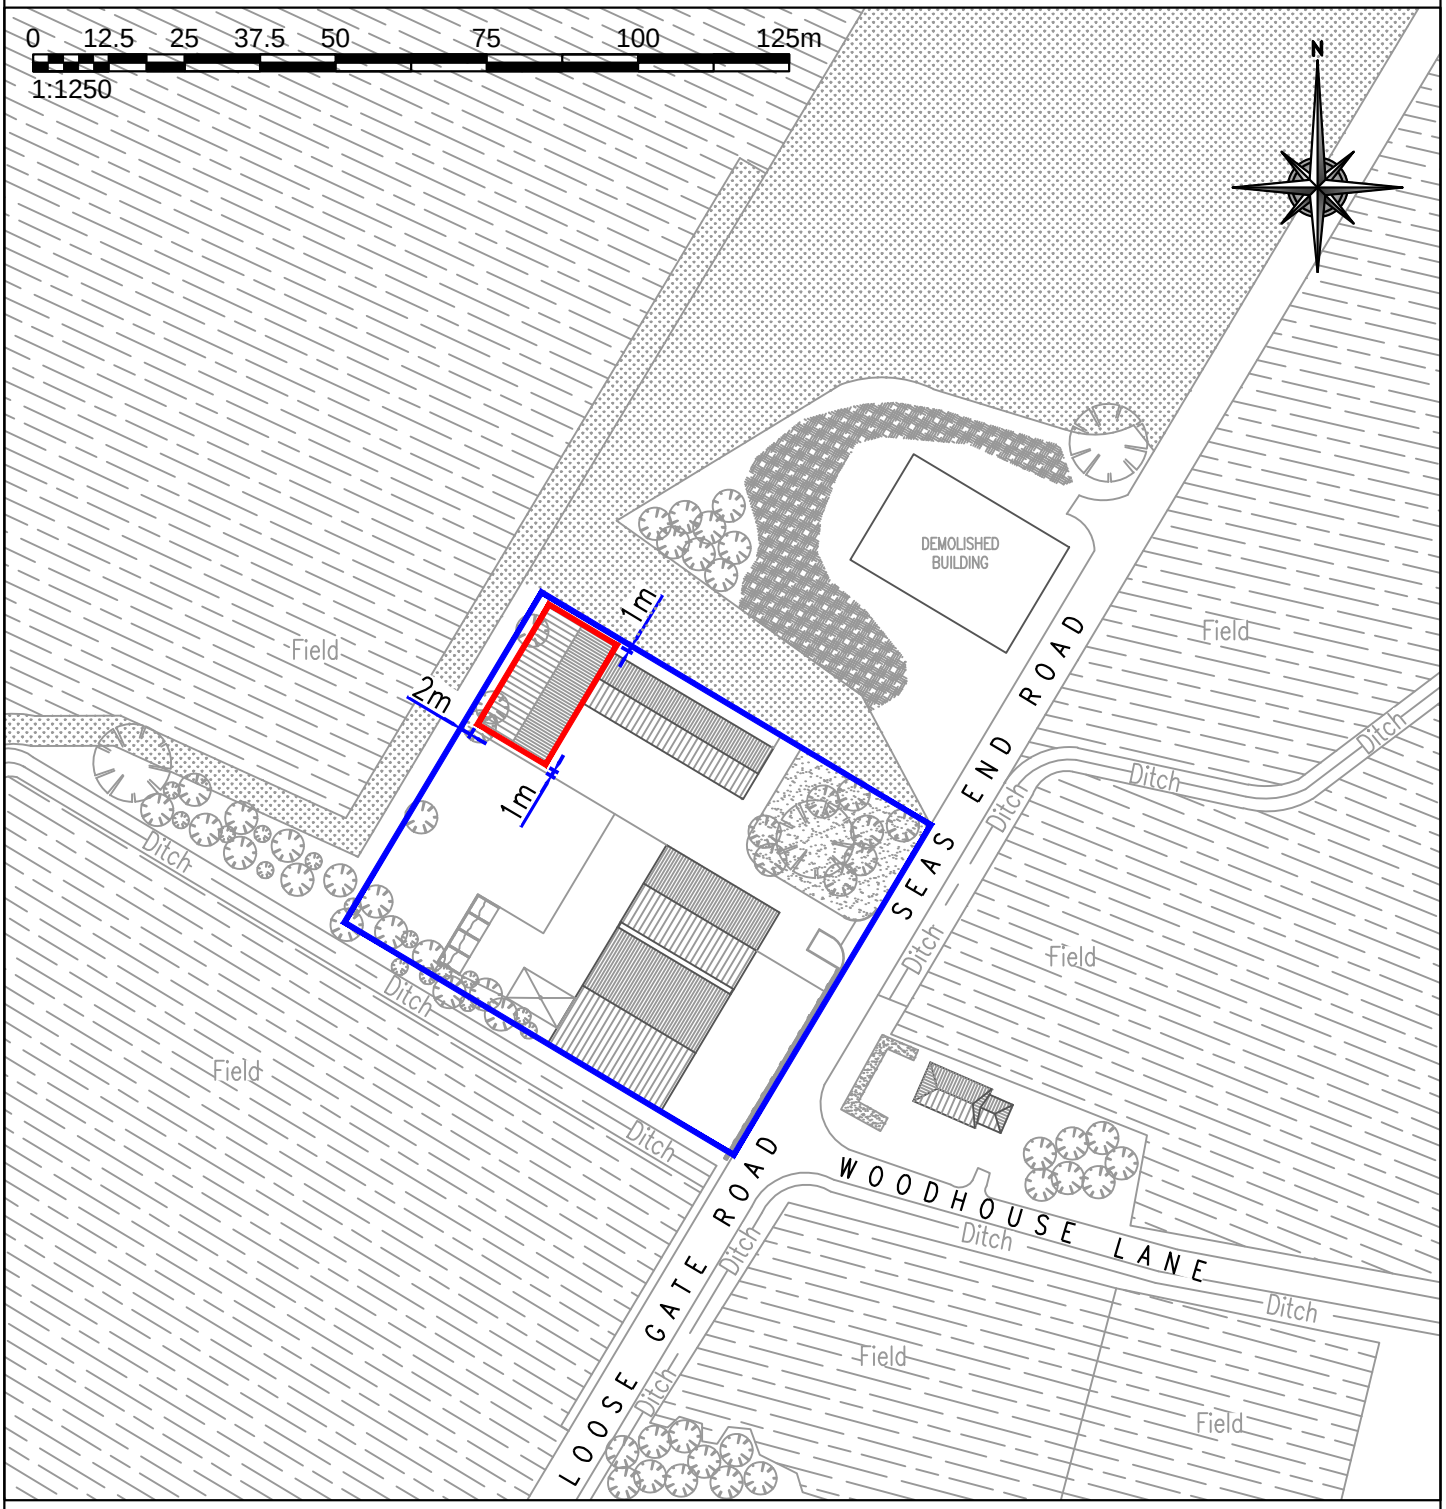

DETAILS ON THIS DRAWING ARE COPYRIGHT OF SIDEBOTTOM RICHARDSON CHENG LIMITED.THIS IS A CONFIDENTIAL DOCUMENT AND MUST NOT BE COPIED, USED OR DIVULGED IN ANY WAY WITHOUT PRIOR WRITTEN CONSENT
DETAILS ON THIS DRAWING ARE COPYRIGHT OF SIDEBOTTOM RICHARDSON CHENG LIMITED.THIS IS A CONFIDENTIAL DOCUMENT AND MUST NOT BE COPIED, USED OR DIVULGED IN ANY WAY WITHOUT PRIOR WRITTEN CONSENT