


DETAILS ON THIS DRAWING ARE COPYRIGHT OF SIDEBOTTOM RICHARDSON CHENG LIMITED.THIS IS A CONFIDENTIAL DOCUMENT AND MUST NOT BE COPIED, USED OR DIVULGED IN ANY WAY WITHOUT PRIOR WRITTEN CONSENT

PLEASE DO NOT SCALE FROM THIS DRAWING

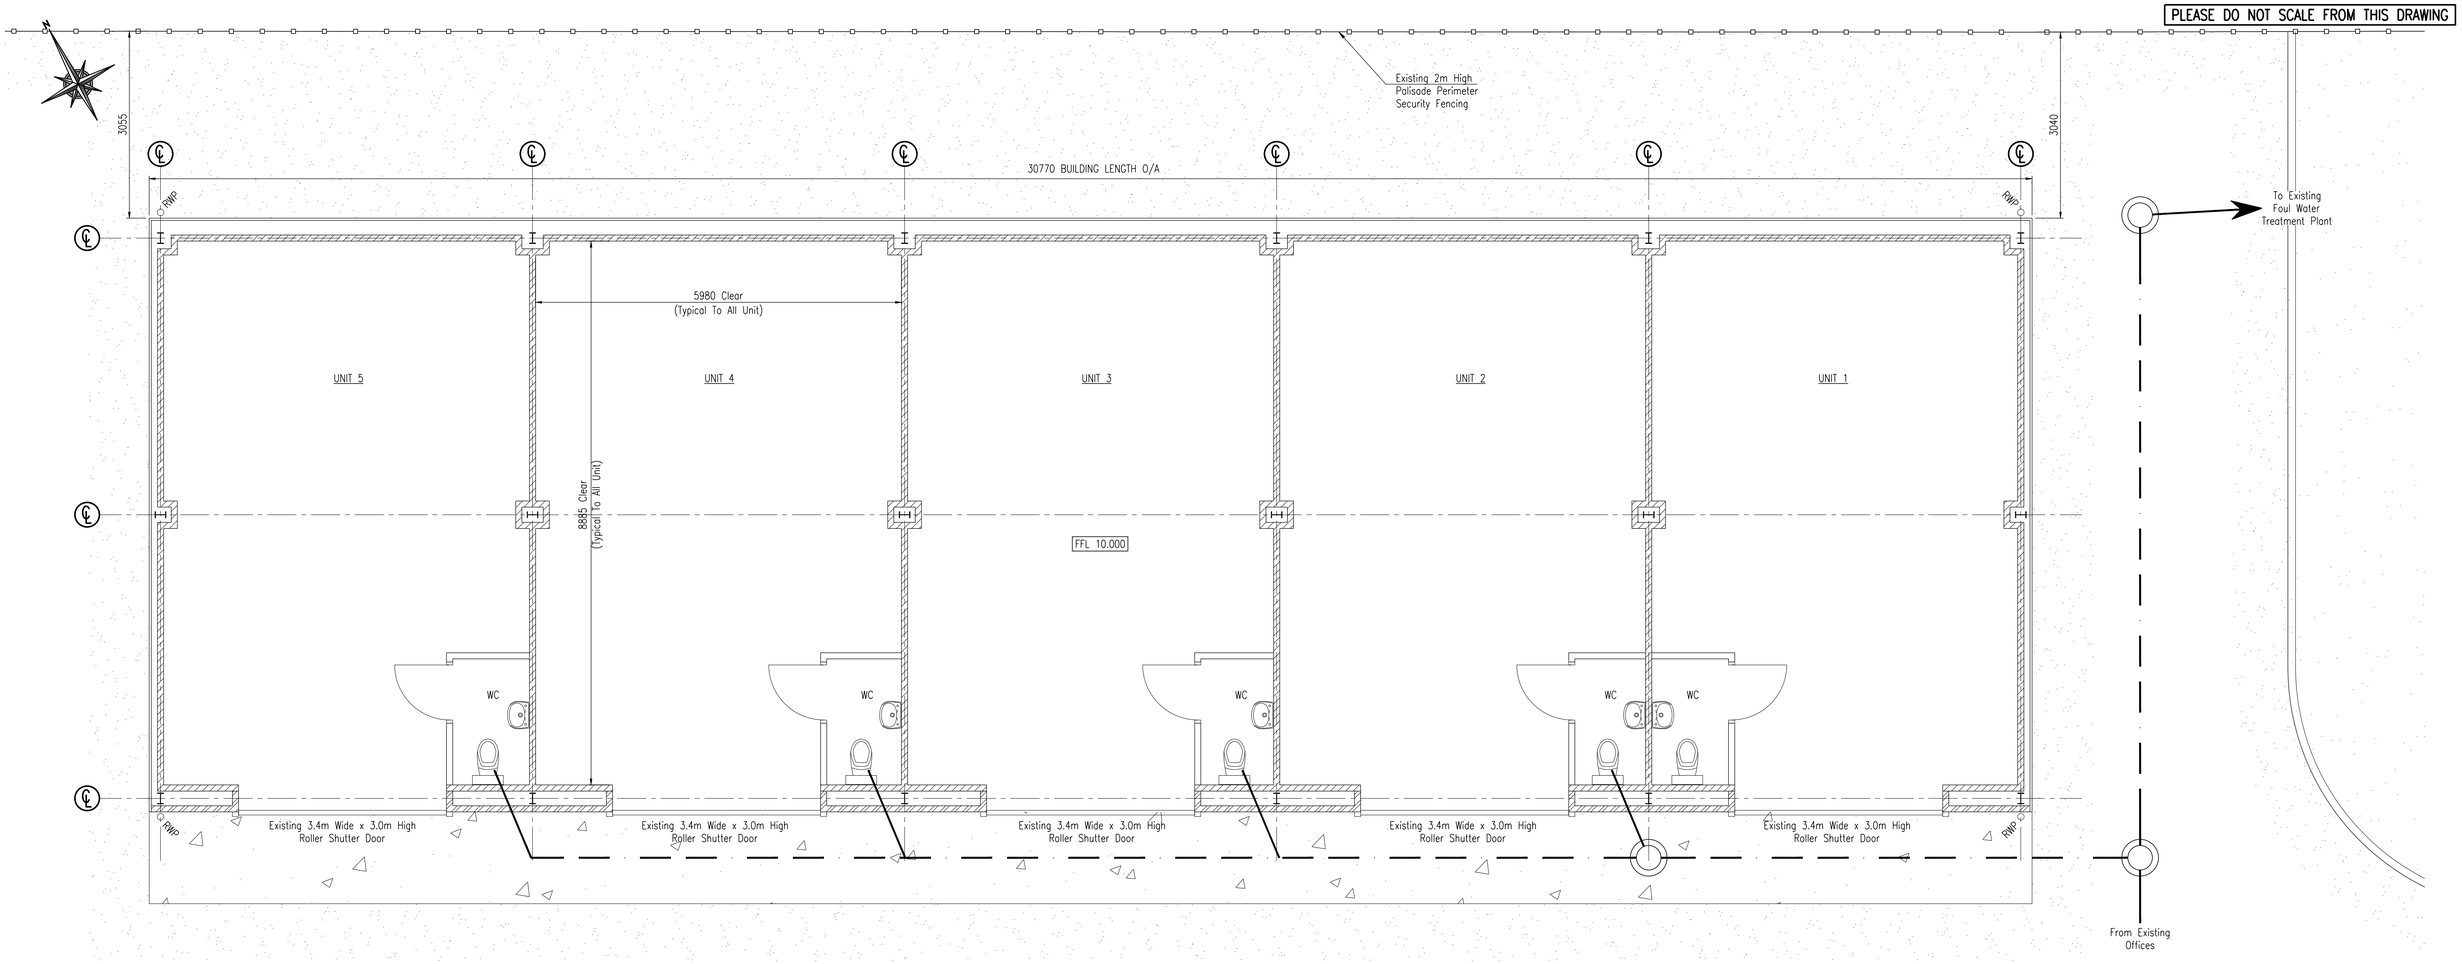


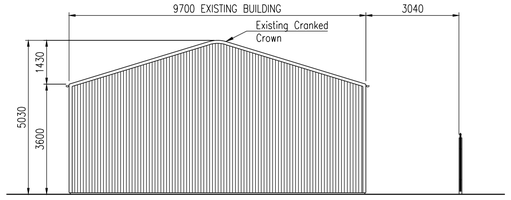


Existing South Eastern Elevation (Side)
Scale 1:100

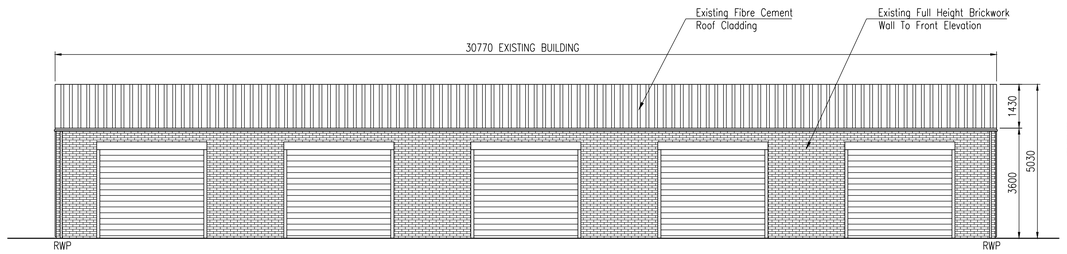


Existing South Western Elevation (Front)
Scale 1:100

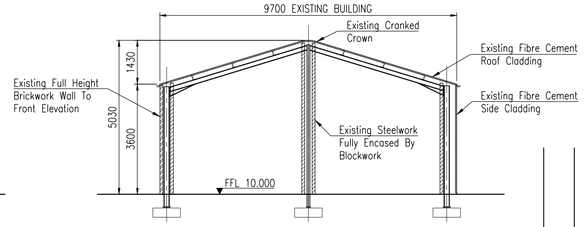

Existing Section Through
Scale 1:100

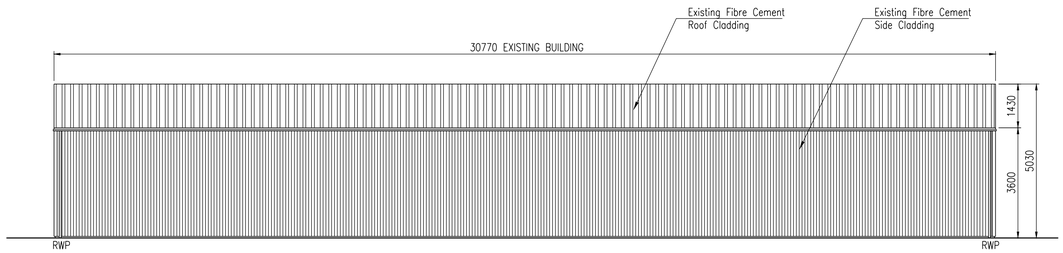

Existing North Eastern Elevation (Rear)
Scale 1:100

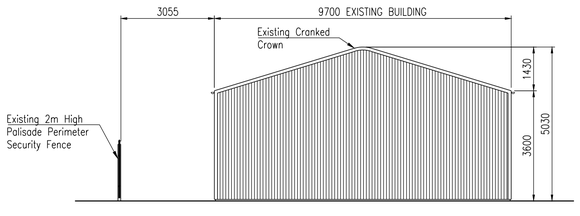

Existing North Western Elevation (Side)
Scale 1:100

0 0.5 1 1.5 2 3 4 5m
1:50

0 1 2 3 4 6 8 10m
1:100

Rev	Date	Remarks

Status
FOR PLANNING

SIDEBOTTOM RICHARDSON CHENG LTD
CONSULTING STRUCTURAL AND CIVIL ENGINEERS
15 High Street, Spalding, Lincs. PE11 1TW
Tel: 01775 712660
Fax: 01775 712635
www.srcltd.com

Project
Proposed Store Building at
D Browns, Seas End Road
Moulton Seas End, Spalding
Lincs. PE12 6JX

Title
Existing Floor Layout
& Elevations

Date	Jan 2016	Scale	1:100, 1:50 @A1
Drawn	AS	Checked	SRC
Design	-	File Name	10816-03

DRG No. 10816/03 Rev -

DETAILS ON THIS DRAWING ARE COPYRIGHT OF SIDEBOTTOM RICHARDSON CHENG LIMITED.THIS IS A CONFIDENTIAL DOCUMENT AND MUST NOT BE COPIED, USED OR DIVULGED IN ANY WAY WITHOUT PRIOR WRITTEN CONSENT