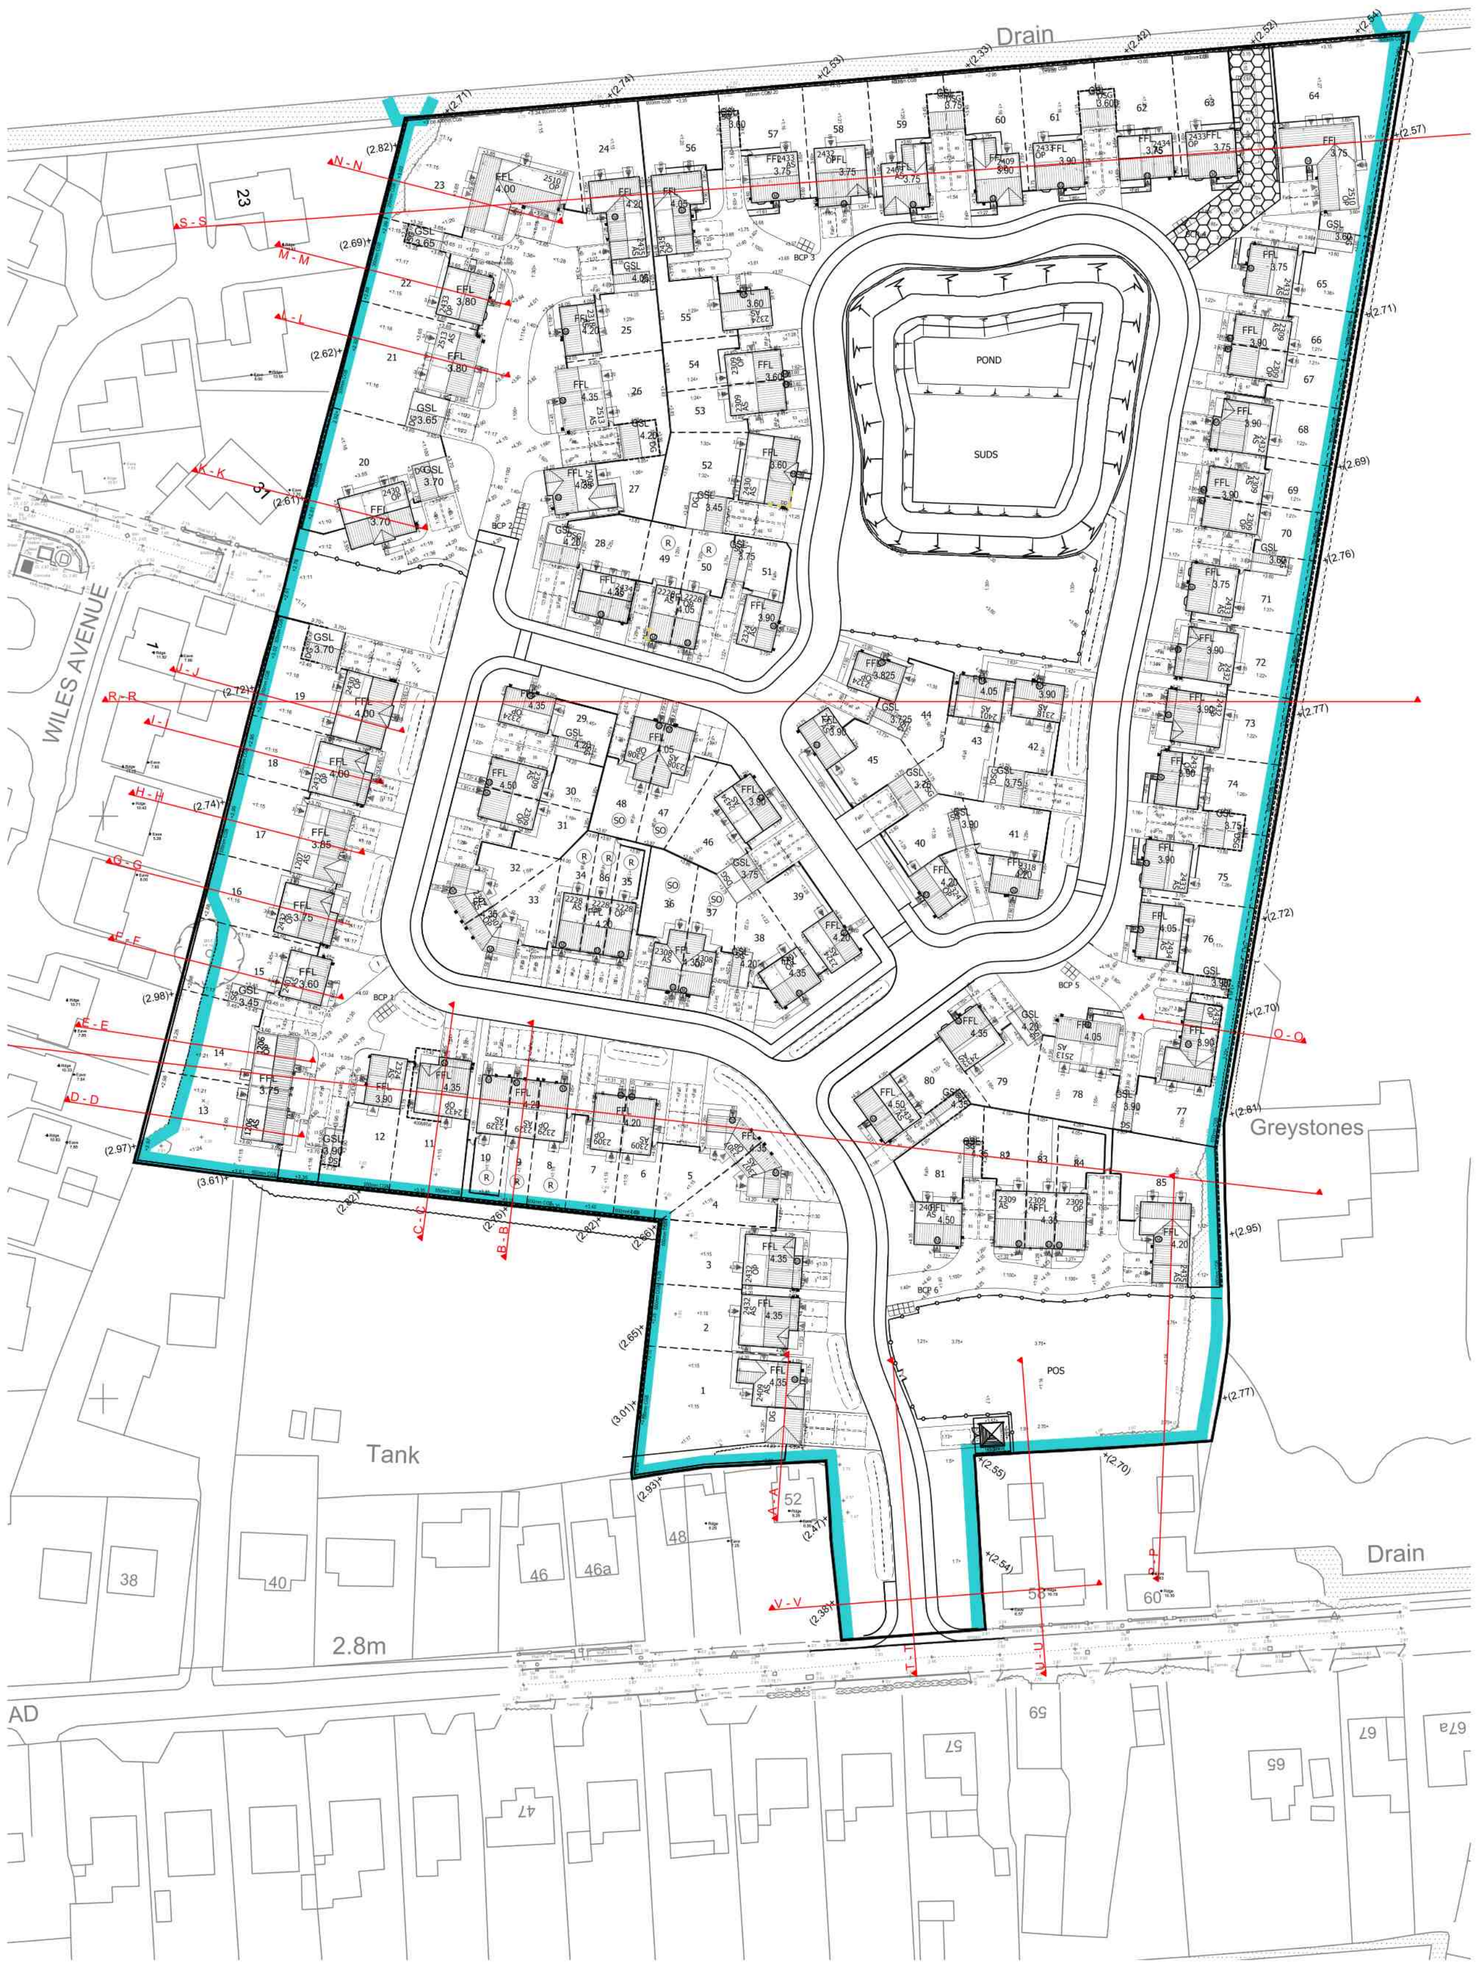


KEY

LAND DRAIN POSITION

IDB APPROVED OUTFALL

ORIGINAL SIZE 100MM - THIS PRINT MAY BE REDUCED

NOTE; ALL DIMENSIONS, MATERIALS AND WORKMANSHIP IN ACCORDANCE WITH NHBC STANDARDS AND BUILDING REGULATIONS.
DO NOT SCALE FROM THIS DRAWING. ALL DIMENSIONS TO BE VERIFIED WITH THE TECHNICAL OFFICE.

REVISION	DATE	DESCRIPTION	DRAWN
F	07.12.22	Sections U & V added at site entrance.	DEM
E	29.11.22	Levels amended further to plots 11-23 and retaining walls/steps removed. Land Drain shown on plan.	DEM
D	15.11.22	Levels amended to plots 13-23.	DEM
C	27.10.22	Site Wide Sections Added.	DEM
B	20.09.22	Hedges, trees, people and colour hatching added to section plans.	DEM
A	12.09.22	Additional plots added.	DEM

ALLISON HOMES
LARKFLEET HOUSE
SOUTHFIELDS BUSINESS PARK
BOURNE
LINCOLNSHIRE
PE10 0FF

TEL: 01778 391550

PROJECT

ROMAN ROAD MOULTON CHAPEL

DRAWING TITLE

PLANNING SECTIONS

SCALE	DATE	DRAWN	APPROVED
NTS @ A1	02.08.22	DEM	-

DRAWING NO.	REVISION
L181/PLANSECTION/01	F