

KEY

LAND DRAIN POSITION

IDB APPROVED OUTFALL

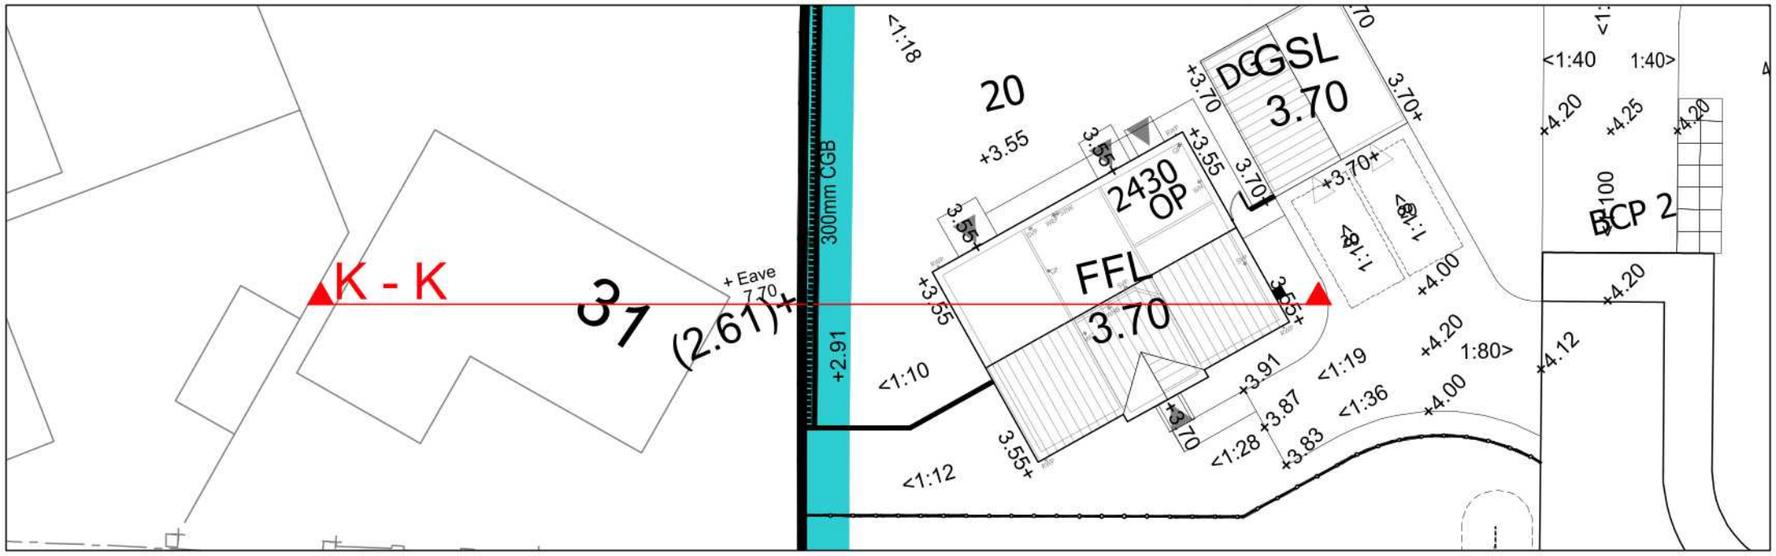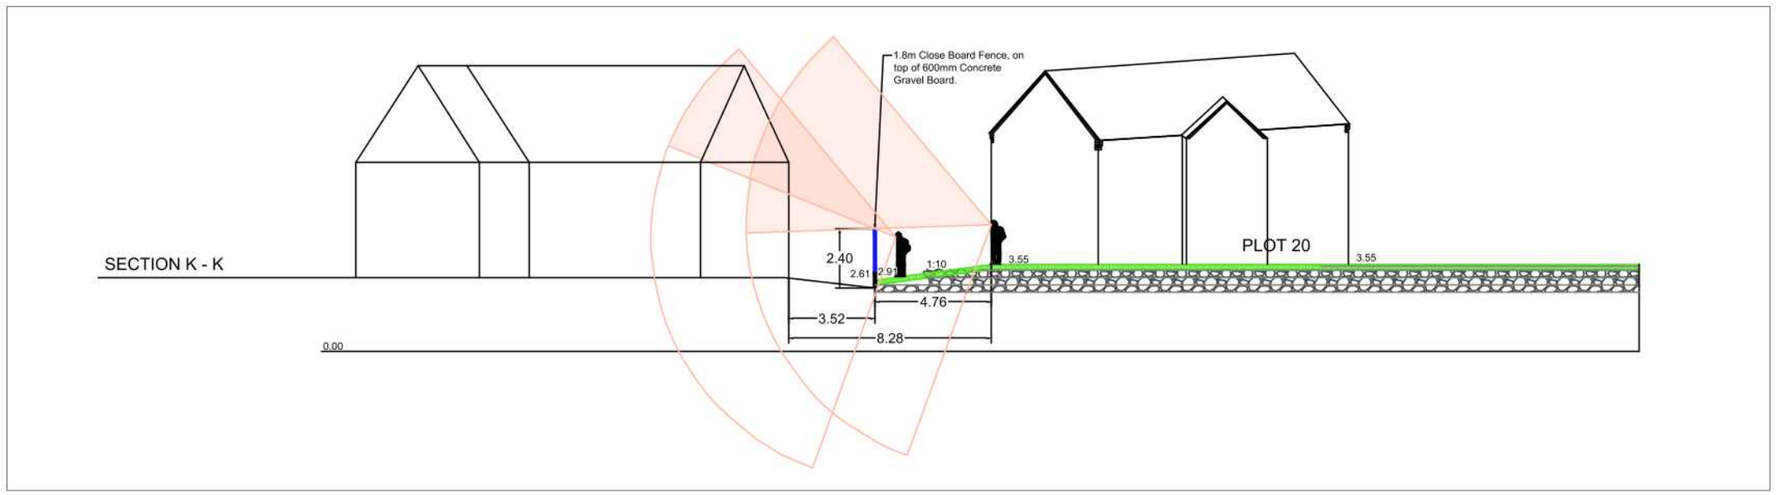


| REVISION | DATE | DESCRIPTION | DRAWN |
|---|---|---|---|
| B | 29.11.22 | Levels amended to match engineers drawings, retaining wall removed from center of garden and land drain position shown. | DEM |
| A | 15.11.22 | FFL changed and surrounding ground level amended to suit. | DEM |

ORIGINAL SIZE 100MM - THIS PRINT MAY BE REDUCED

NOTE; ALL DIMENSIONS, MATERIALS AND WORKMANSHIP IN ACCORDANCE WITH NHBC STANDARDS AND BUILDING REGULATIONS.
DO NOT SCALE FROM THIS DRAWING. ALL DIMENSIONS TO BE VERIFIED WITH THE TECHNICAL OFFICE.

ALLISON HOMES

LARKFLEET HOMES
LARKFLEET HOUSE
SOUTHFIELDS BUSINESS PARK
BOURNE
LINCOLNSHIRE
PE10 0FF

TEL: 01778 391550

PROJECT

MOULTON CHAPEL

DRAWING TITLE

SECTION K-K
PLOT 20

| SCALE | DATE | DRAWN | APPROVED |
|---|---|---|---|
| 1:250 @A3 | 21.09.2022 | DEM | - |

| DRAWING NO. | REVISION |
|---|---|
| L181/SEC/K-K | B |