
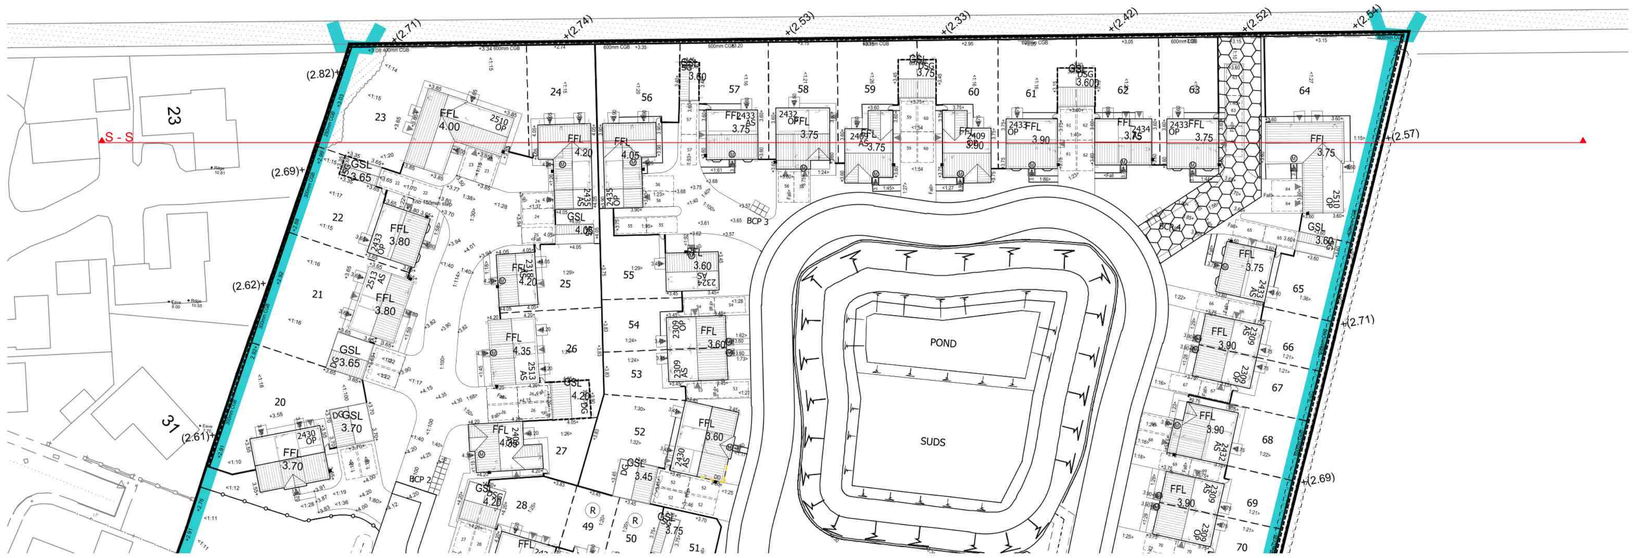


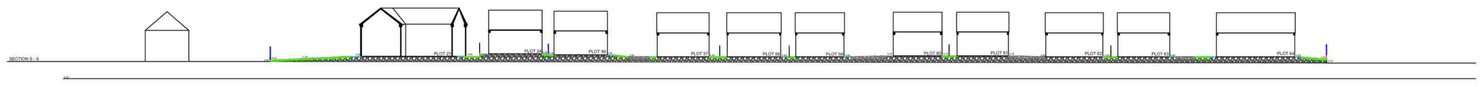

ORIGINAL SIZE 100MM - THIS PRINT MAY BE REDUCED

NOTE: ALL DIMENSIONS, MATERIALS AND WORKMANSHIP IN ACCORDANCE WITH NHBC STANDARDS AND BUILDING REGULATIONS.
DO NOT SCALE FROM THIS DRAWING. ALL DIMENSIONS TO BE VERIFIED WITH THE TECHNICAL OFFICE.

REVISION	DATE	DESCRIPTION	DRAWN
B	29.11.22	Levels amended further to plots 11-23 and retaining walls/steps removed. Land Drain shown on plan.	DEM
A	15.11.22	Plots 12-23 FFL changed and surrounding ground level amended to suit.	DRAWN

ALLISON HOMES

ALLISON HOMES
LARKFLEET HOUSE
SOUTHFIELDS BUSINESS PARK
BOURNE
LINCOLNSHIRE
PE10 0FF

TEL: 01778 391550

PROJECT

MOULTON CHAPEL

DRAWING TITLE

SECTION S-S
SITE WIDE BACK

SCALE	DATE	DRAWN	APPROVED
1:125 @ A1	28.09.22	DEM	-

DRAWING NO.	REVISION
L181/SEC/S-S	B