


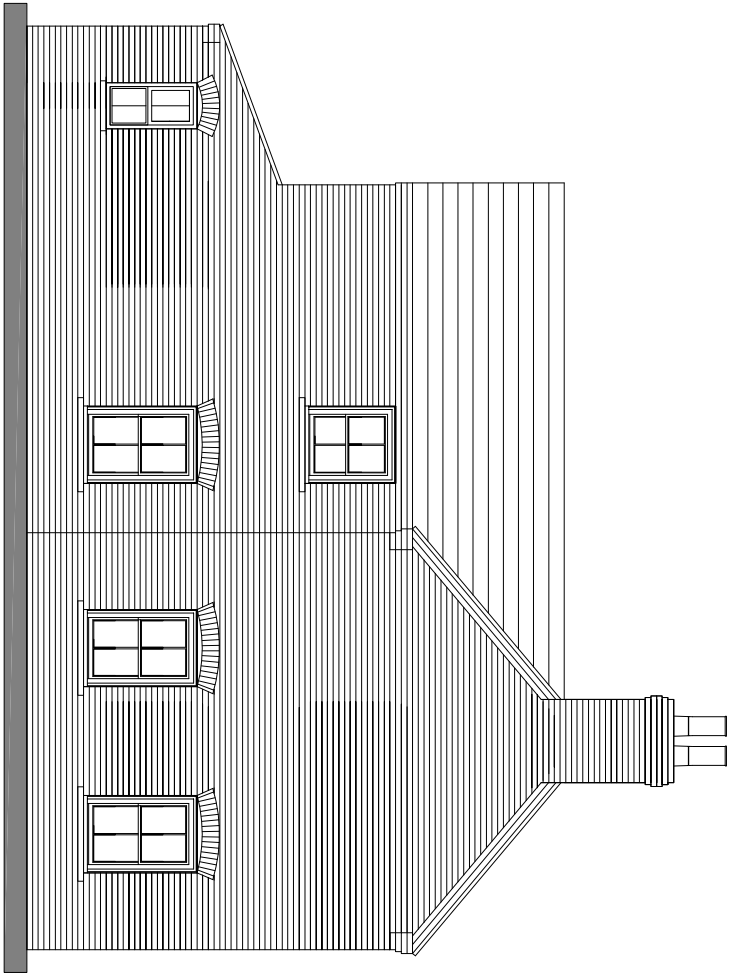
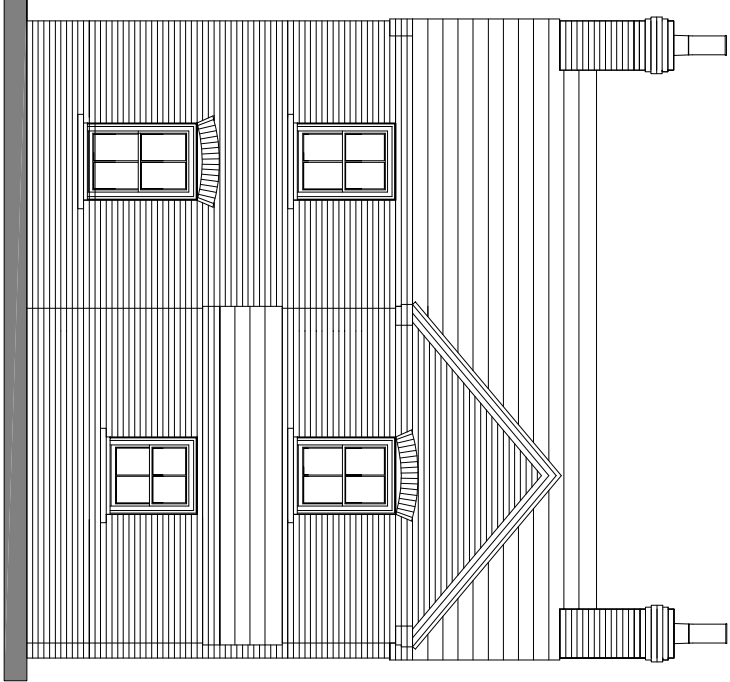


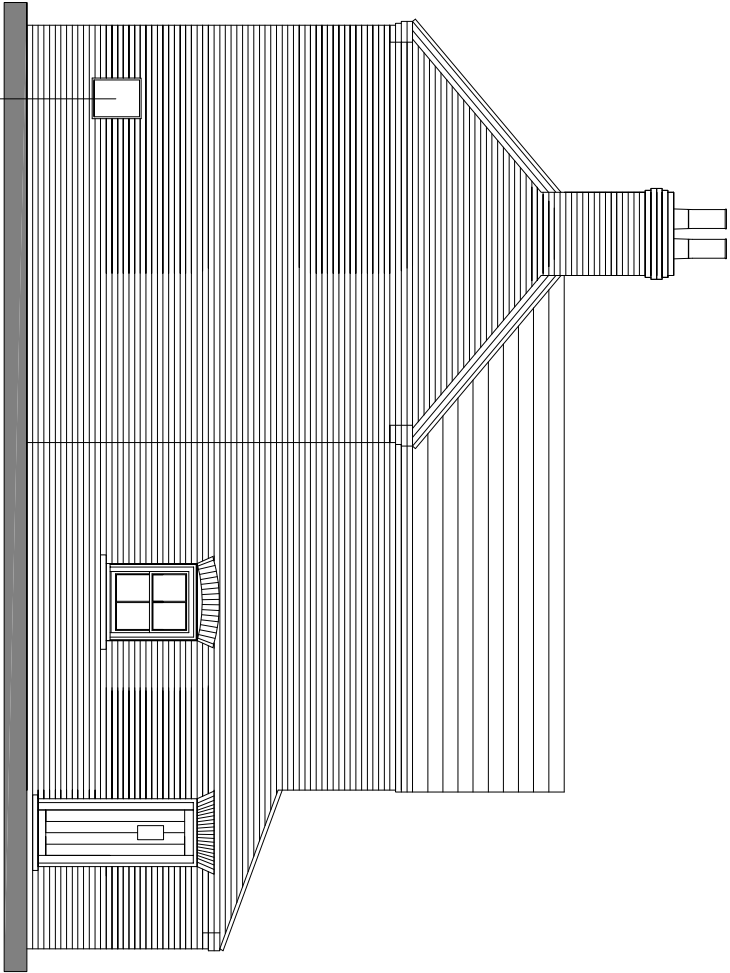


Yale Green Four Panel Composite Door
with cream frame (or equivalent) for security
and thermal performance

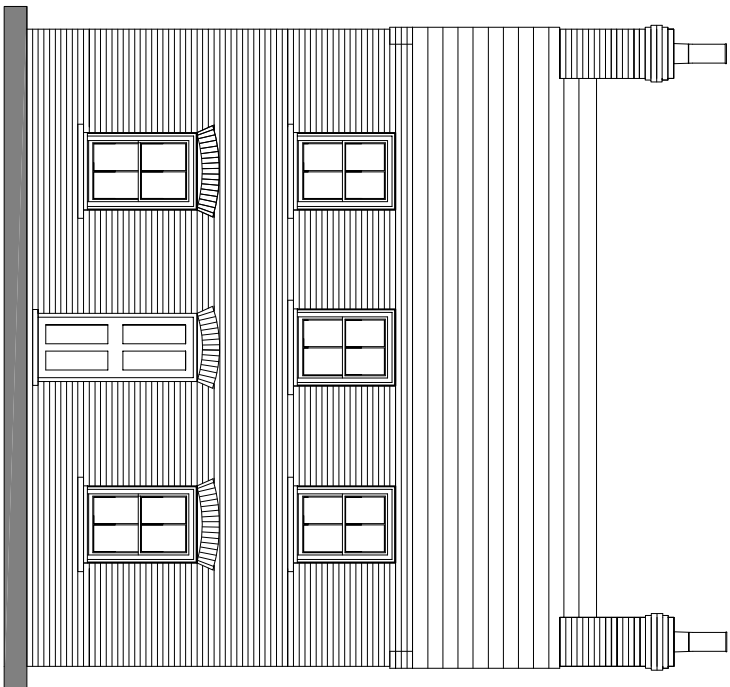


Proposed altered elevations Plot 1

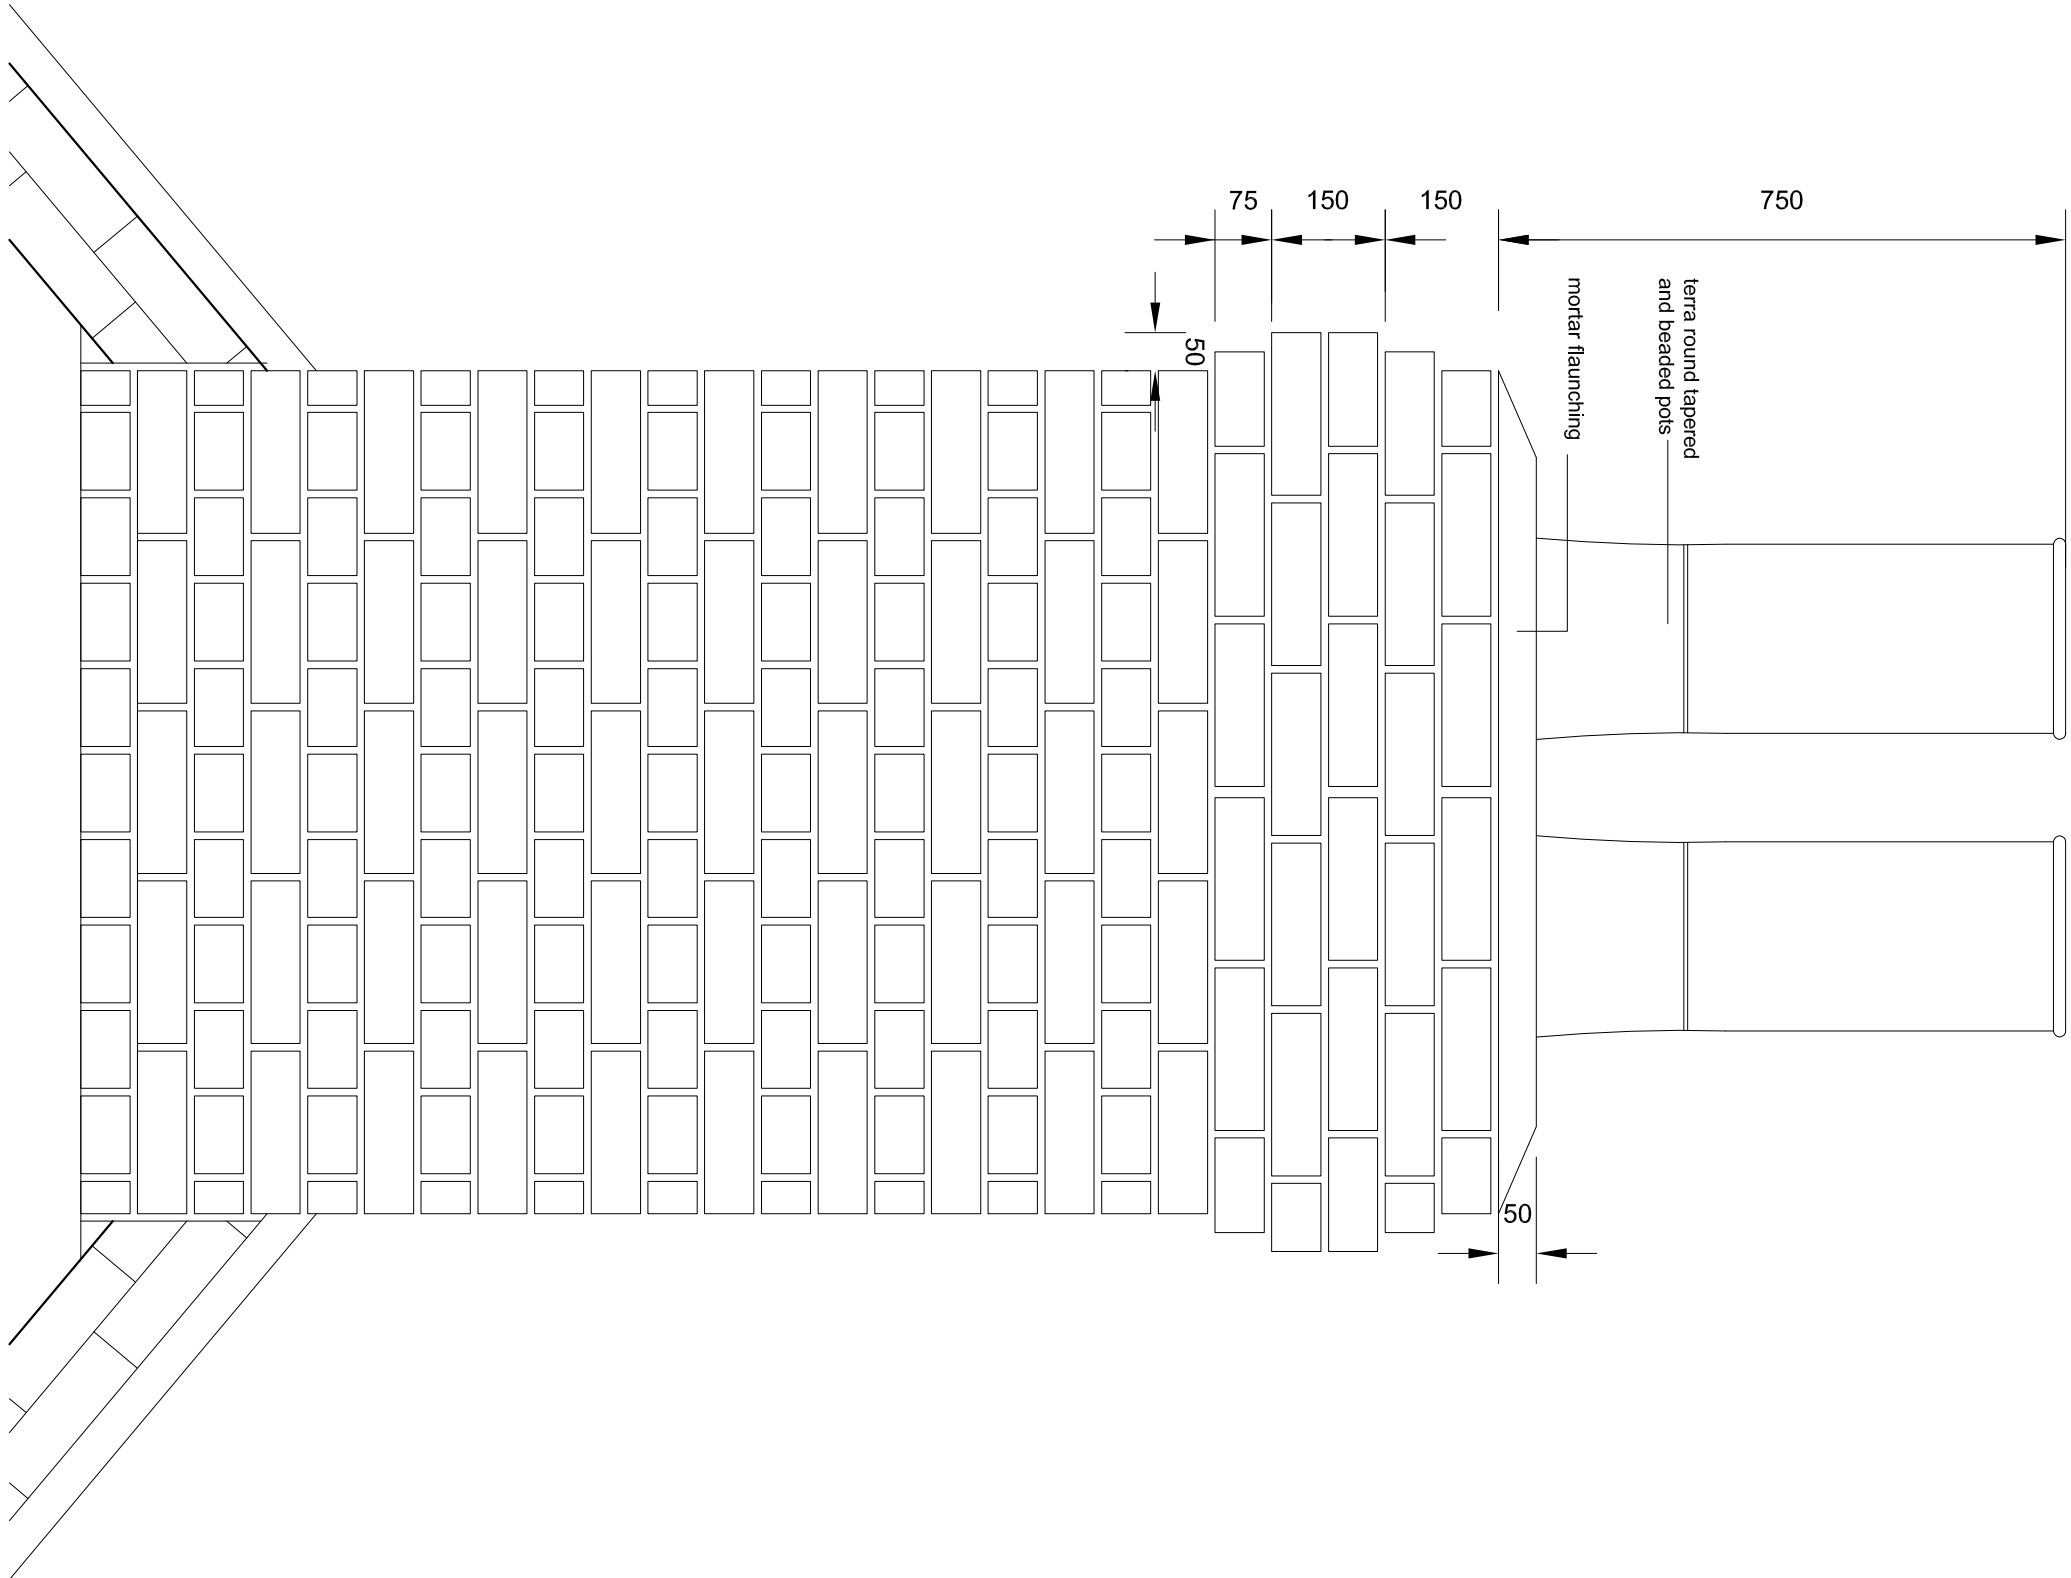

ELEVATION OF CHIMNEY

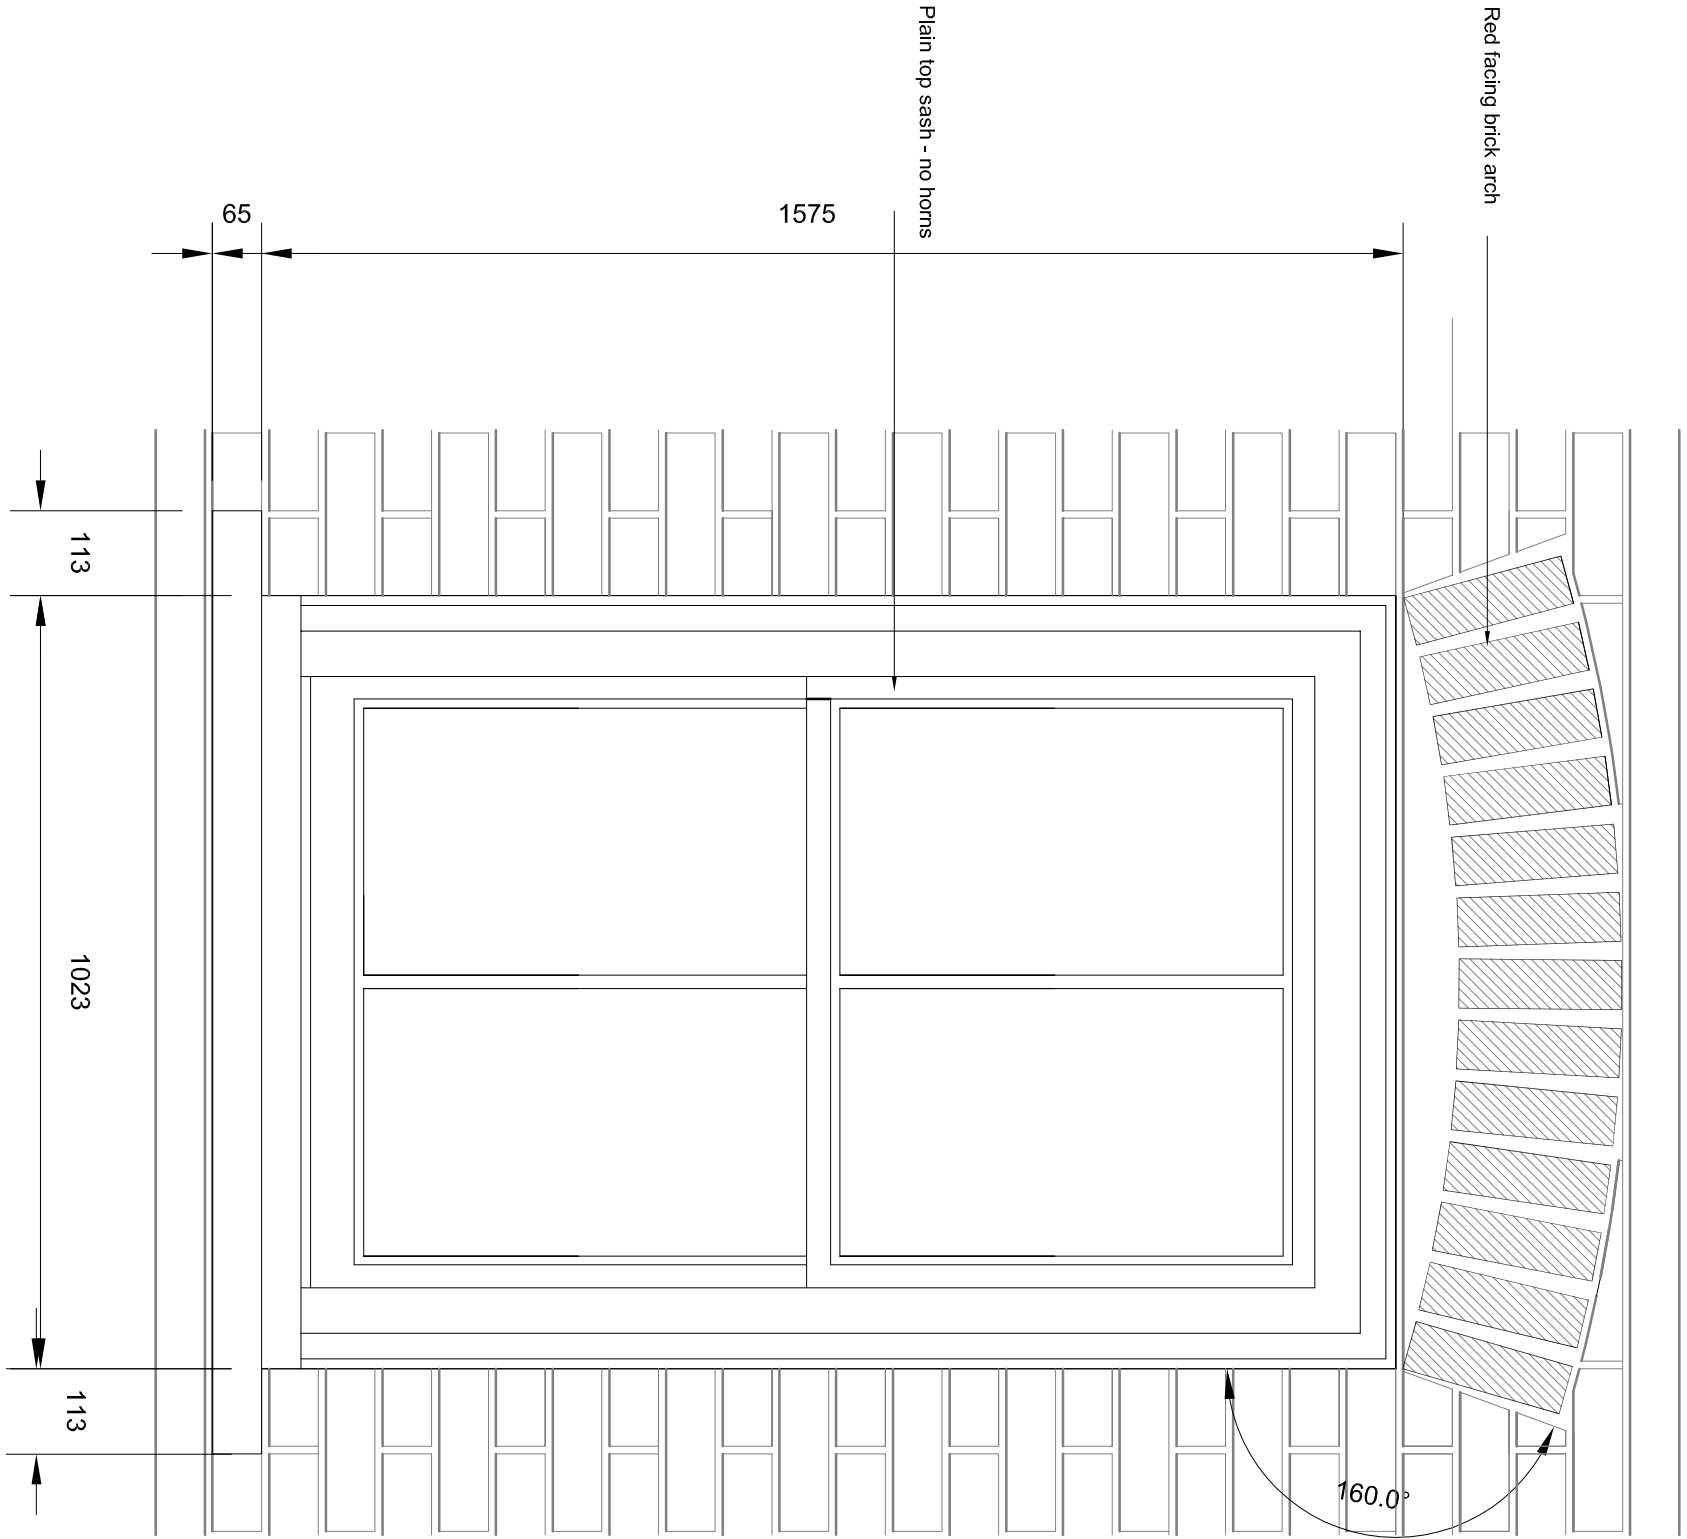

ELEVATION OF TYPICAL SASH WINDOW

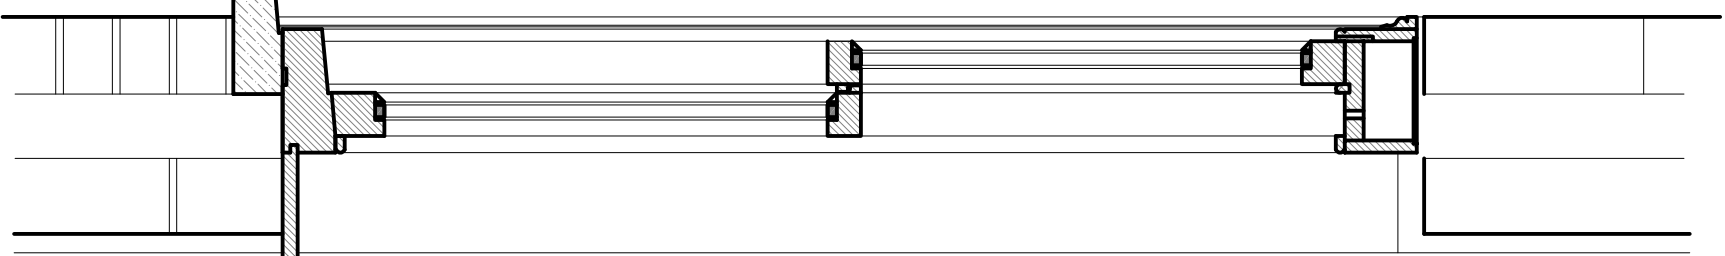

VERTICAL SECTION THROUGH
TYPICAL SASH WINDOW