

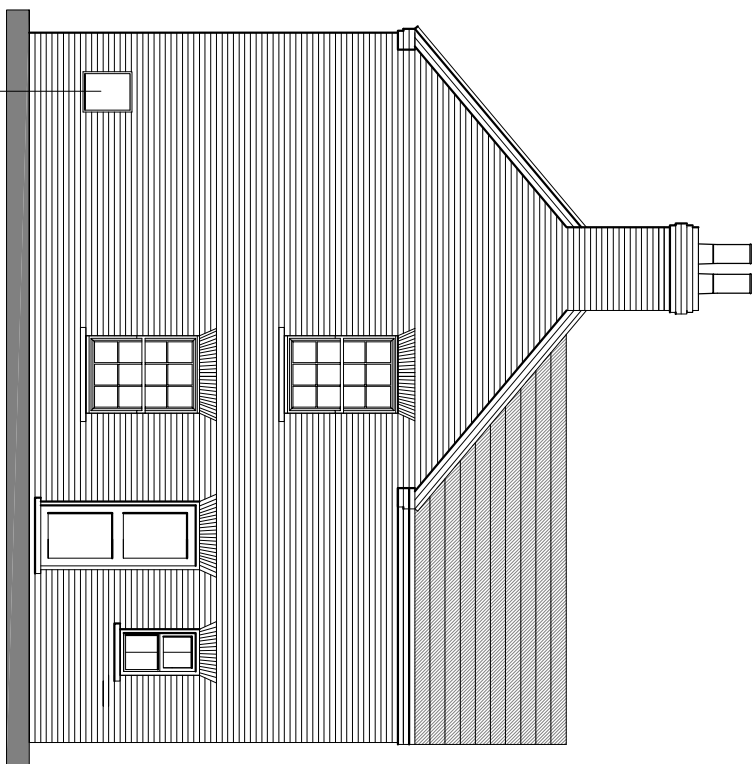
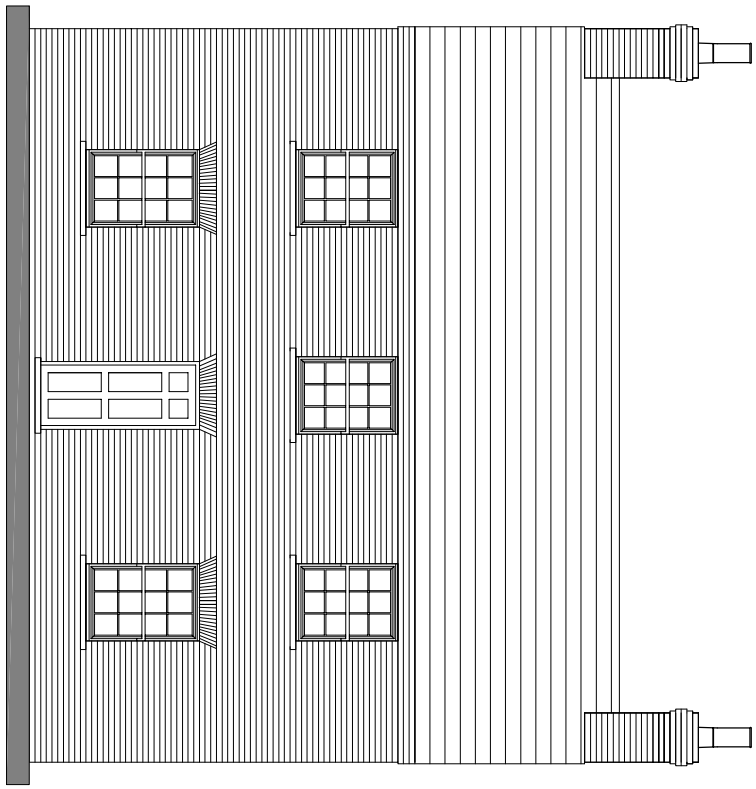



Yale Blue Six Panel Composite Door with cream frame (or equivalent) for security and thermal performance

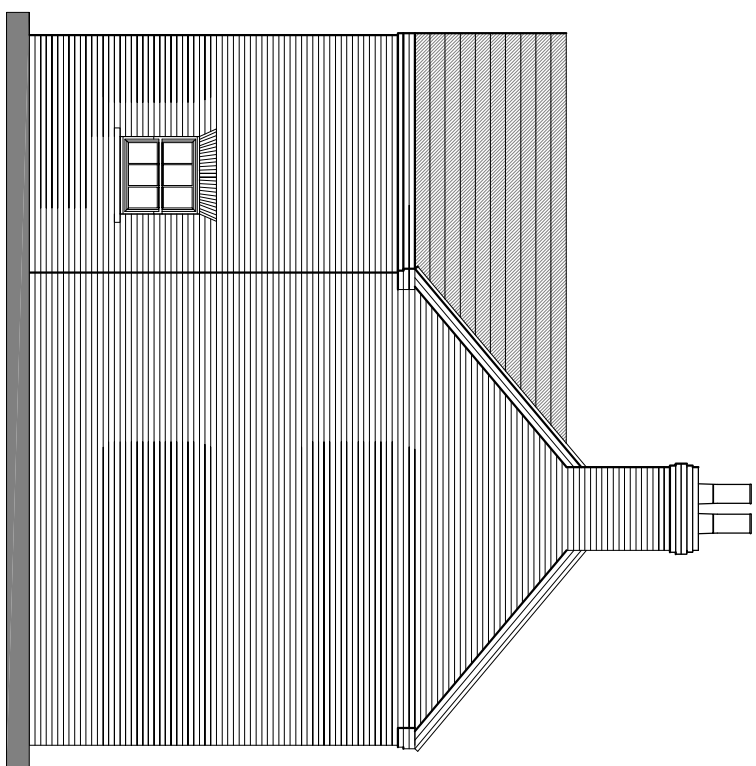

Proposed altered elevations Plot 2

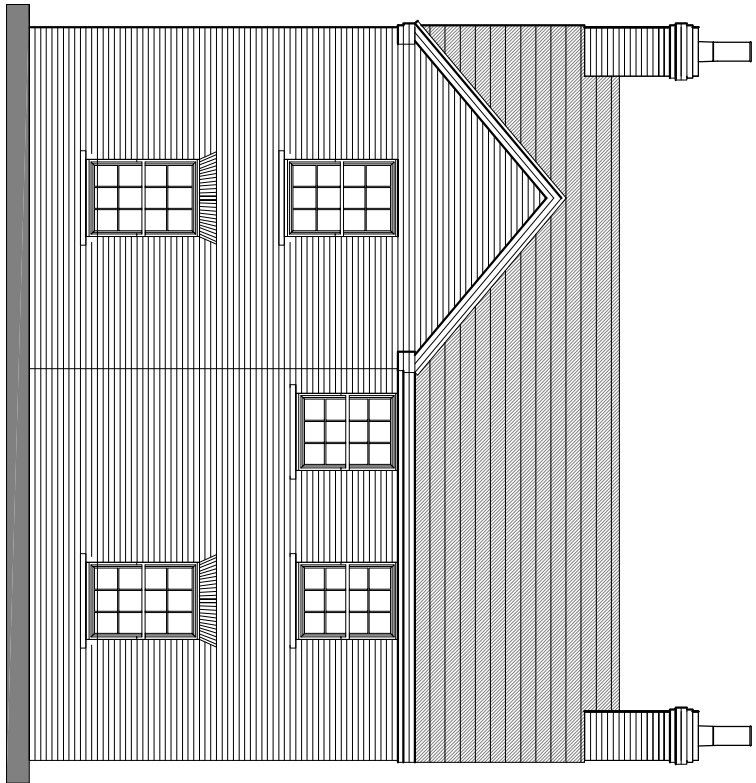


projecting eaves corbel

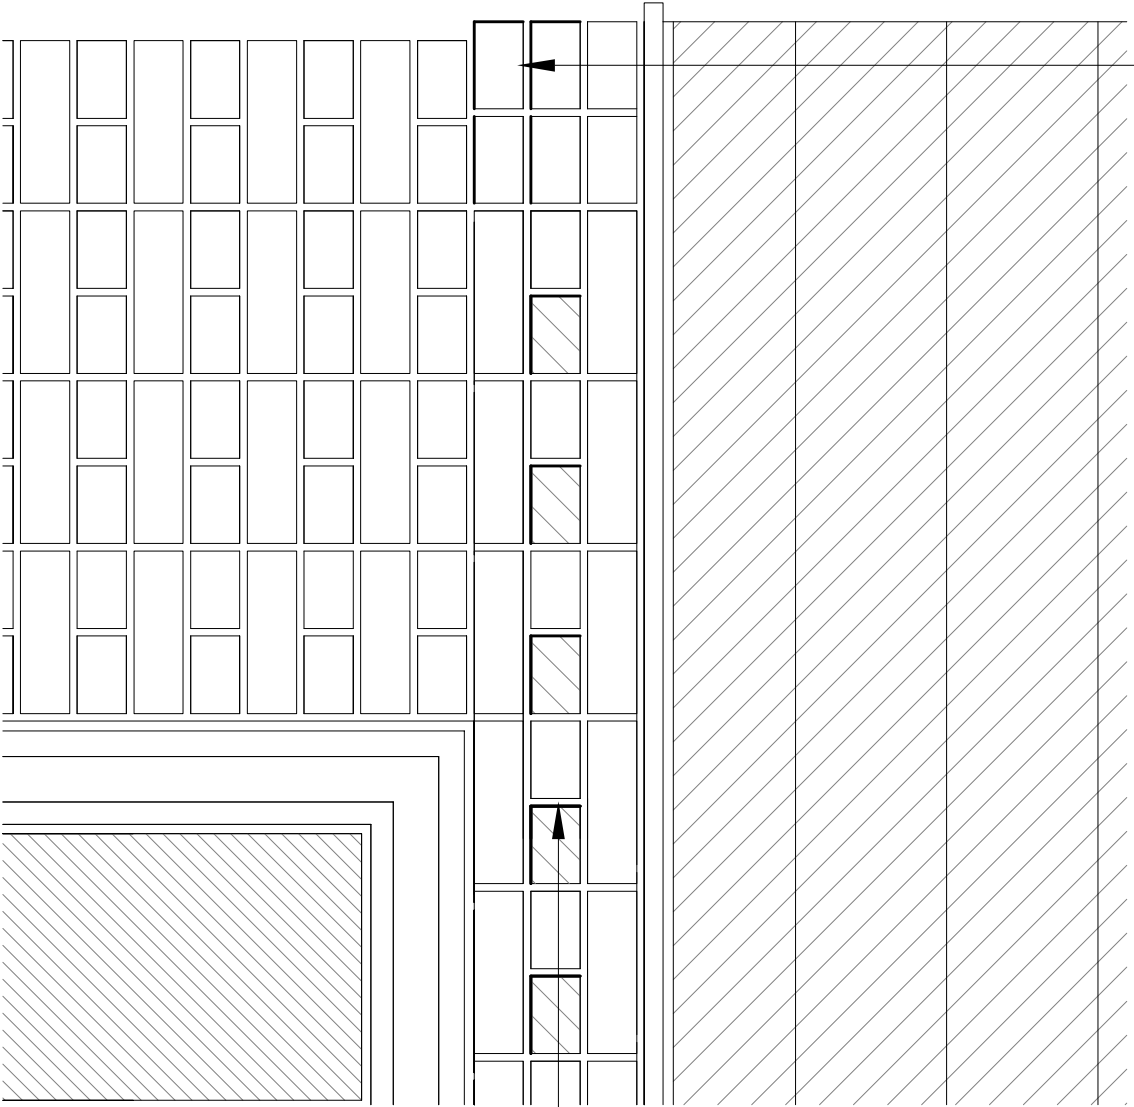


ELEVATION OF TYPICAL EAVES DETAIL

double course projecting verge and eaves corbel
brick detailing (dentil course)

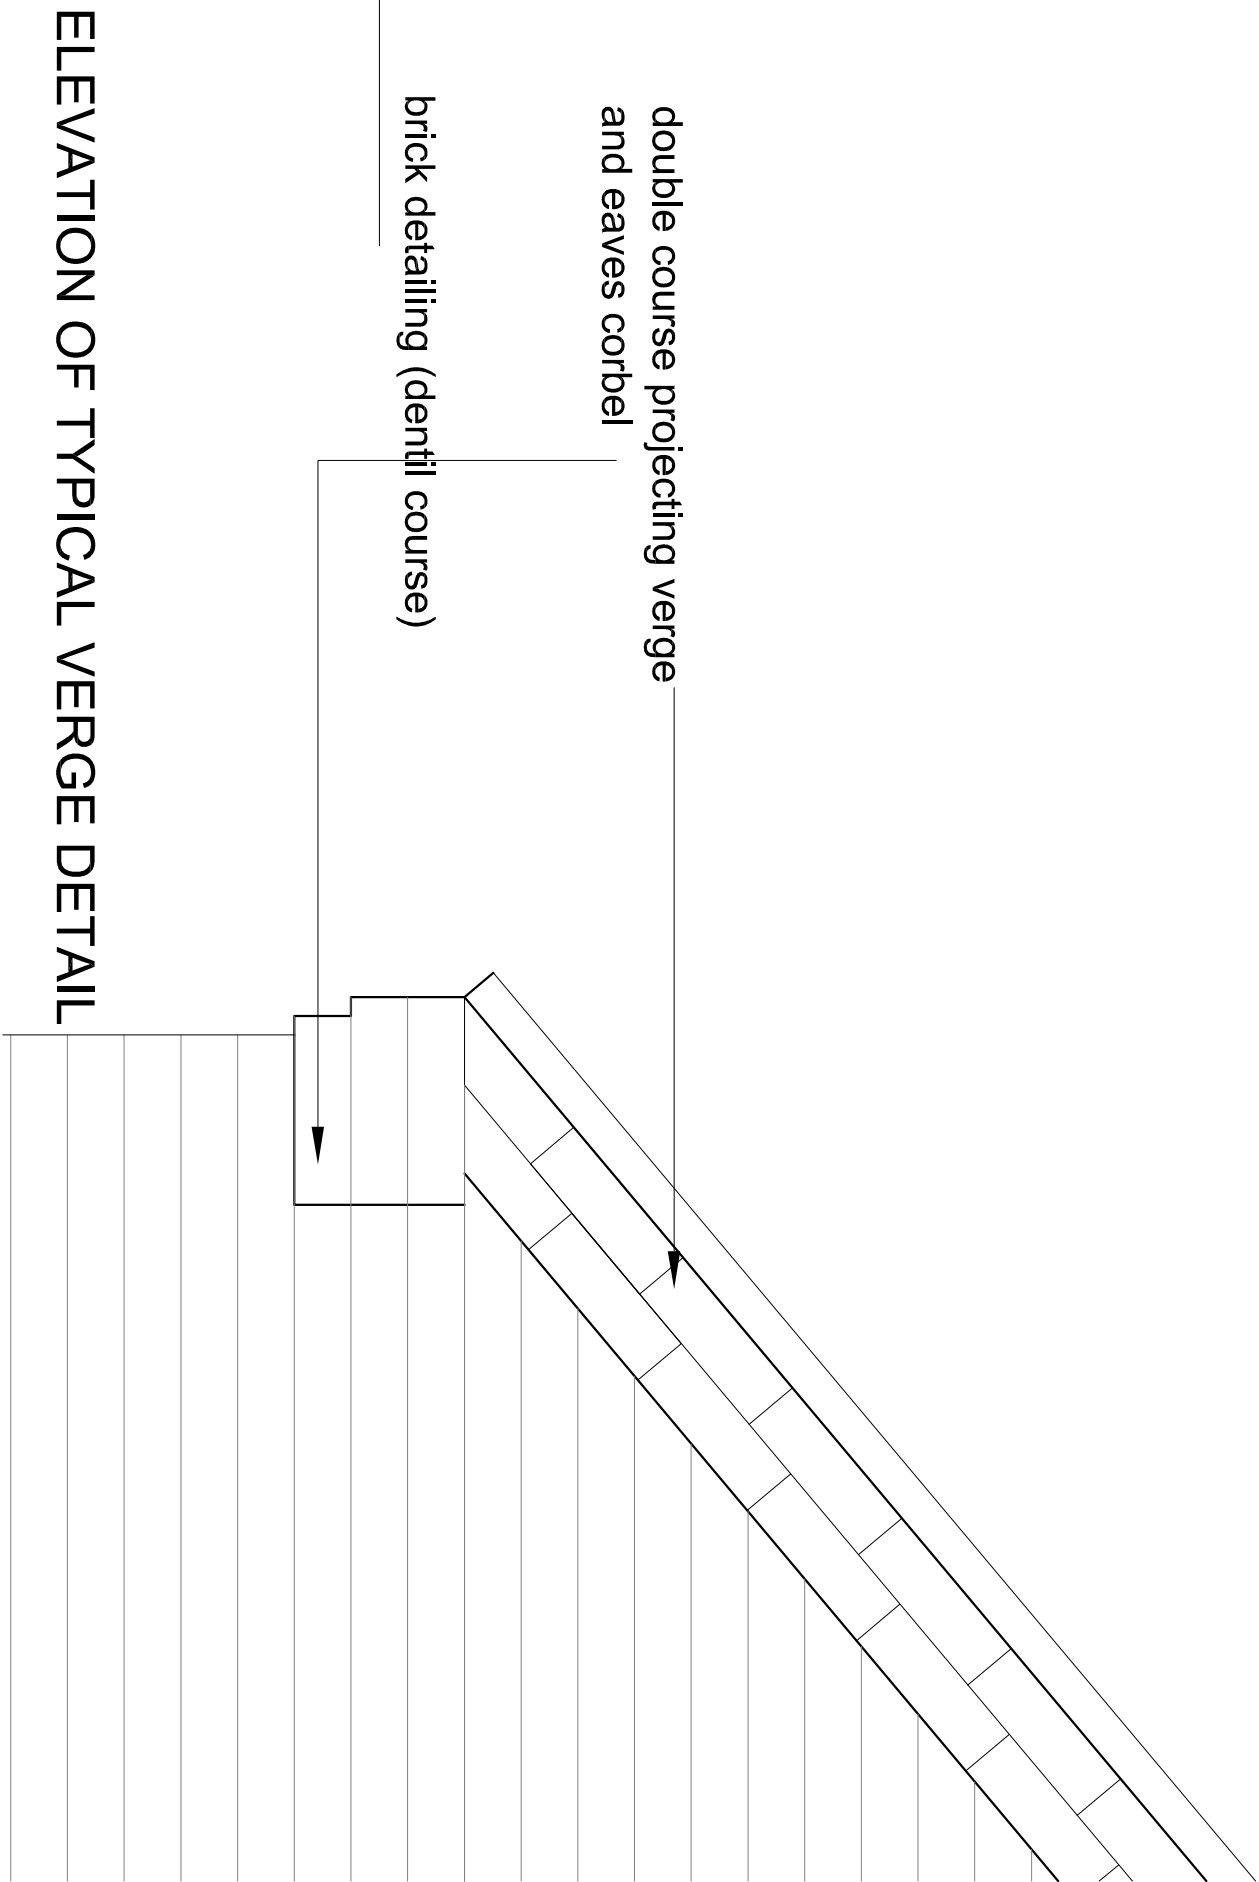


ELEVATION OF TYPICAL VERGE DETAIL


black upvc half round gutter on rise and fall brackets

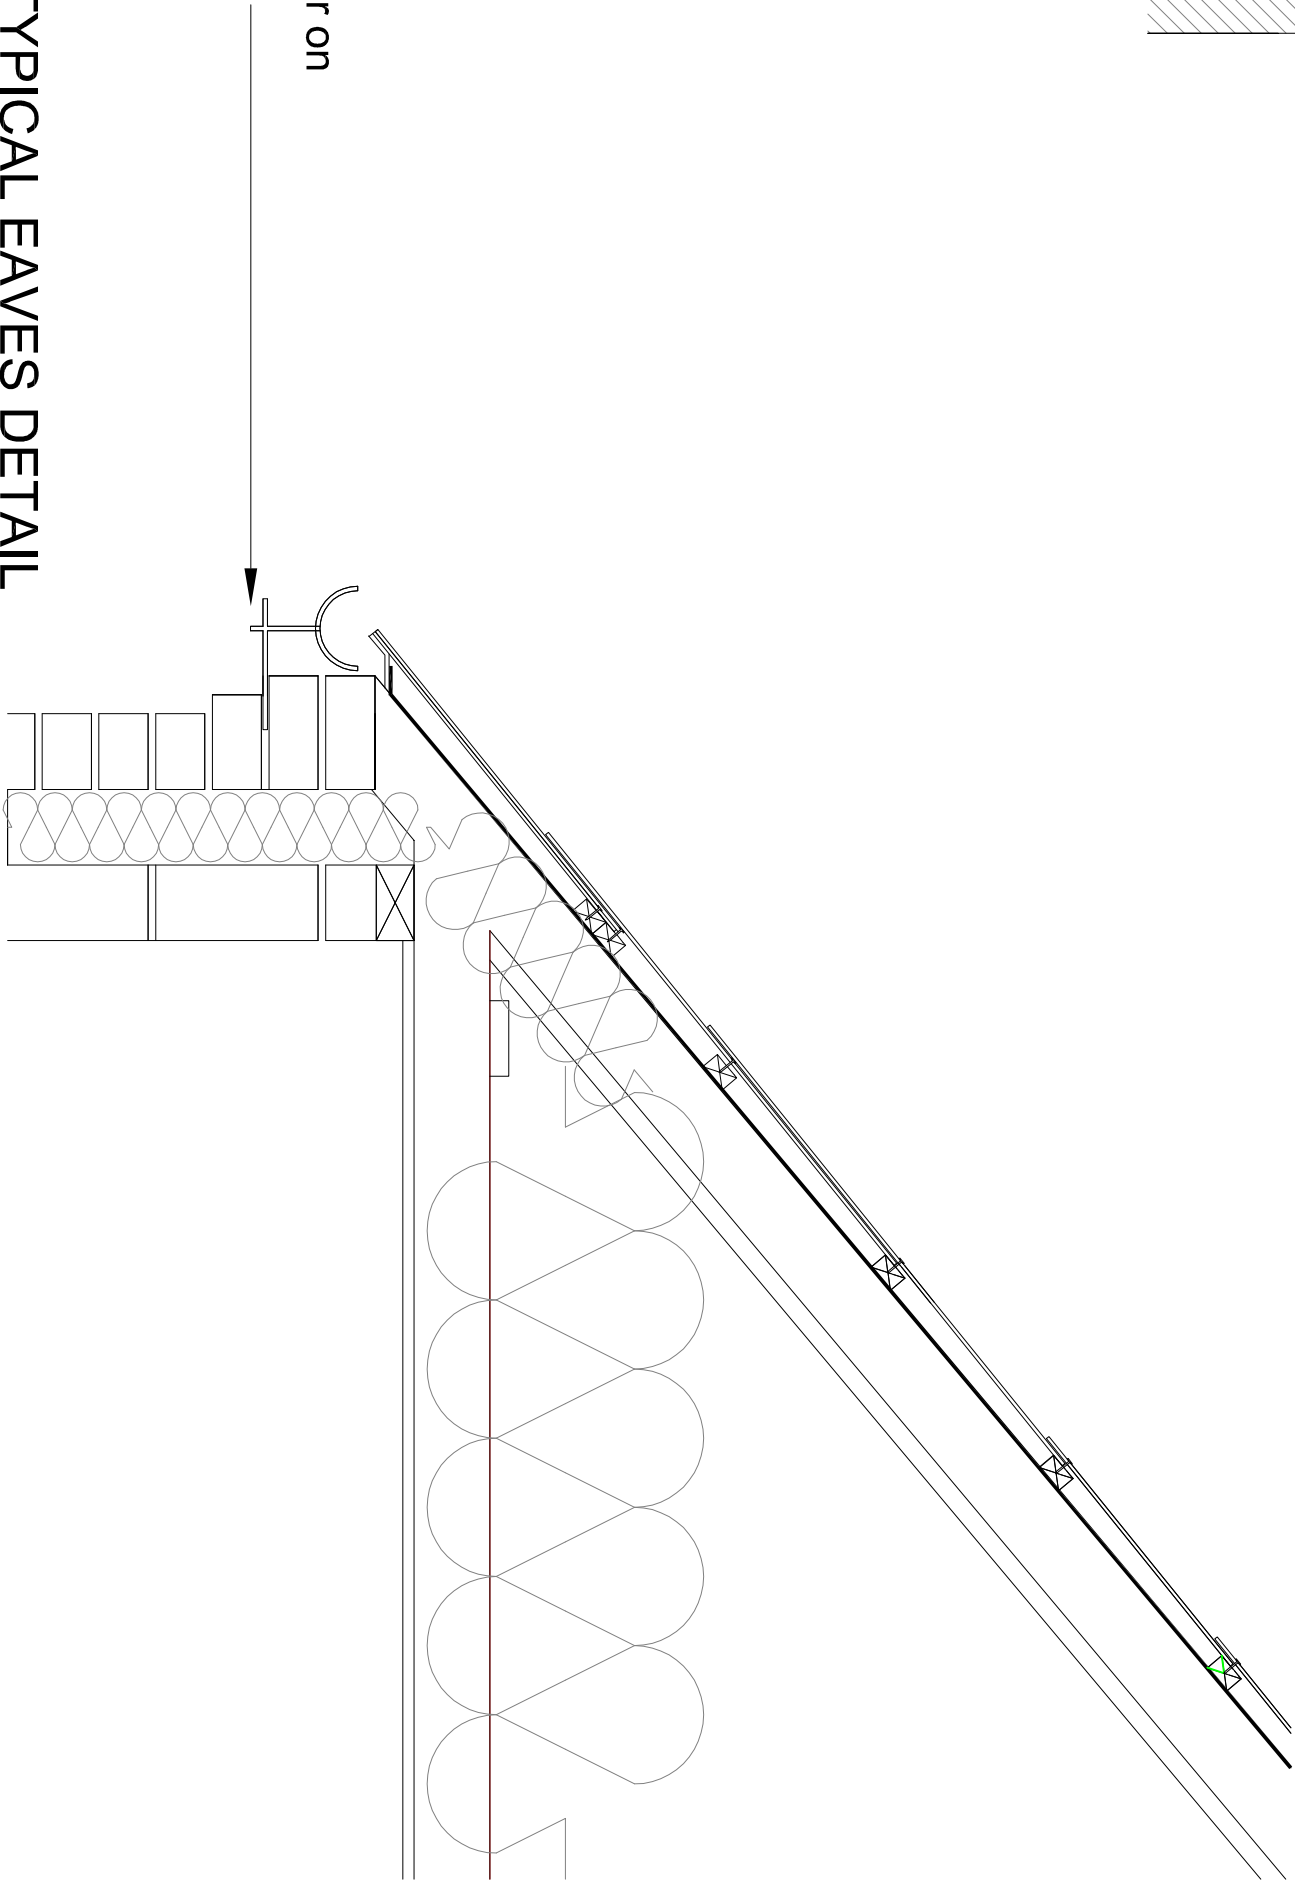

SECTION OF A TYPICAL EAVES DETAIL

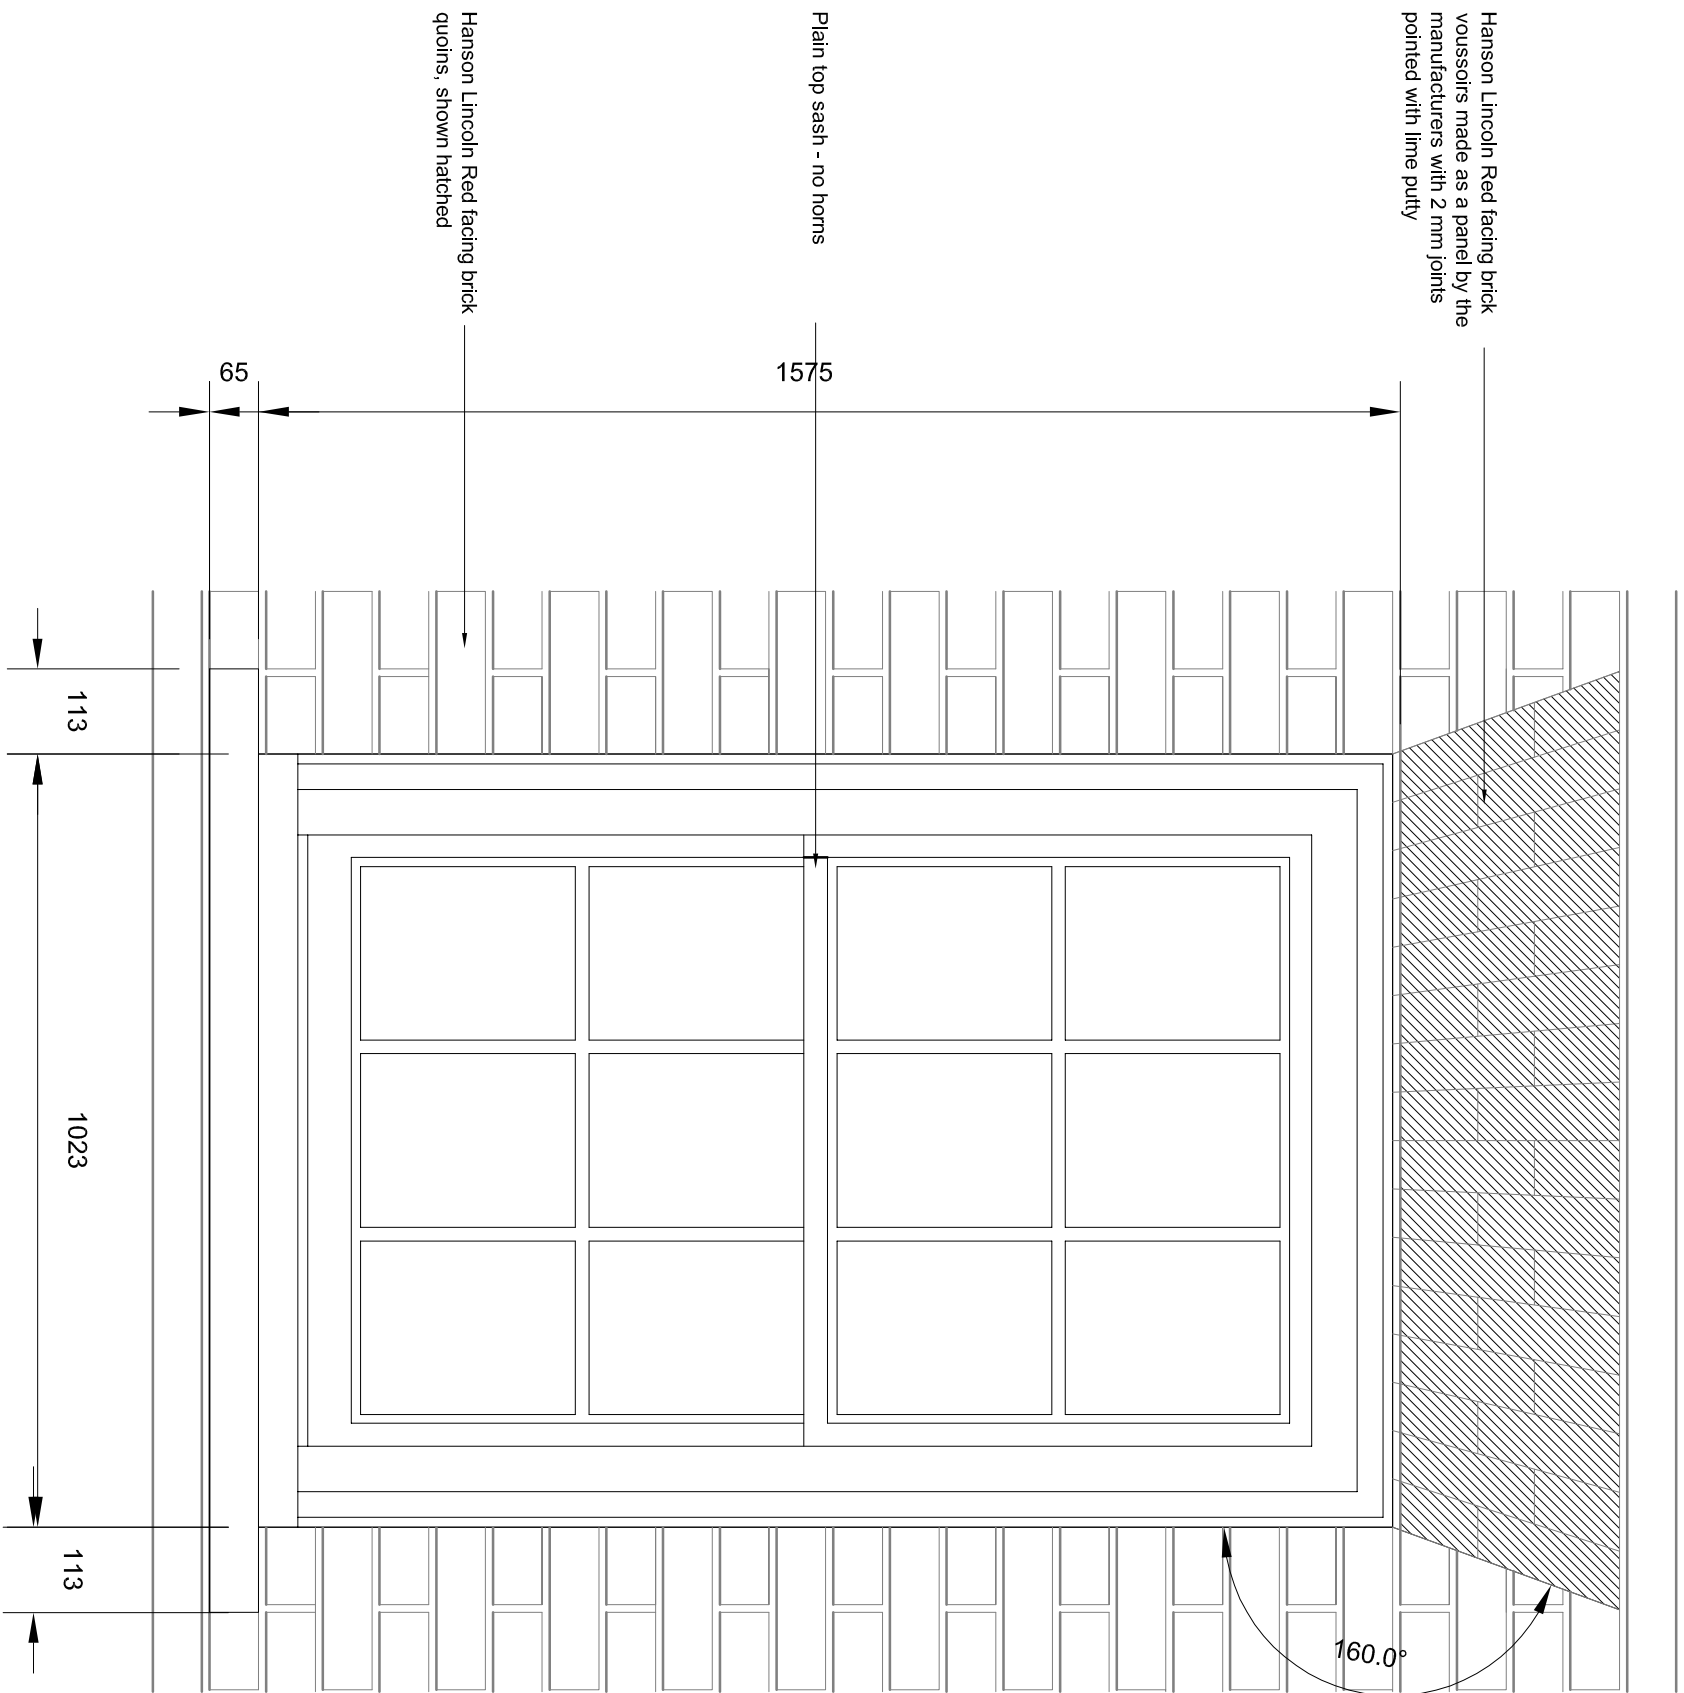


ELEVATION OF TYPICAL SASH WINDOW

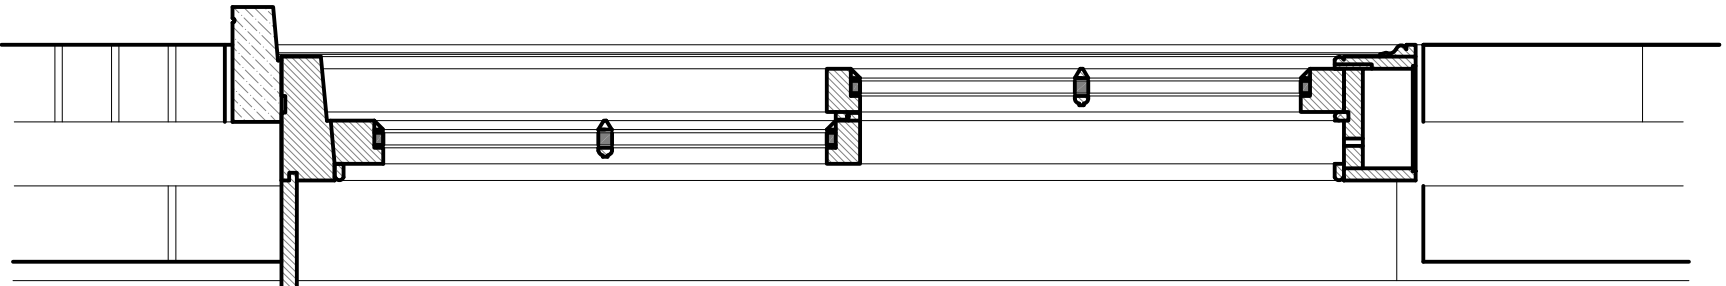

VERTICAL SECTION THROUGH TYPICAL SASH WINDOW

HORIZONTAL SECTION OF TYPICAL SASH WINDOW

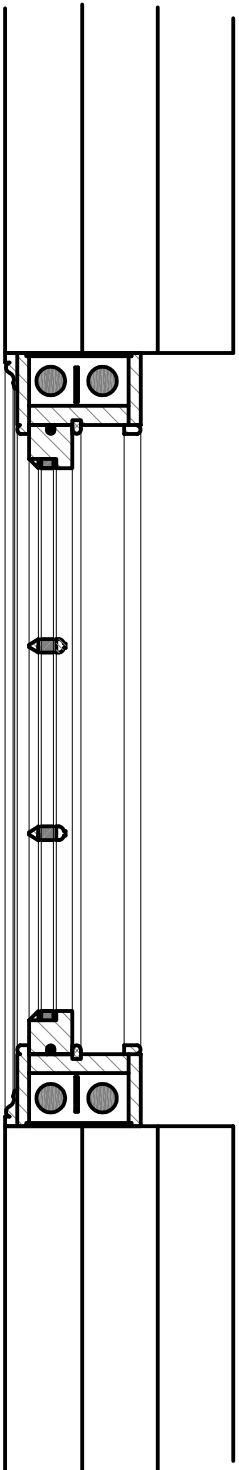

Revision Date Drawn Description

Client Mr J Kilkenny
Project Proposed 1 No 3 Bedroom & 1 No 4 Bedroom detached properties @ Plough Public House, Moulton Chapel.
Drawing Condition compliance (Conditions 11- 15)

Scale 1:10, 1:100, @ A1 Drawn AWM Checked TAC Date 07/09/2015 Drawing No. 15/405/PA/007
Trevor A Clay RIBA Ltd, 14 Old Fencliffe Road, Weston Hills, Spalding, Lincs. PE26DD
01406 380027 trevor@tacarchitects.co.uk
www.tacarchitects.co.uk

