



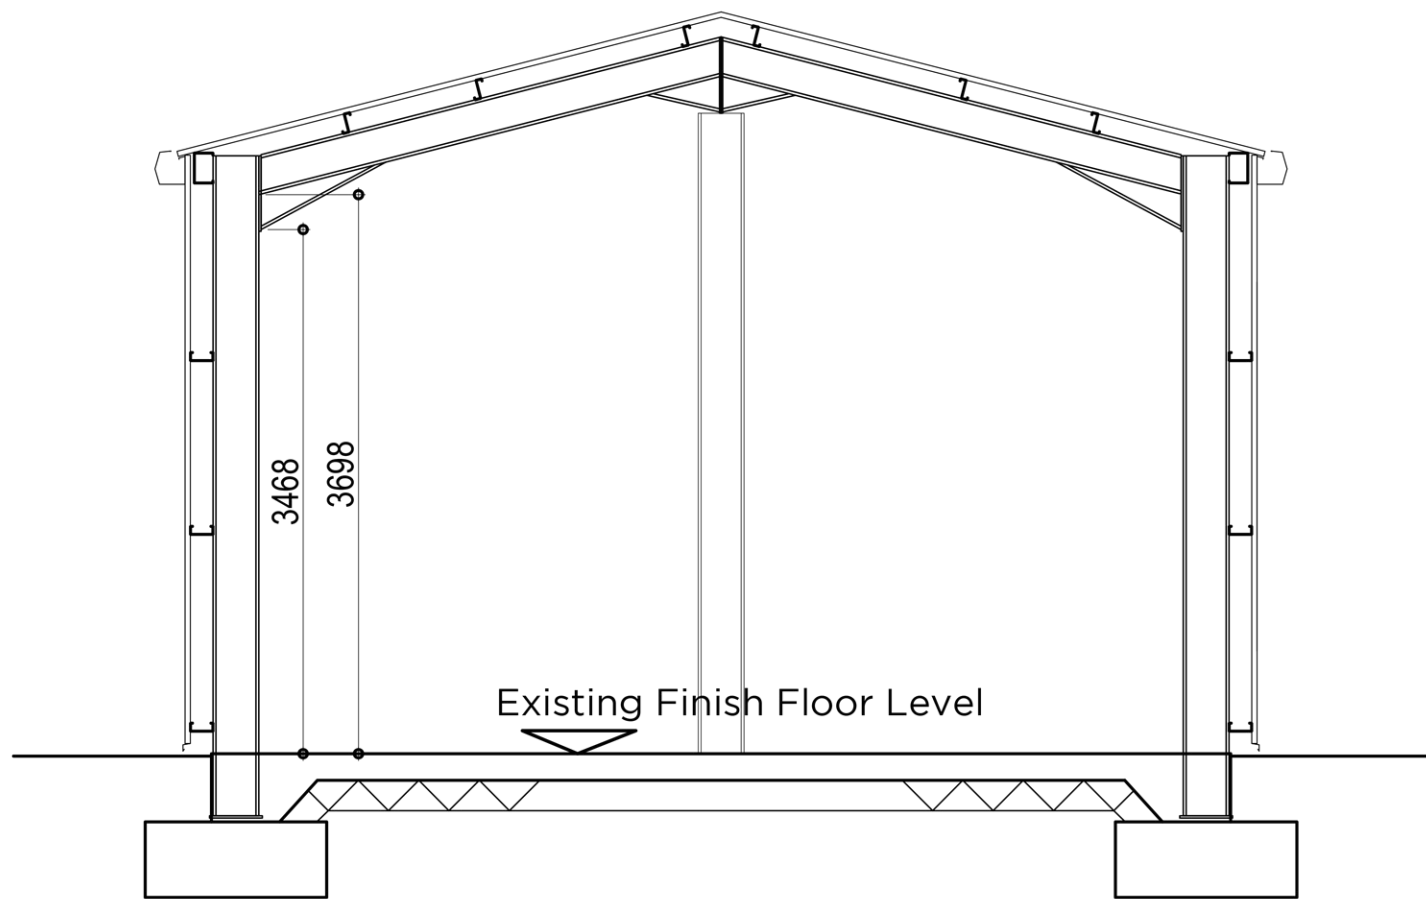

Typical Existing Section

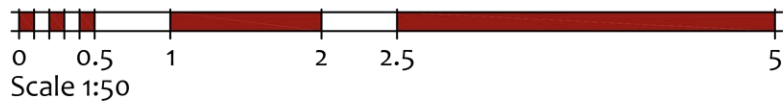

Indicative Proposed Section



seven22

ARCHITECTURE LTD

22 SHORE VIEW, PETERBOROUGH  
CAMBRIDGESHIRE, PE7 8FS  
E:info@seven22.co.uk - T:07799 585277

PROJECT  
CONVERSION OF STORAGE/WORKSHOP;  
HIGH ROAD  
MOULTON  
SPALDING  
PE12 6PE

CLIENT  
Mr & Mrs GREENAWAY

TITLE  
TYPICAL EXISTING & PROPOSED SECTIONS

DRAWING No.  
005a P04

| SCALE                  | DATE     | REV |
|------------------------|----------|-----|
| 1:50 @ A1 - 1:100 @ A3 | OCT 2026 |     |