


Please note that this drawing is not prepared for construction purposes, no scaling should take place and this should NOT be relied upon for any construction purposes.

PLANNING DRAWING

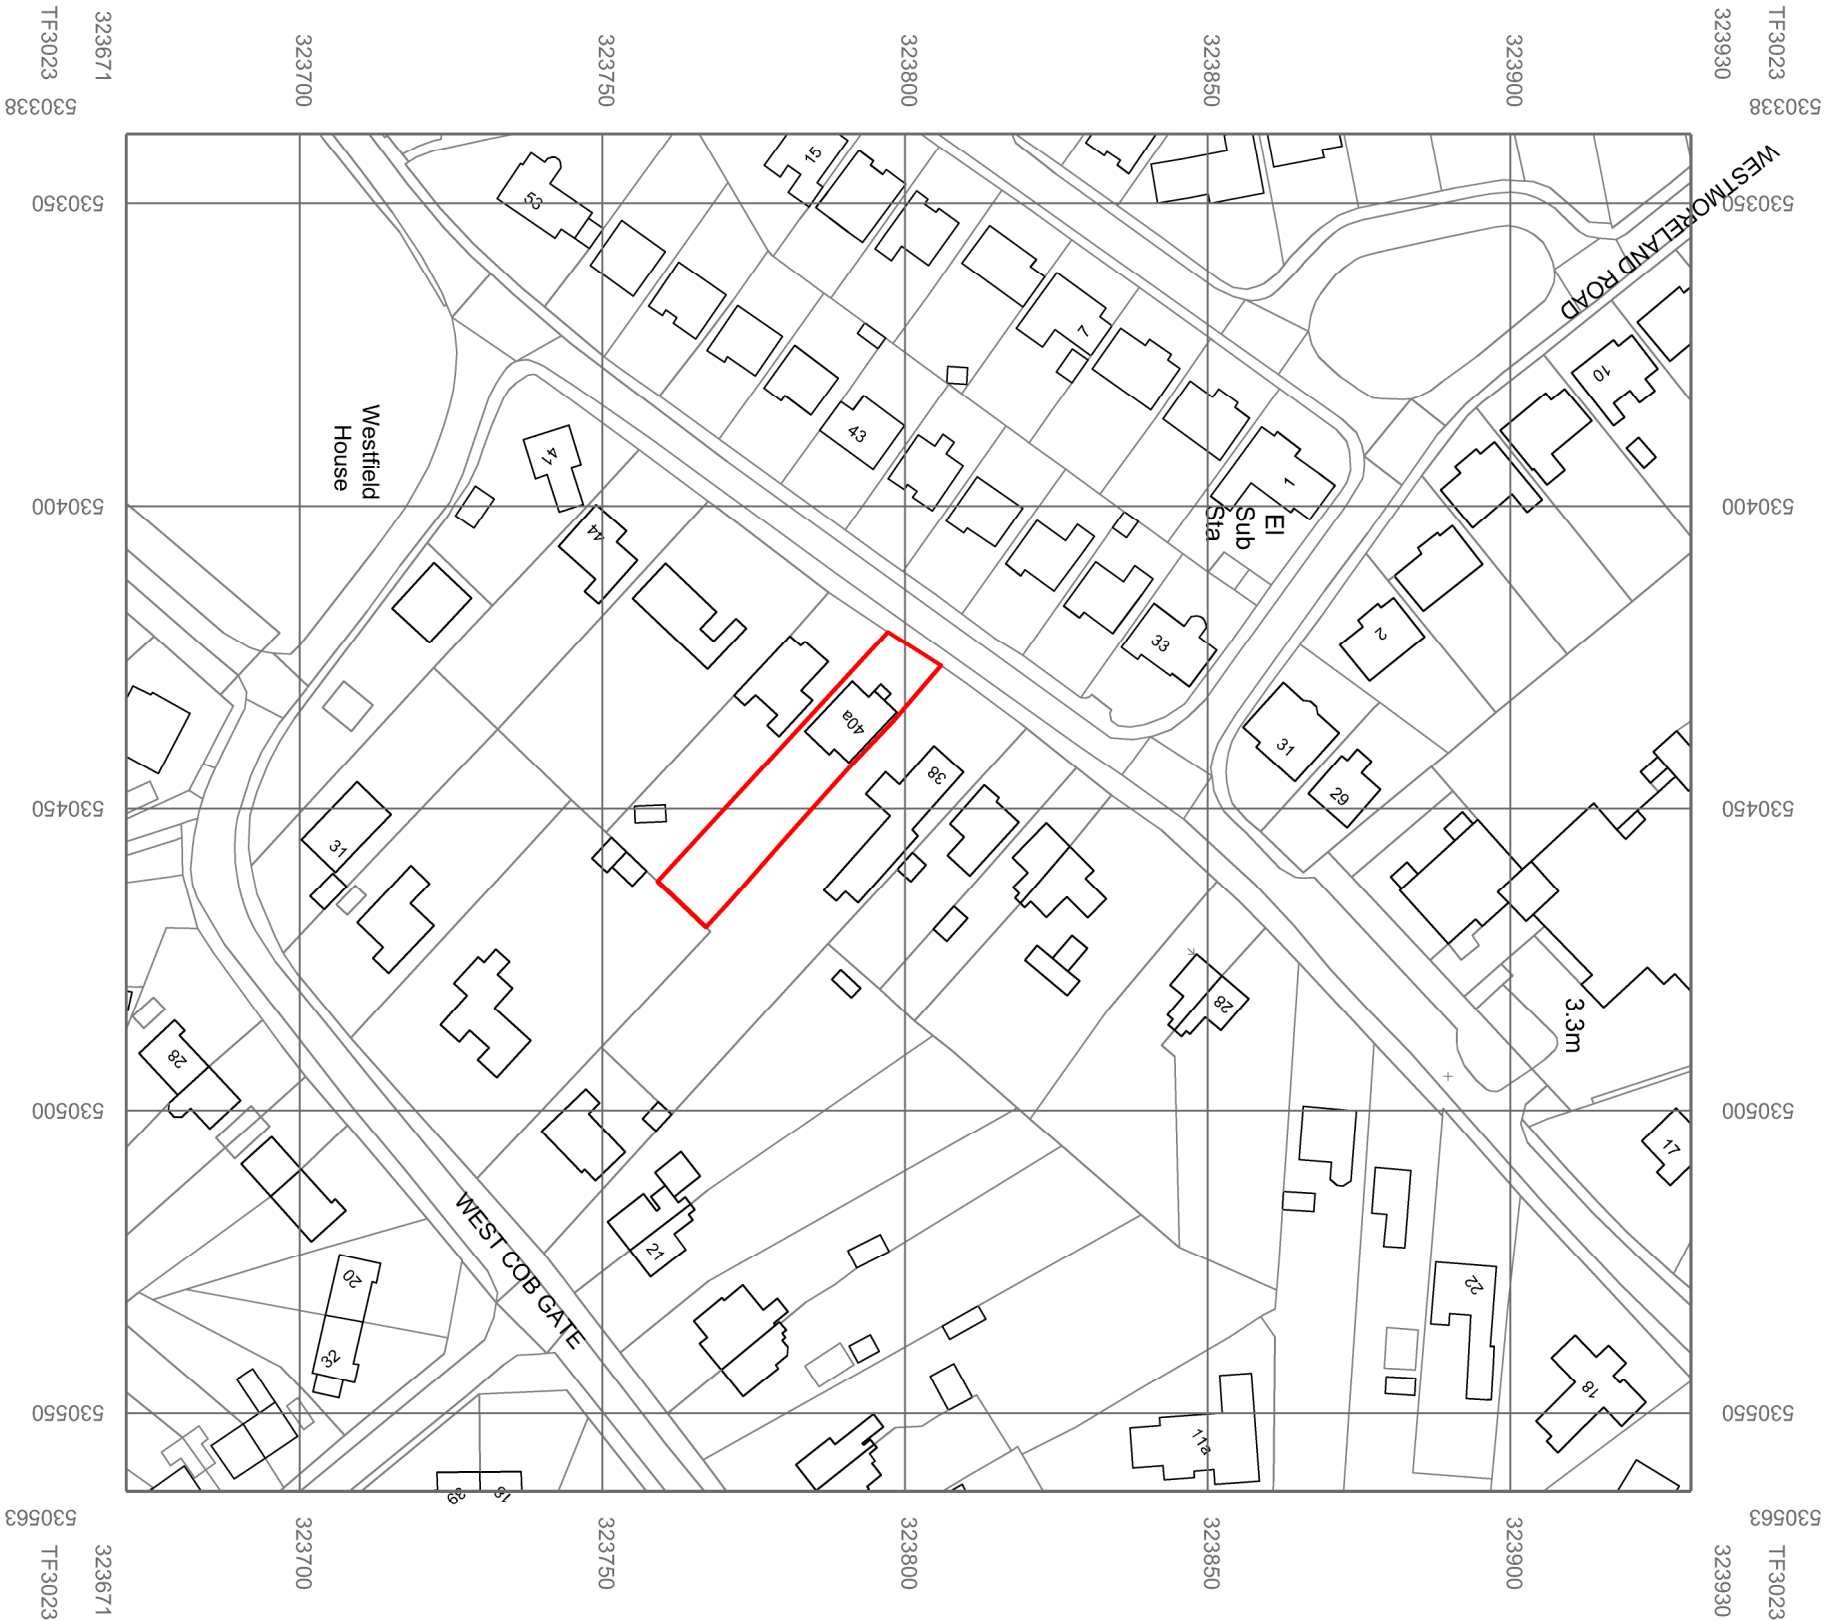

Fenland

Architectural Design

3 Farrow Road, Whapload Drove,
Spalding Lincs PE12 0TS
Tel: 01406 331265
Mobile: 07809 125531
Email: fenlandad@gmail.com

CLIENT:
Ms Lorraine Anglum.

PROJECT:
Proposed first floor side extension
and new porch, at 40a Broad Lane,
Moulton PE12 6PN

DRAWING:
Location Plan.

DRAWING NUMBER: F1131 ~ 01 **REV:**

Date: Nov 2020 **Scale:** 1:1250@A3