


Please note that this drawing is not prepared for construction purposes, no scaling should take place and this should NOT be relied upon for any construction purposes.

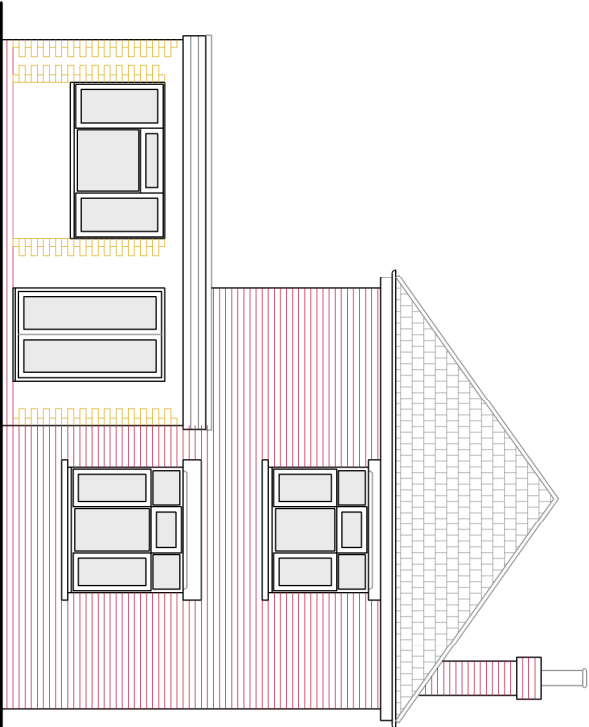

FRONT (NORTH) ELEVATION


EXISTING EXTERNAL MATERIALS

Roof: Asbestos slates to existing pitched roof. Felted flat roof to existing ground floor side extension.


Walls: Mixture of red & buff facing brick, with render to large areas.

Fascias, bargeboards, soffits & rainwater goods: White upvc.


Doors & windows: 'Light Oak' upvc.

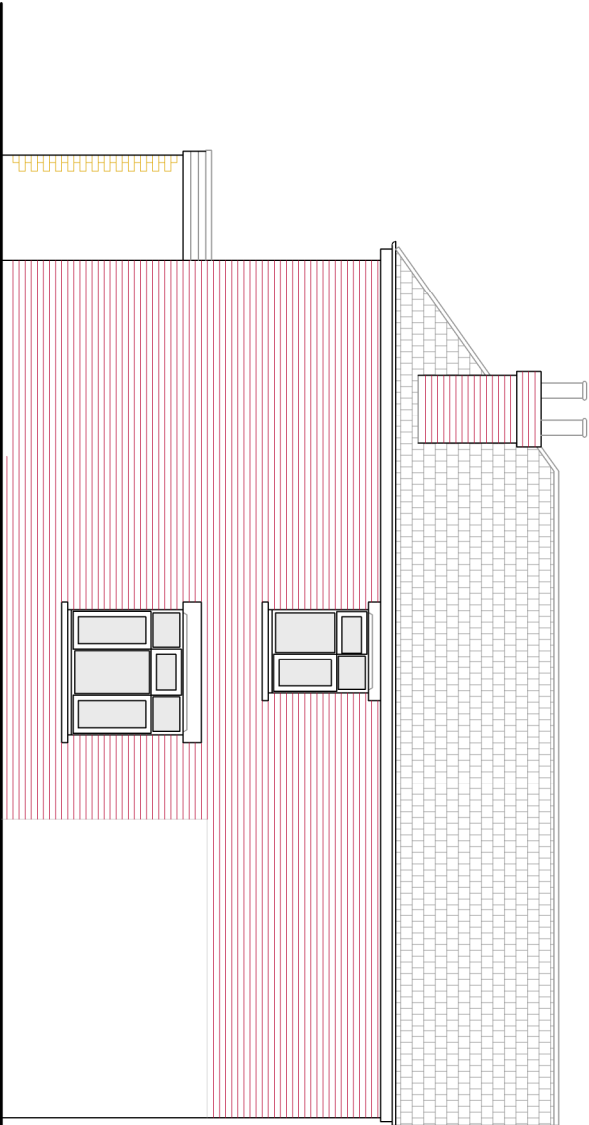

SIDE (WEST) ELEVATION

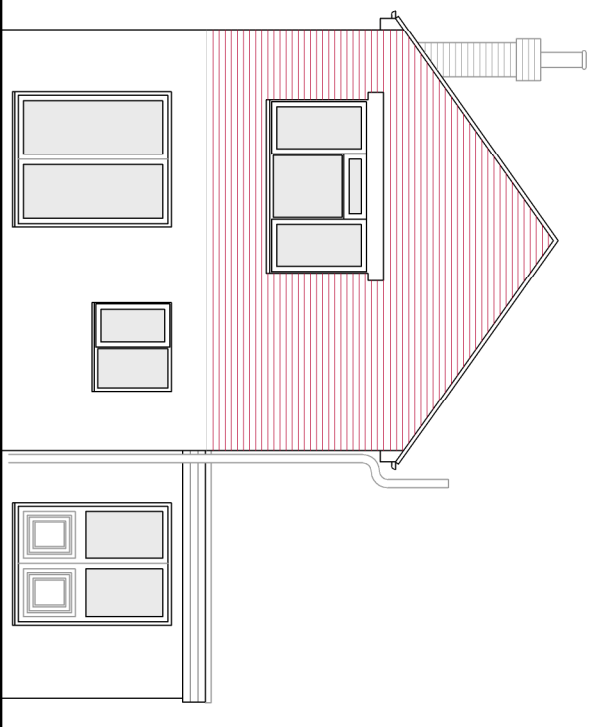

REAR (SOUTH) ELEVATION

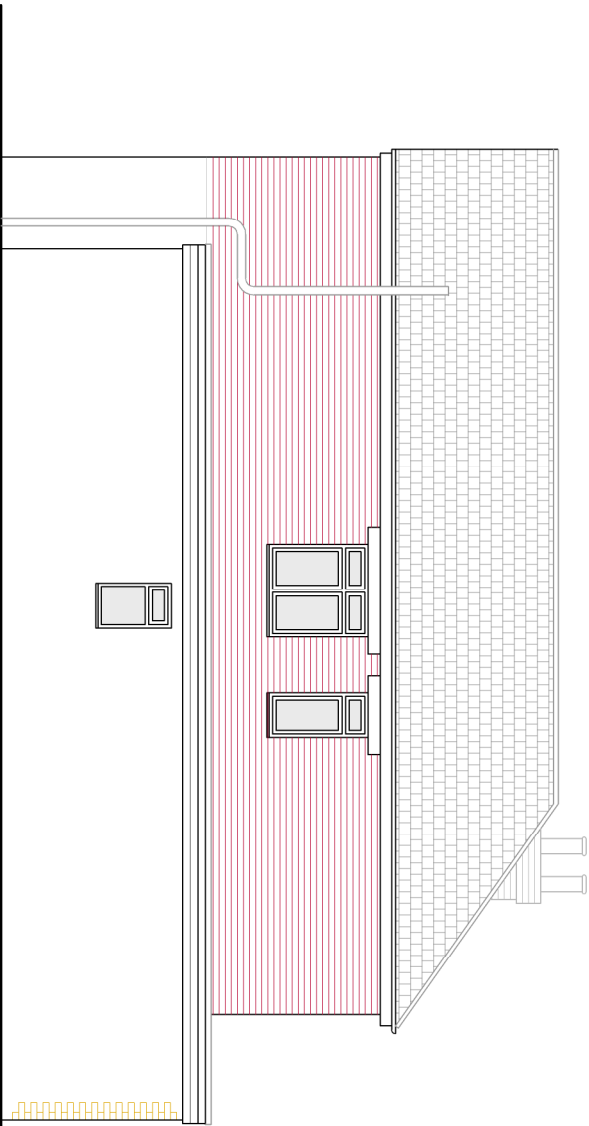

SIDE (EAST) ELEVATION



Fenland
Architectural Design

3 Farrow Road, Whapload Drove,
Spalding Lincs. PE12 0TS
Tel: 01406 331265
Mobile: 07809 125531
Email: fenlandad@gmail.com

CLIENT:
Ms Lorraine Anglum.

PROJECT:
Proposed first floor side extension
and porch, at 40a Broad Lane,
Moulton PE12 6PN

DRAWING:
Survey Elevations.

DRAWING NUMBER: F1131 ~ 05

REV:

Date: Oct 2020

Scale: 1:100@ A3