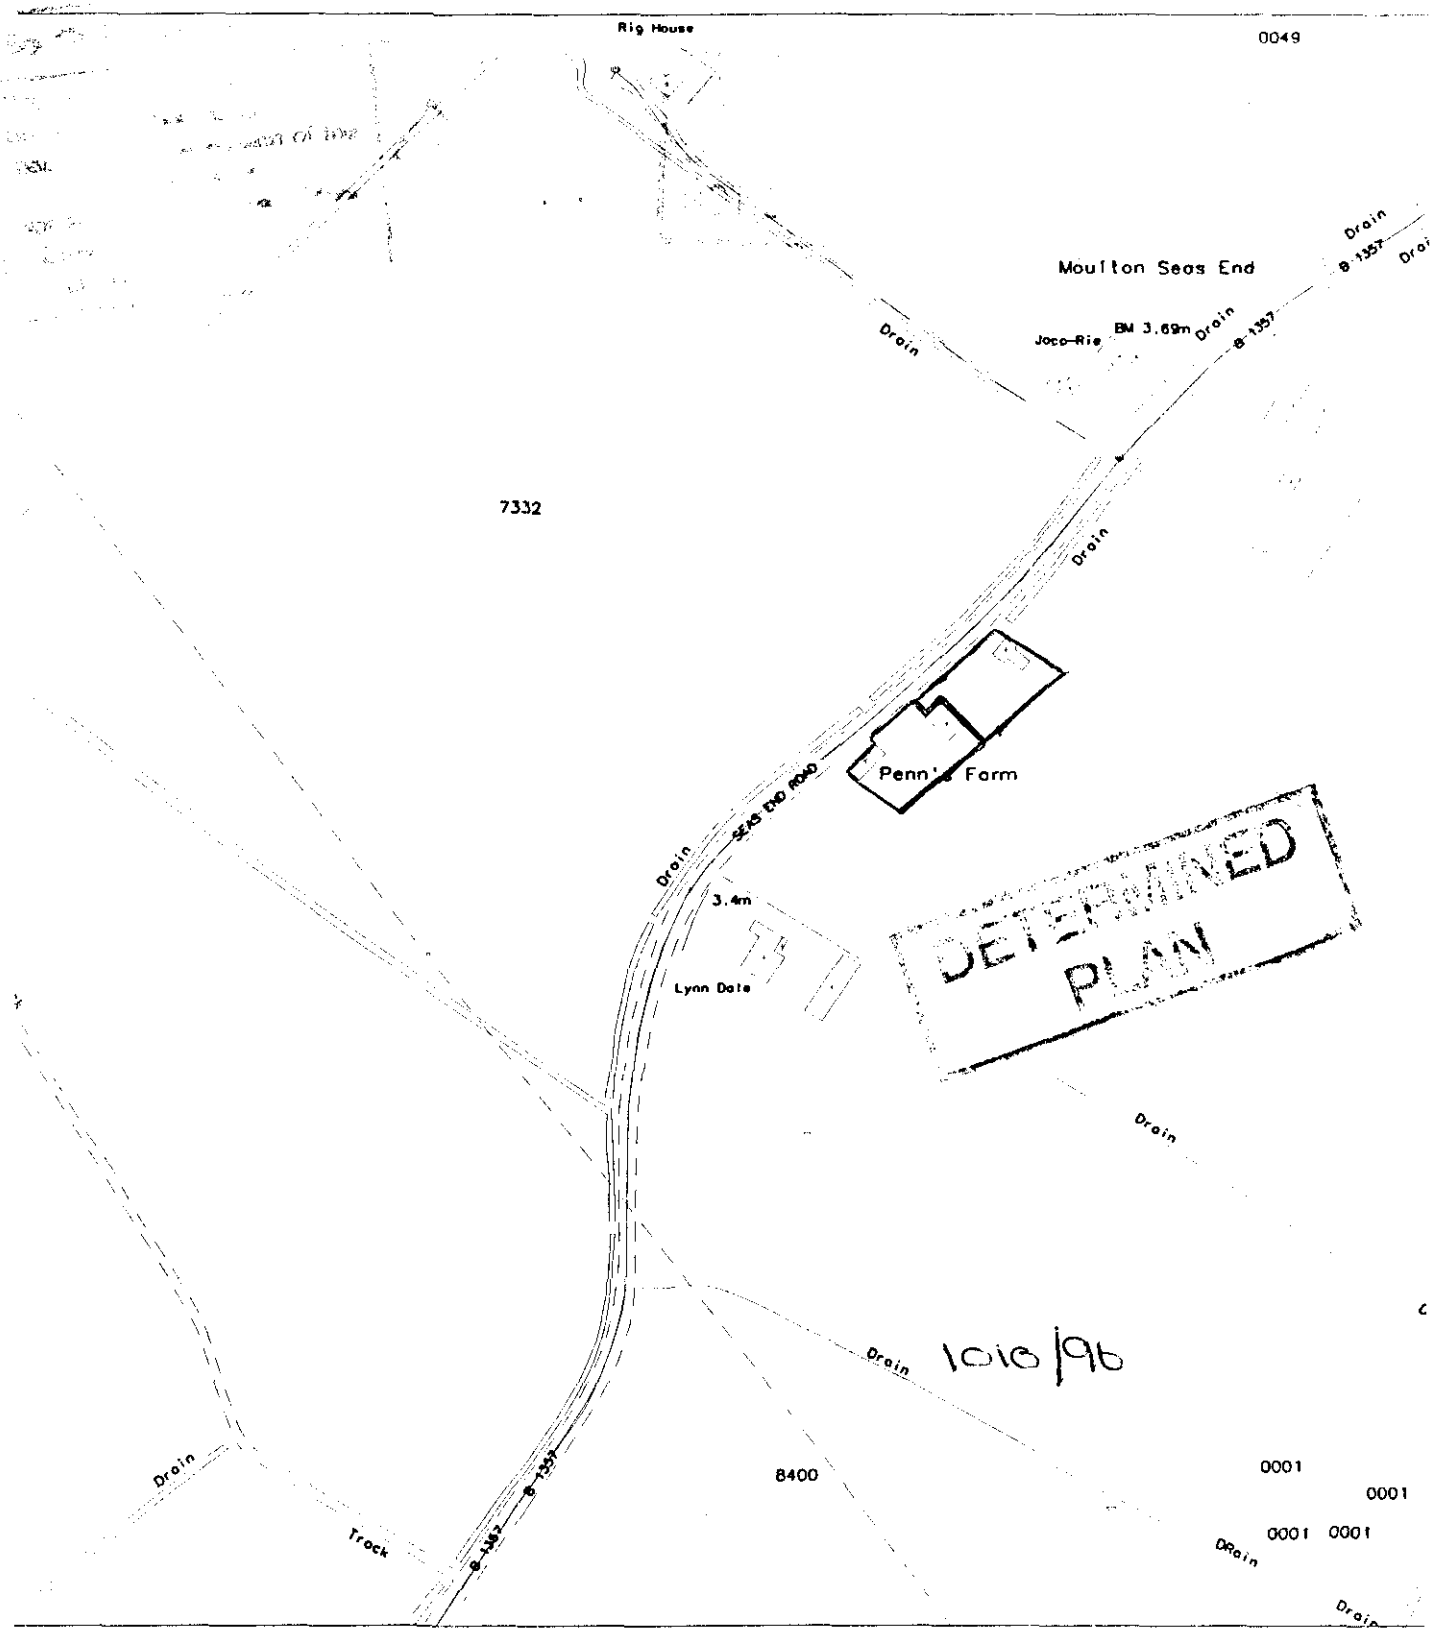


1016/96

SOUTH HOLLAND DISTRICT COUNCIL

Council Offices
Priory Road
Spalding
Lincolnshire
PE11 2XE

Tel 01775 761161

Author:

Location:

Scale:

Date:

N

Note plan not to applicant 21/11


Reproduced from the Ordnance Survey mapping with the permission of the Controller of Her Majesty's Stationery Office (c) Crown Copyright, Unauthorised reproduction infringes Crown copyright and may lead to prosecution or civil proceedings

OS Licence No LA079413

← MOULTON

S. 1357

MOULTON SEAS END →

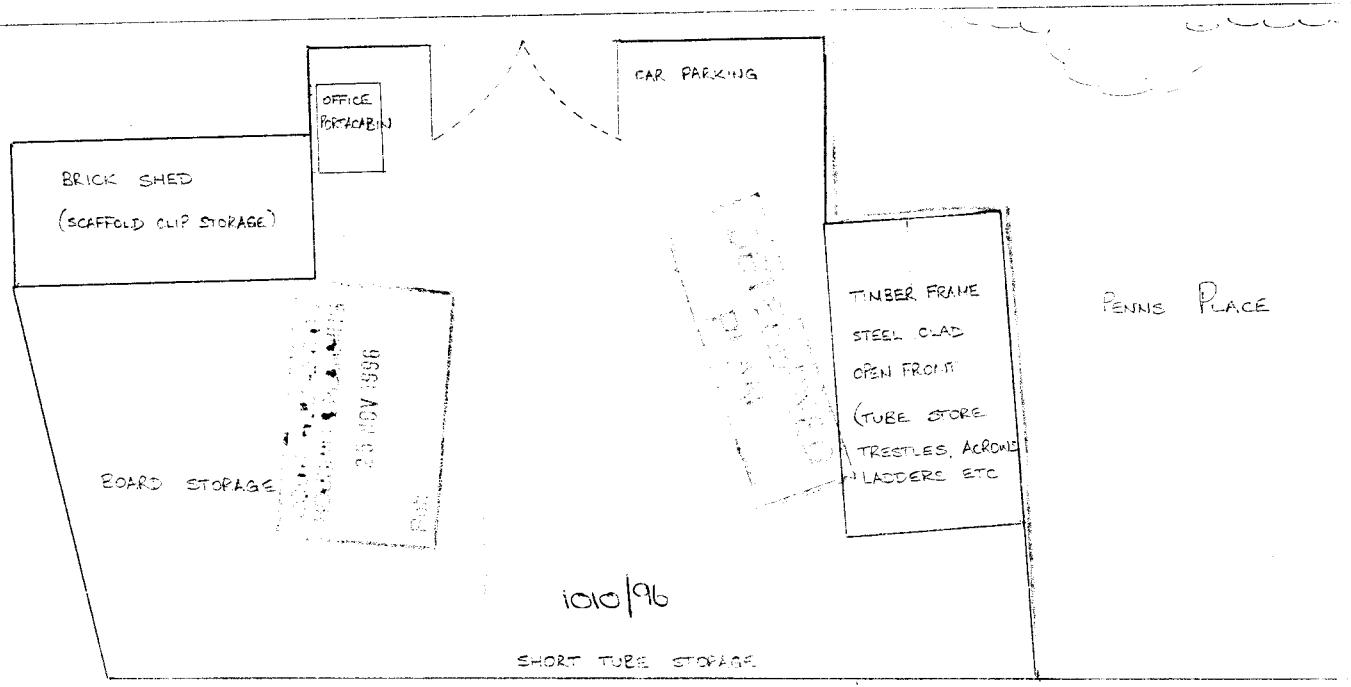

A. J. DUNN SCAFFOLDING
PENNS FARM YARD

OPEN FIELDS

SCALE 1:200