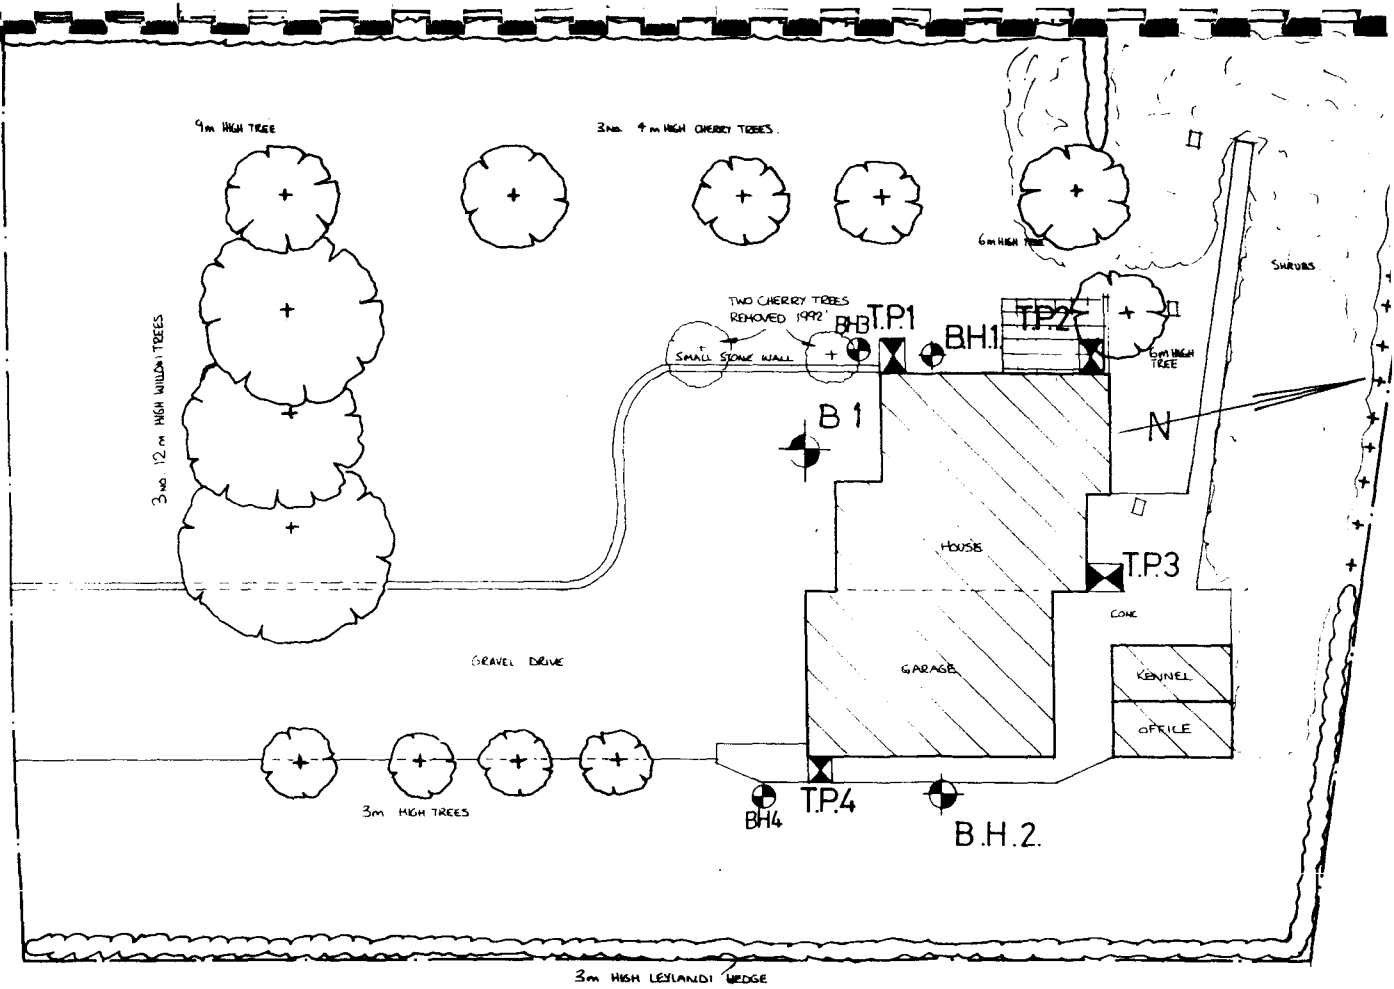
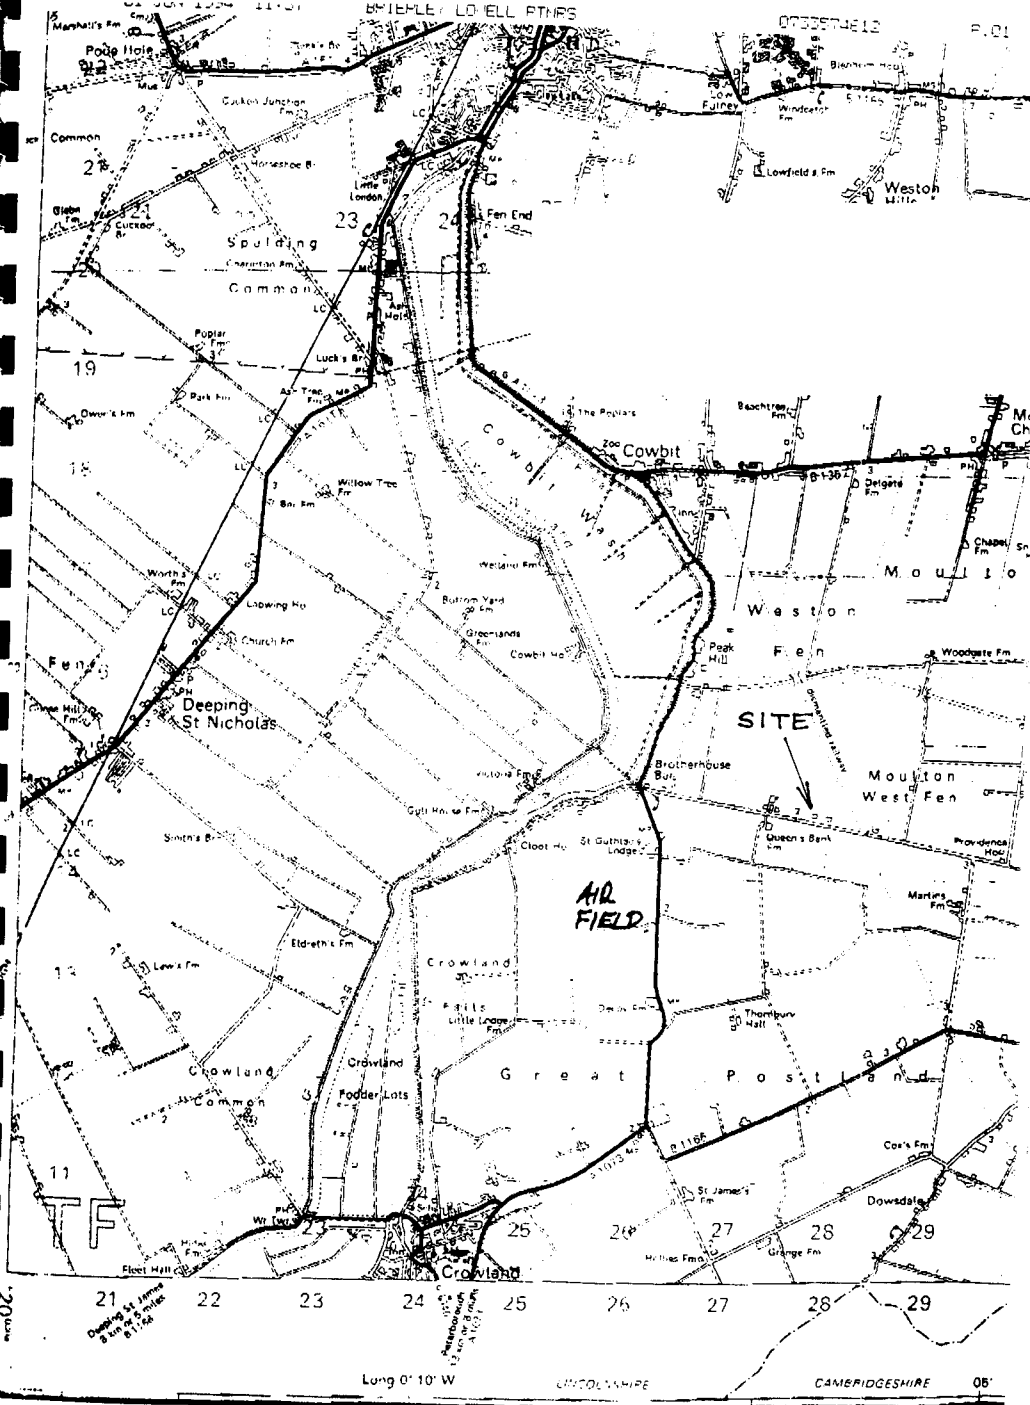

9m HIGH TREE
3no. 4m HIGH CHERRY TREES.
6m HIGH TREE
SHRUBS
TWO CHERRY TREES REMOVED 1992
BH3
T.P.1
BH.1
T.P.2
SMALL STONE WALL
6m HIGH TREE
3no 12m HIGH WILLOW TREES
B 1
N
HOUSE
T.P.3
CONE
GRAVEL DRIVE
GARAGE
KENNEL
OFFICE
3m HIGH TREES
BH4
T.P.4
B.H.2.
3m HIGH LEYLANDI HEDGE

SITE PLAN


Moulton West Fen Drove
28
29
20
15
Moulton West Fen
10 Metres
1st Cmn
Jalna
Romano-British Remains found
Poplartree Farm
Providence House
Romano-British Remains found
Romano-British Remains found
14
14
28
29
Scale
1:10,000



ght 1988
ny or part for any means is prohibited
sion of the Ordnance Survey