
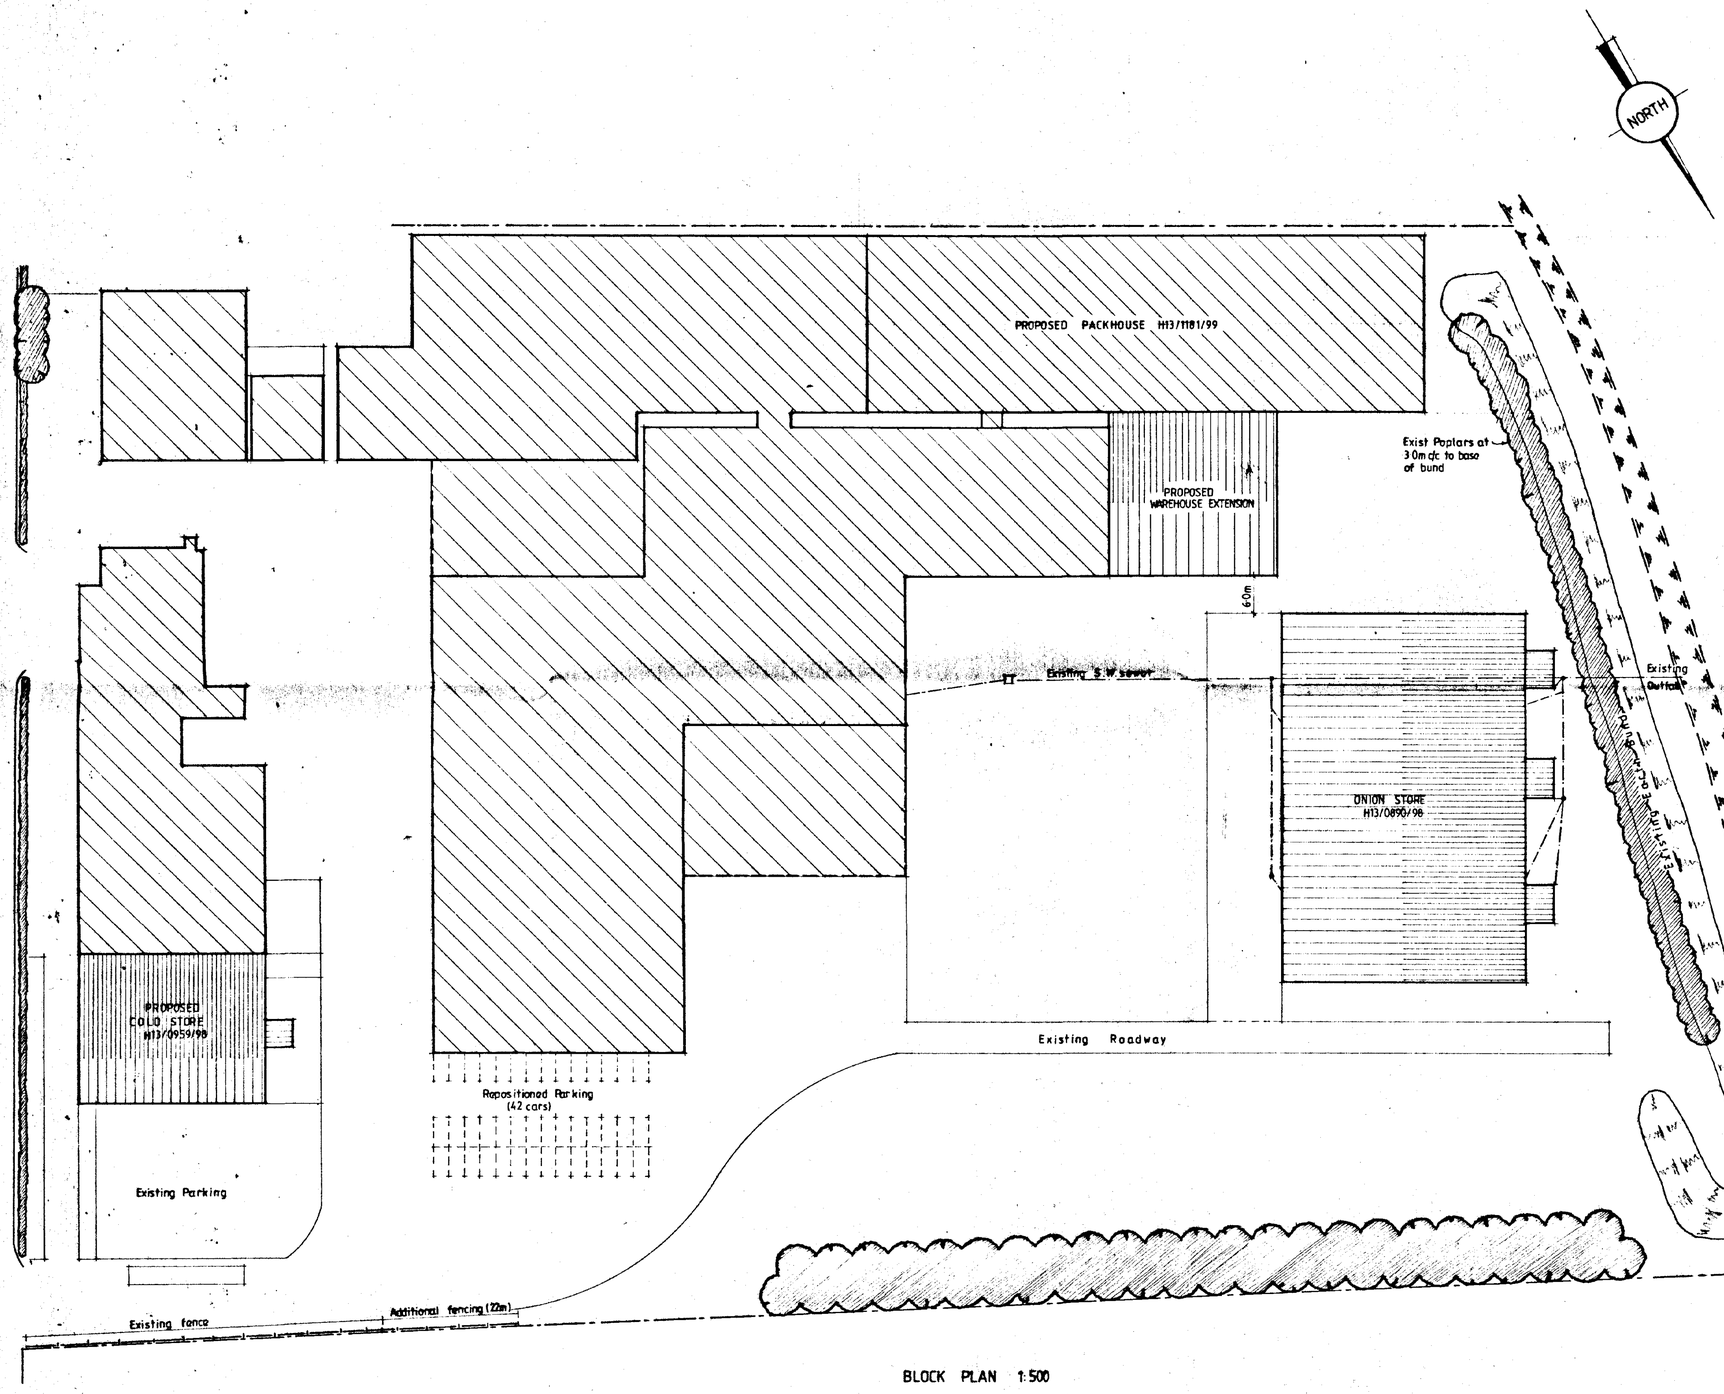


BLOCK PLAN 1:500

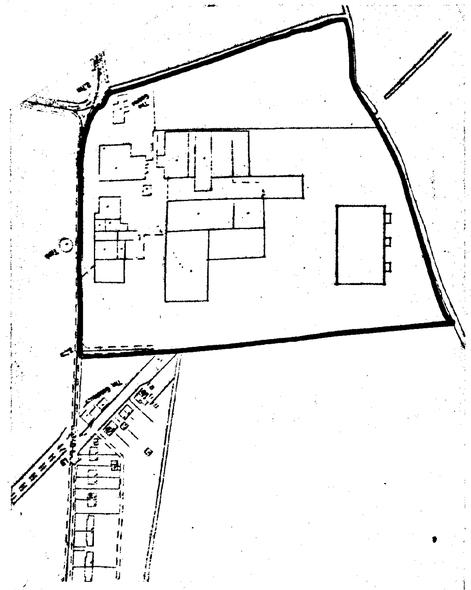

LOCATION PLAN 1:2500

SOUTH HOLLAND DC
HOUSING & PLANNING
17 AUG 2000
Ref: 1014/00.

DETERMINED PLAN

ref. revision date

G. R. MERCHANT
I.ENG AMICE FIWO
ARCHITECTURAL, STRUCTURAL AND LAND DRAINAGE CONSULTANTS
Unit 4, Wrights Mews
182 Park Road, Holbeach,
Spalding, Lincs. PE12 7EE
Tel: 01406 490390
Fax 01406 425744
E-Mail G. R. Merchant @ Merchant. Fsb. Co. UK

Project
PROPOSED EXTENSION TO WAREHOUSE
LONG LANE,
MOULTON,
SPALDING, LINCS.

Client
MOULTON BULB COMPANY LTD.

Drawing
BLOCK & LOCATION PLANS

Job Ref	Drawing No
095-00	02
Date: AUGUST '00	Drawn: J.G.

Scales

DO NOT SCALE FROM THIS DRAWING

This drawing is copyright and may not be altered, traced, photocopied or used for any other purpose other than that for which it is issued.
The General Contractor is to check all dimensions on site and report any discrepancies to the Architect.
Foundations on this drawing including foundations are based upon typical site conditions related to the base. No responsibility can be accepted for abnormal conditions which may be discovered during construction unless reported to the Architect and fresh design recommendations may be necessitated. Site soil surveys are recommended in respect of foundations to establish specific site conditions before foundation work is undertaken.