


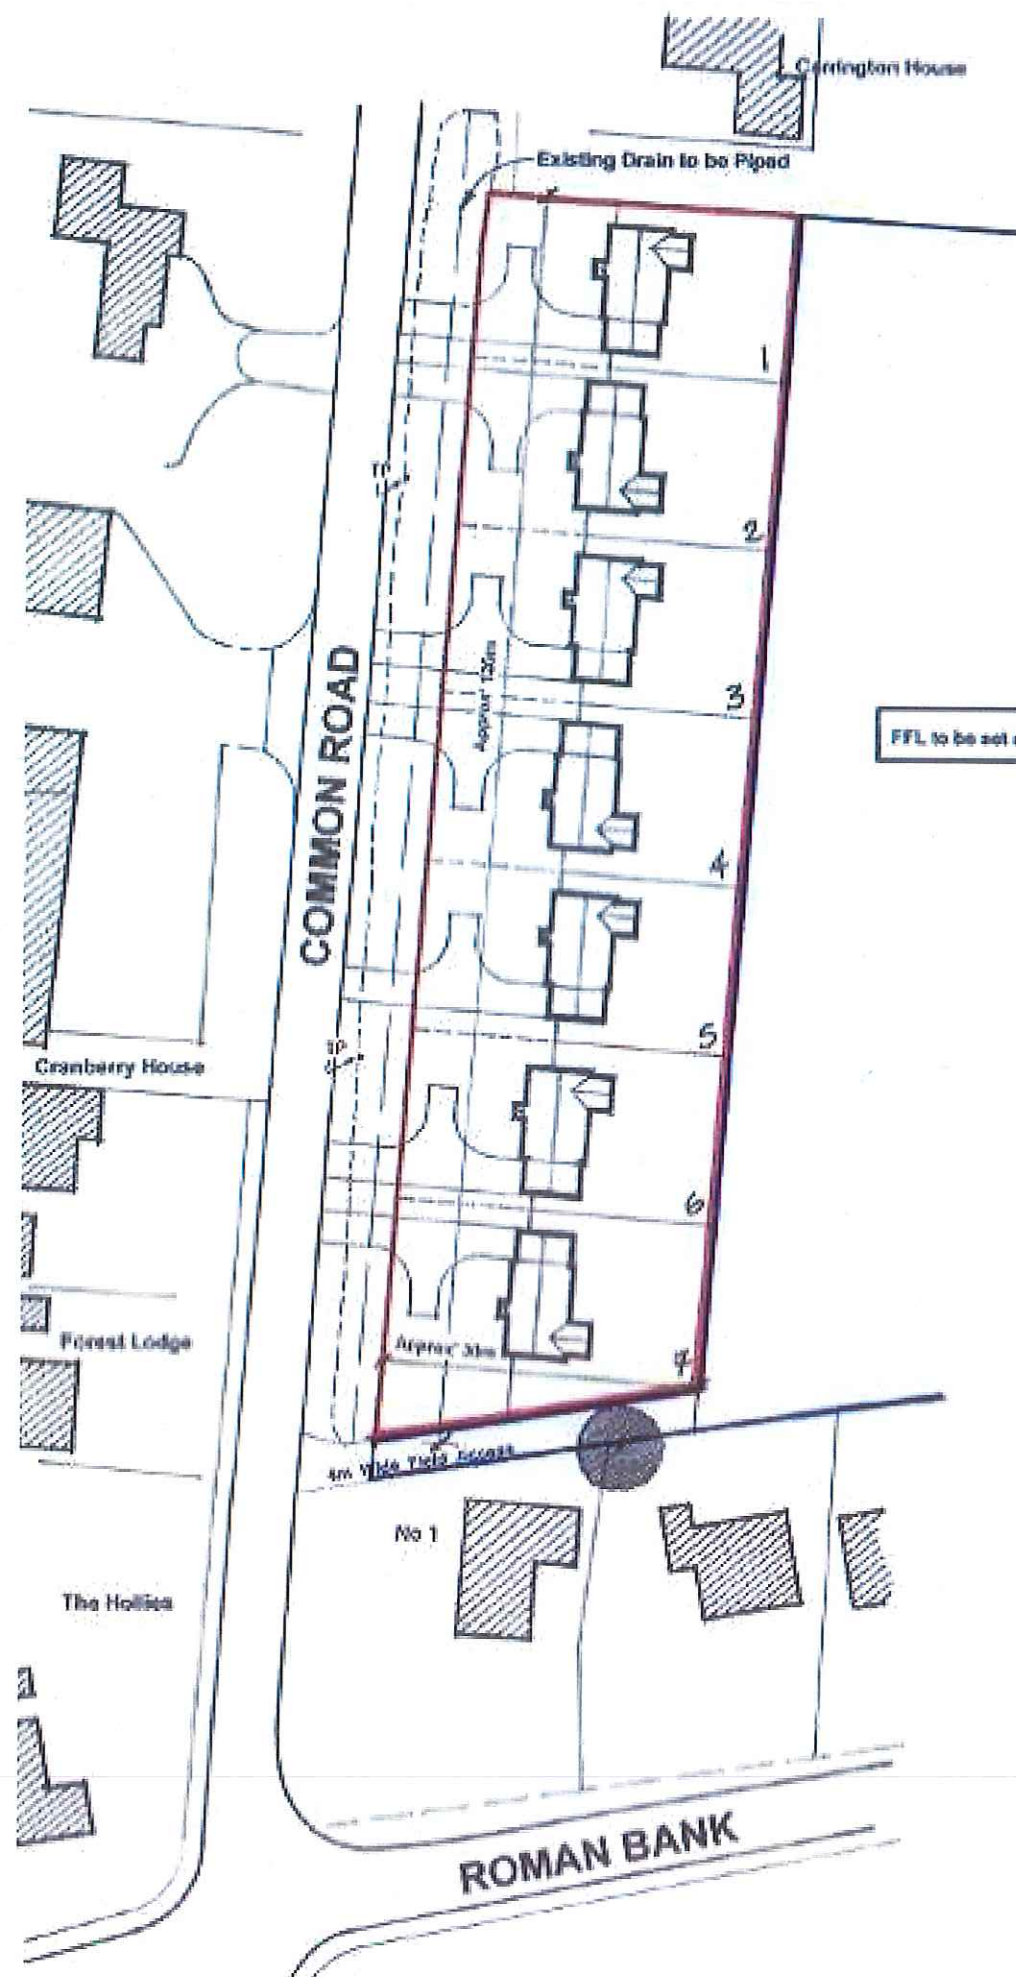

FFL to be set at 4.05m OD

ASHGROVE
— ASSOCIATES —

Mr A Naylor.

Proposed Residential Development
Off Common Road, Moulton Sexs End,
Spalding. PE12 6LP.

BLOCK PLAN

Scale 1:500

Oct 2017

Org No AA-17-07