


18 architectave

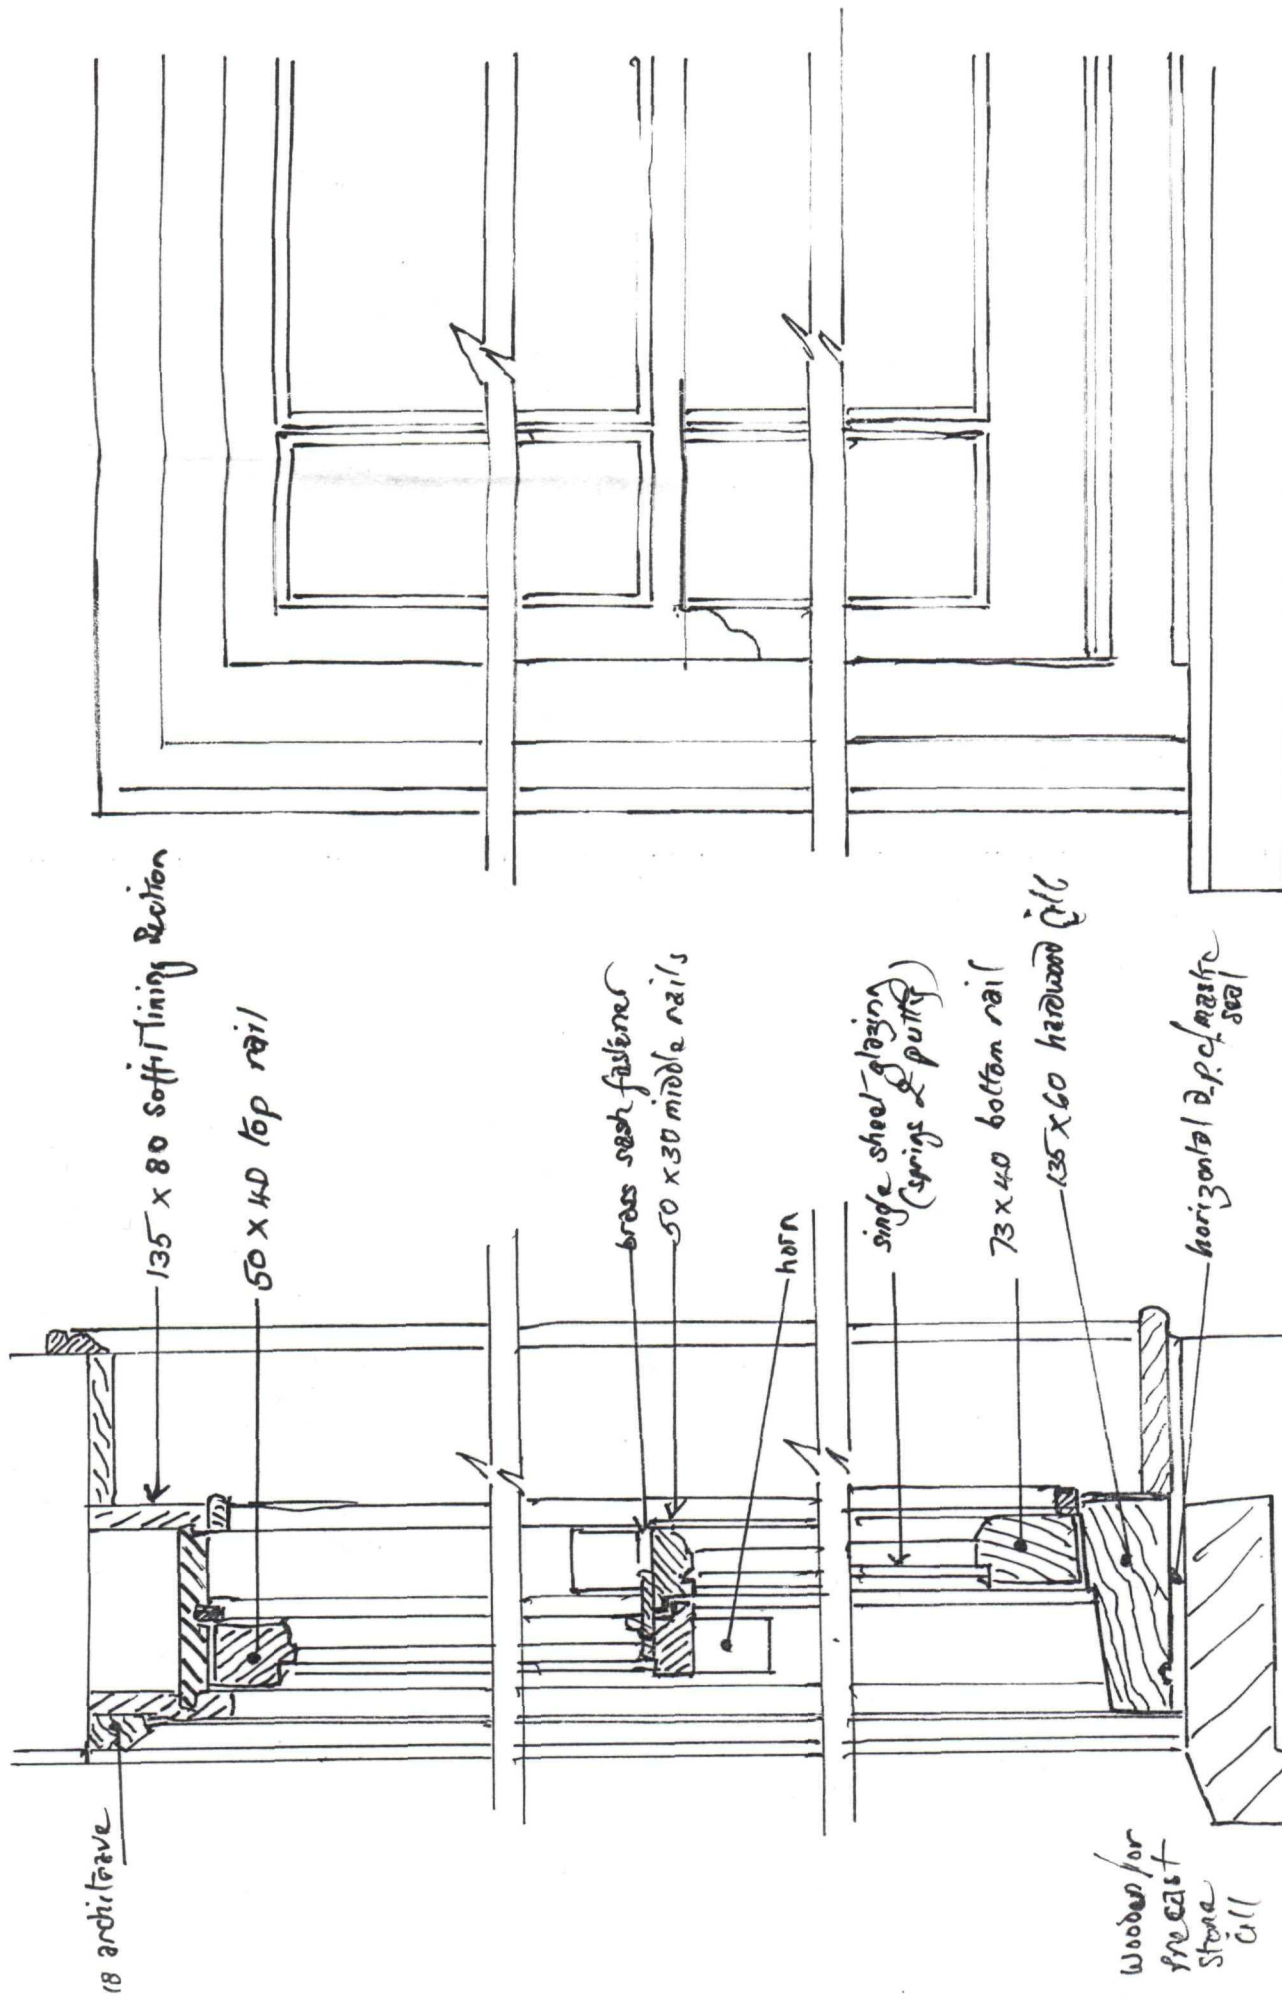

VERTICAL SECTION

Existing brick masonry & internal finish


Provision of axle pulleys & rot resistant cords.

ELEVATION


Window sections & mowdings to match character of existing rear windows. suitable draught-seal to be fitted

single sheet glazing (springs & putty)


vehicle dpc mastic bead seal

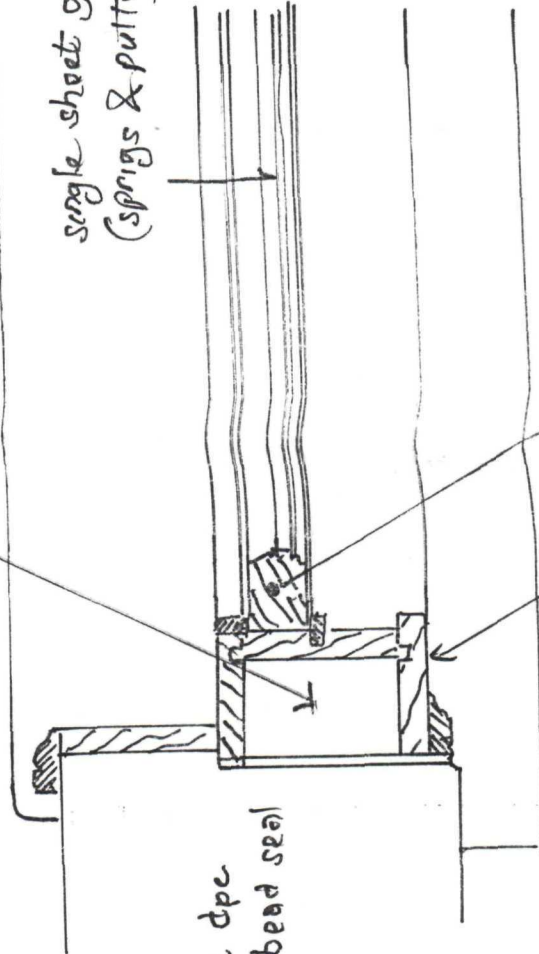

PLAN

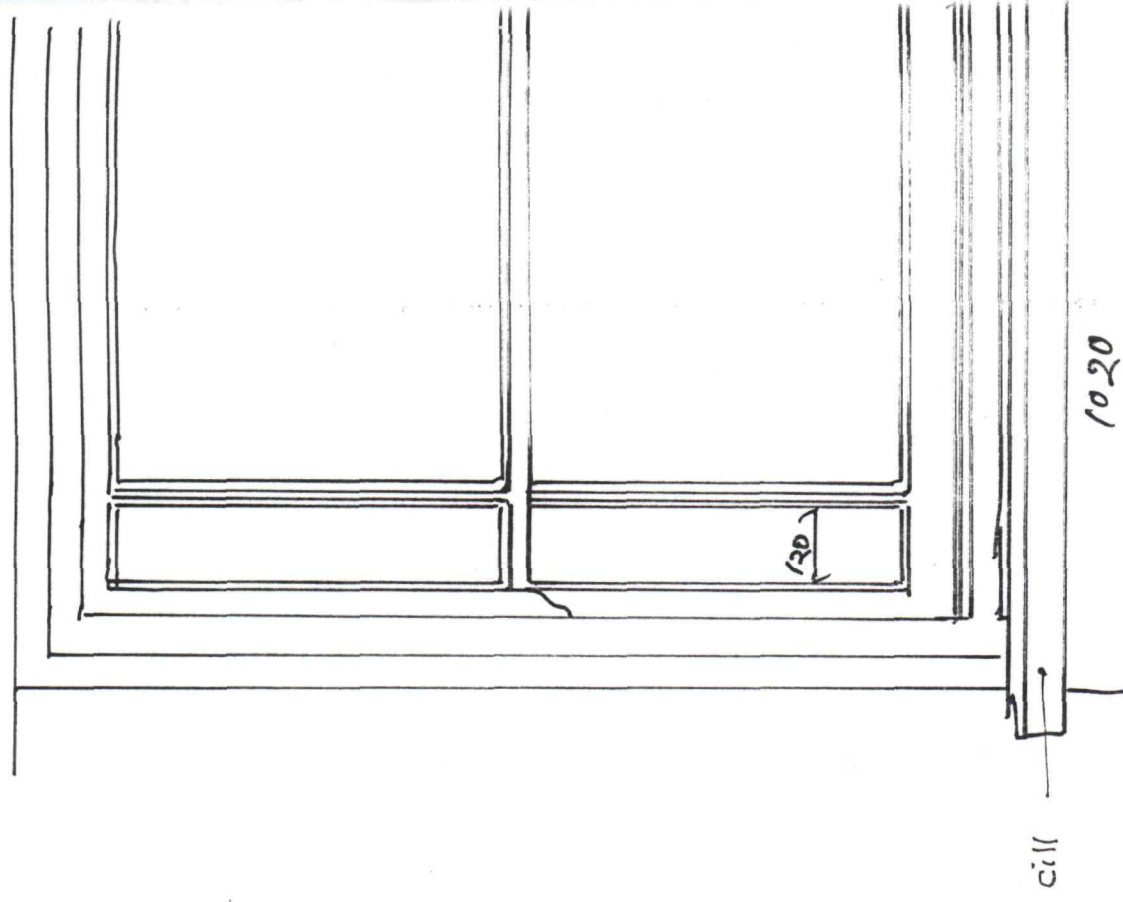


DETERMINED PLAN

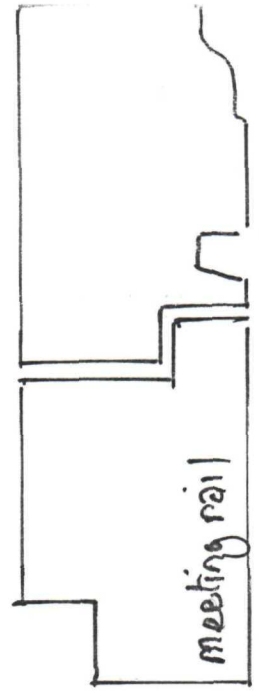


"Boyfields" 9 HIGH ST MOULTON

1026/00

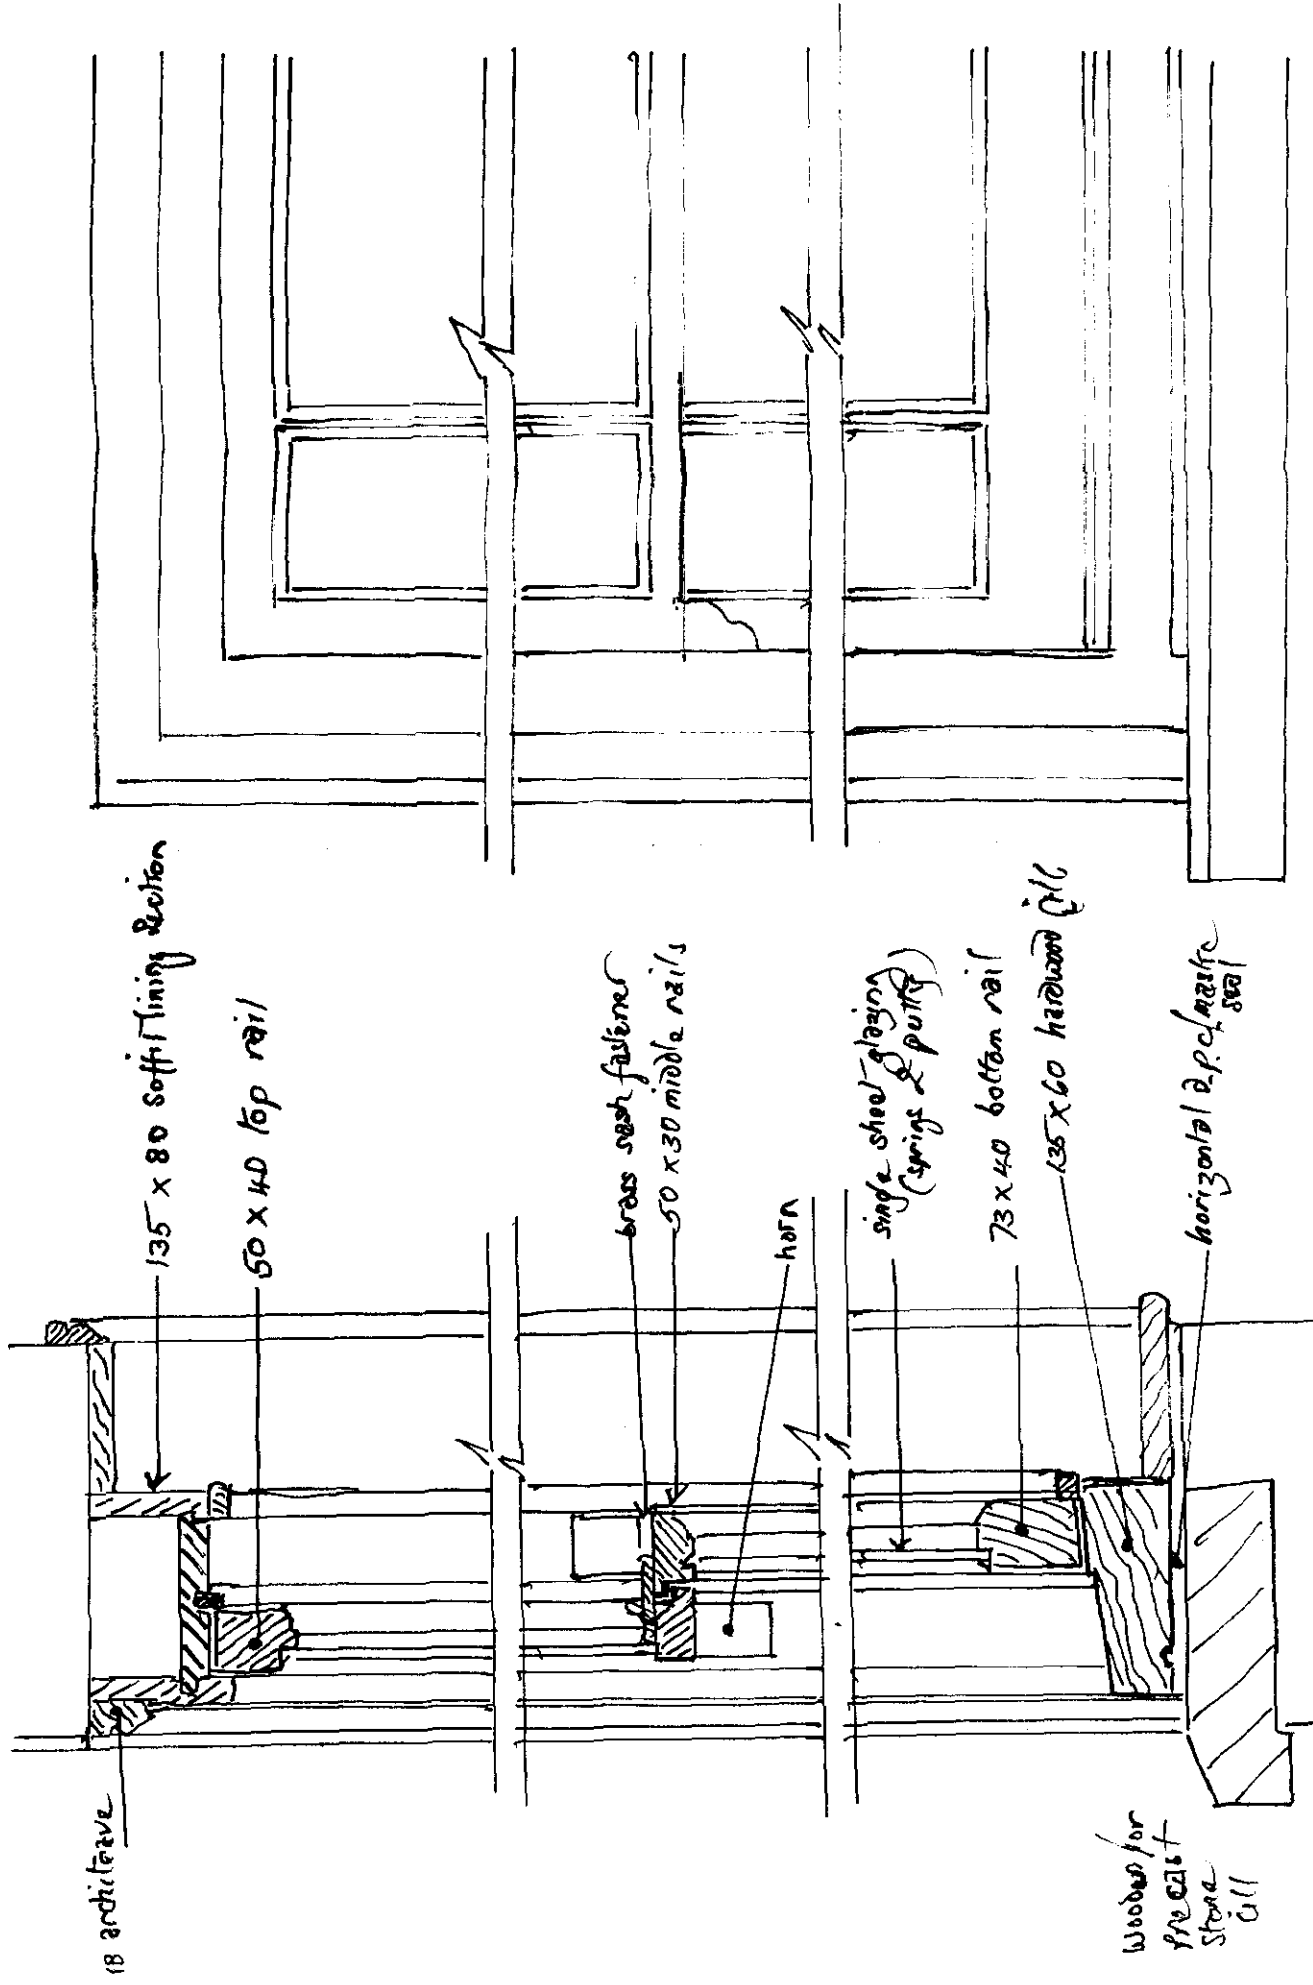


ELEVATION

VERTICAL SECTION

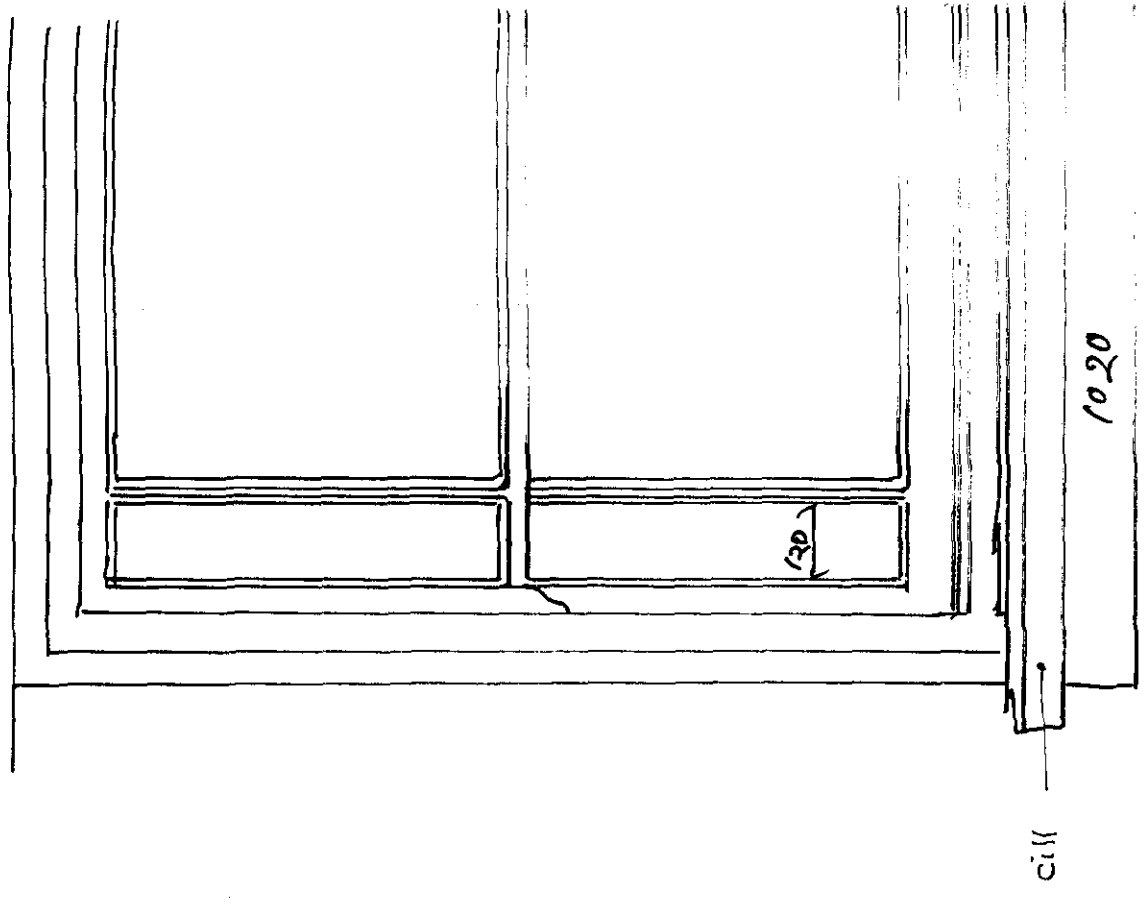

Existing brick
masonry & internal finish


Provision of
c.i./brass axle pulleys & not
resistant cords.

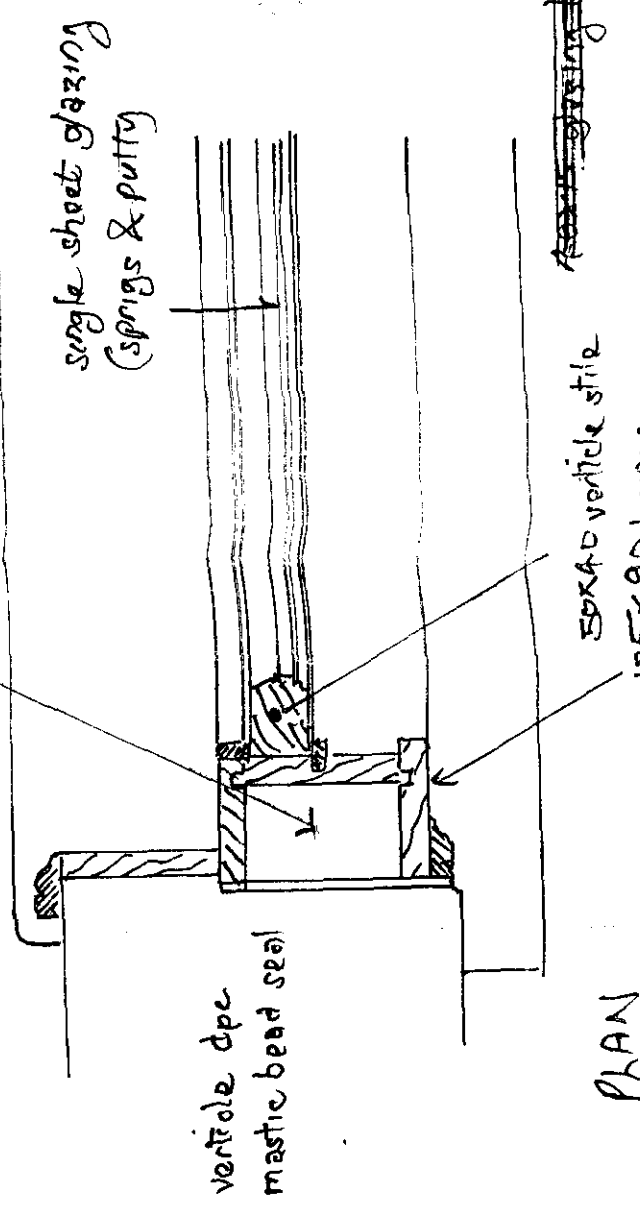

PLAN

Window sections & mowdings
to match character of existing
near windows.
suitable draught-seal to be
fitted

1026/00

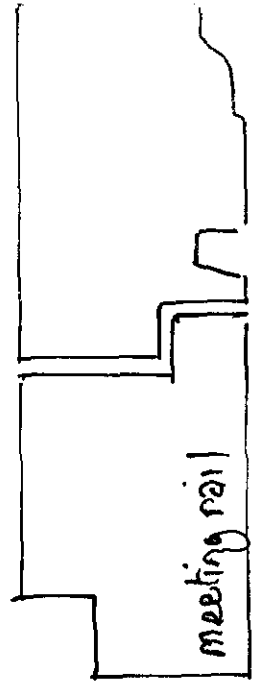

"Boyfields"
9 HIGH ST
MOULTON