


PLOT 4 & 5 - (Plot 4 = Handed & Plot 5 = As shown)

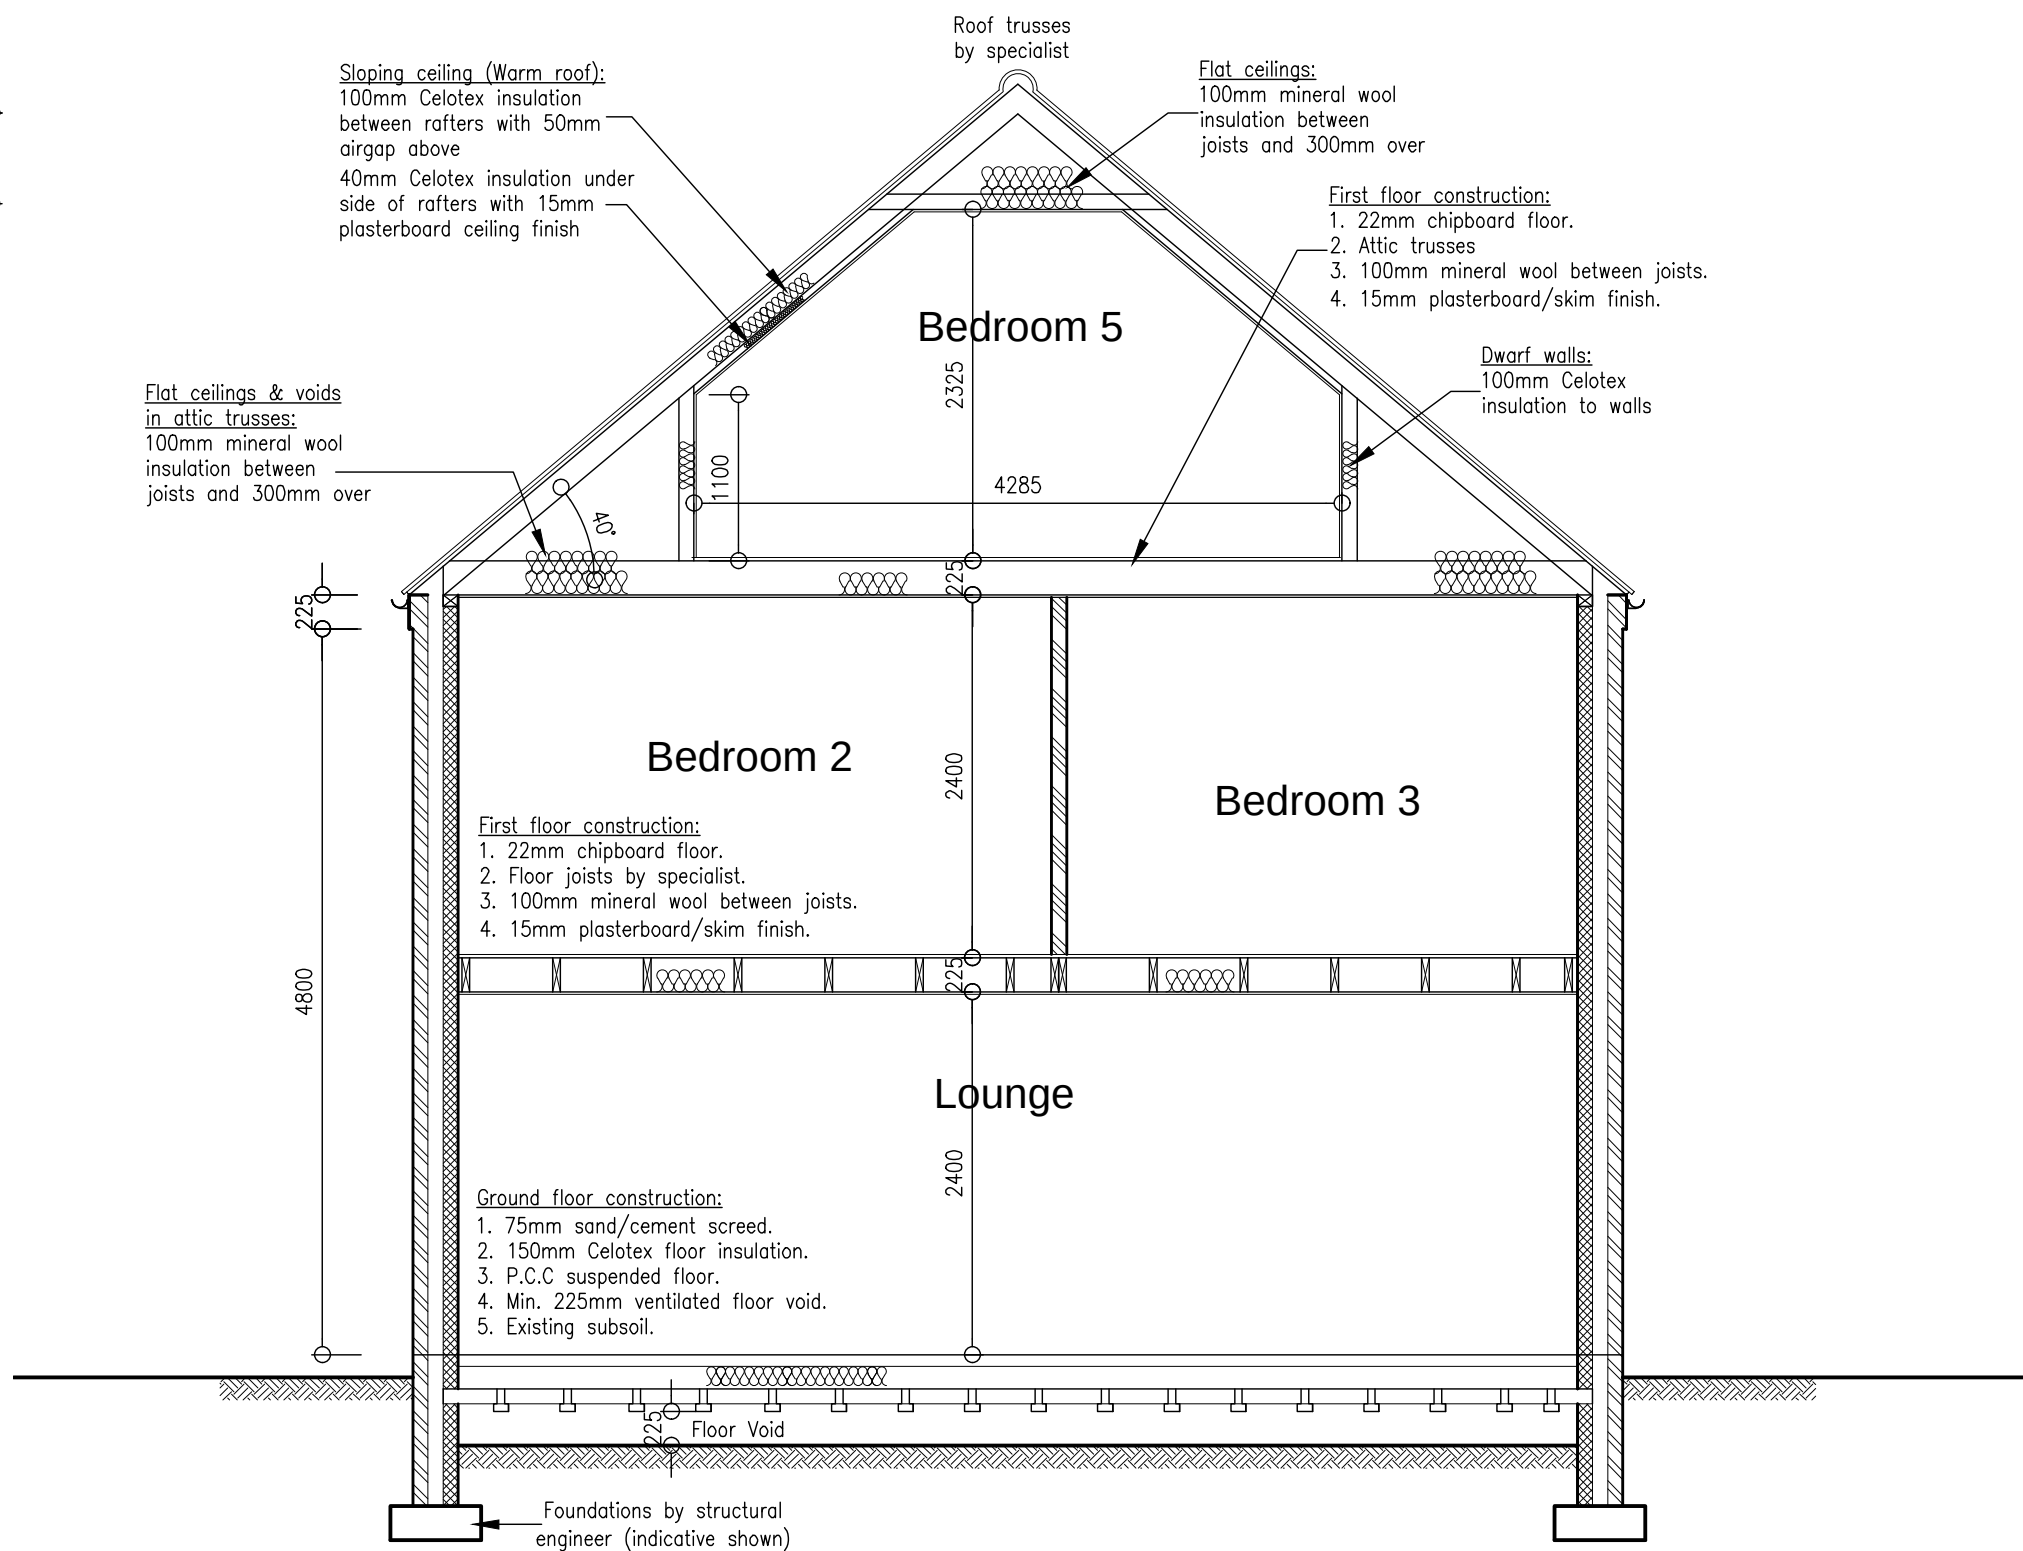

Proposed Section A-A 1:50

Peter Humphrey Associates Ltd.
ARCHITECTURAL DESIGN AND BUILDING

PROJECT
PROPOSED DEVELOPMENT
SITE
LAND ADJ. No.1
HALL LANE
MOULTON SEAS END
SPALDING
PE12 6LB

DRAWING

BREGS DRAWING 2
PLOT 4 & 5 (part 2)

CLIENT **Mr S Thomson & W Wright**
Wilf Hammond Homes Ltd.

DATE July 2019 SCALE As Shown JOB No. 6040/BR02E

COPYRIGHT: THIS DRAWING MUST NOT BE ISSUED, LOANED OR COPIED
WITHOUT THE CONSENT OF PETER HUMPHREY ASSOCIATES

Peter Humphrey Associates
ARCHITECTURAL DESIGN AND BUILDING
TELEPHONE: 01945 466 966
FAX: 01945 466 433
E-Mail: info@peterhumphrey.co.uk
30 OLD MARKET WISBECH CAMBS PE15 1NB
Fenland District Council