
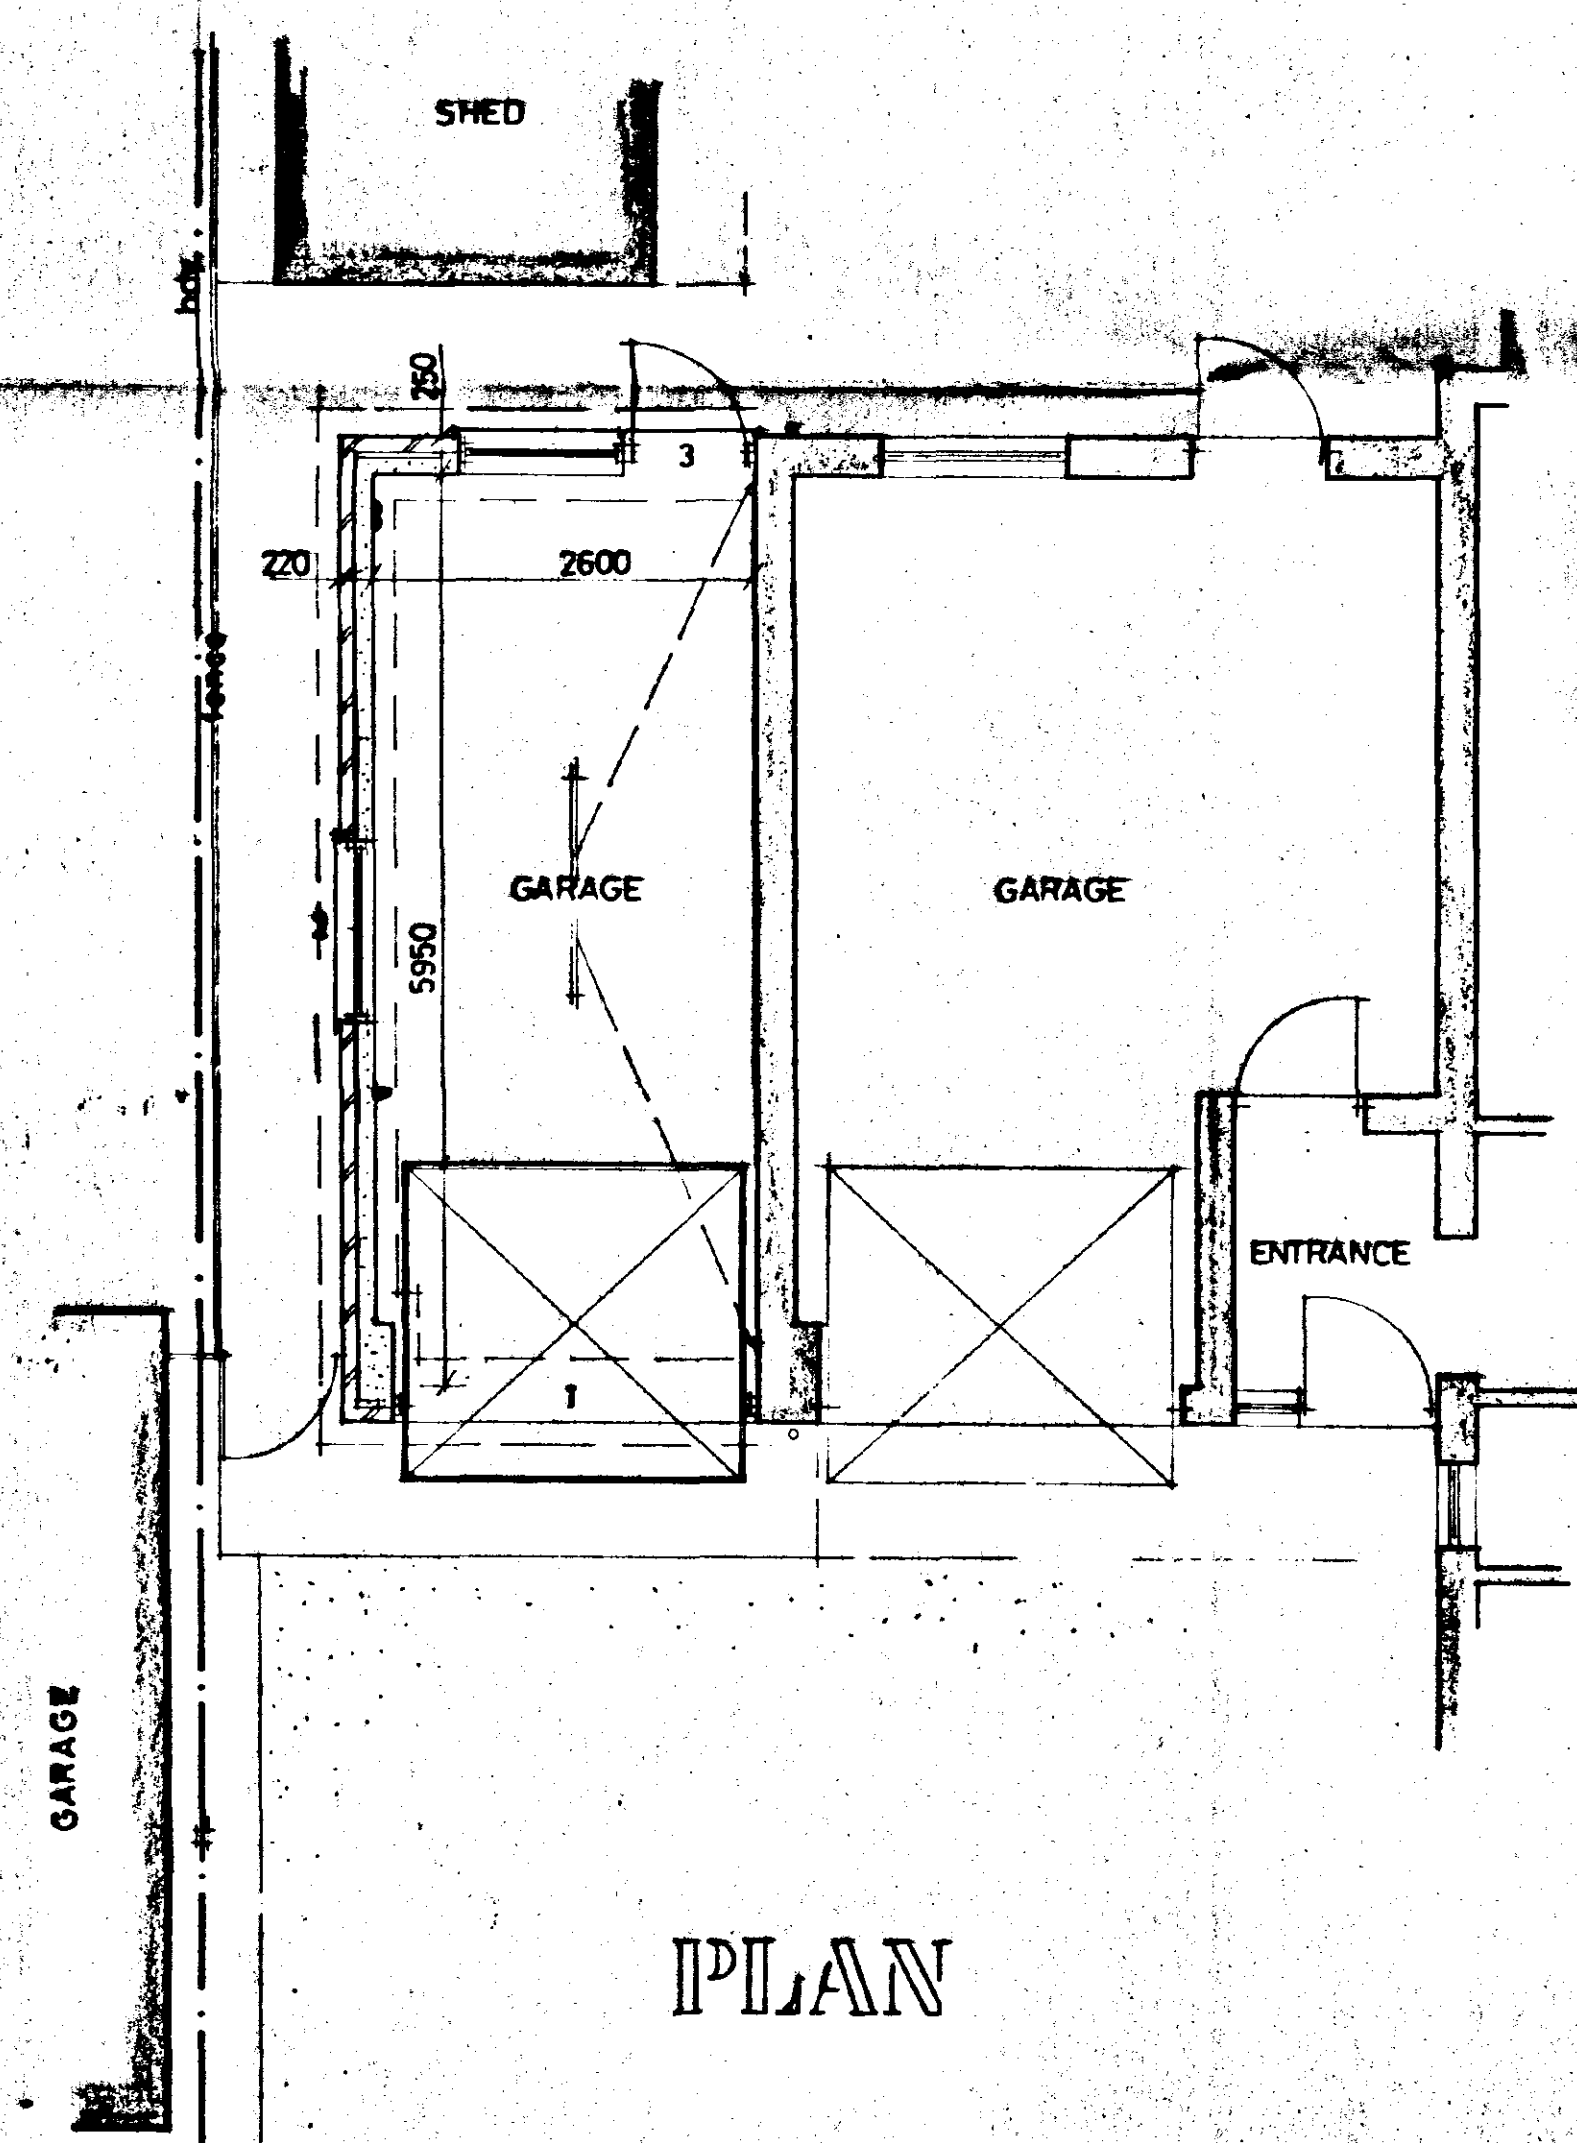
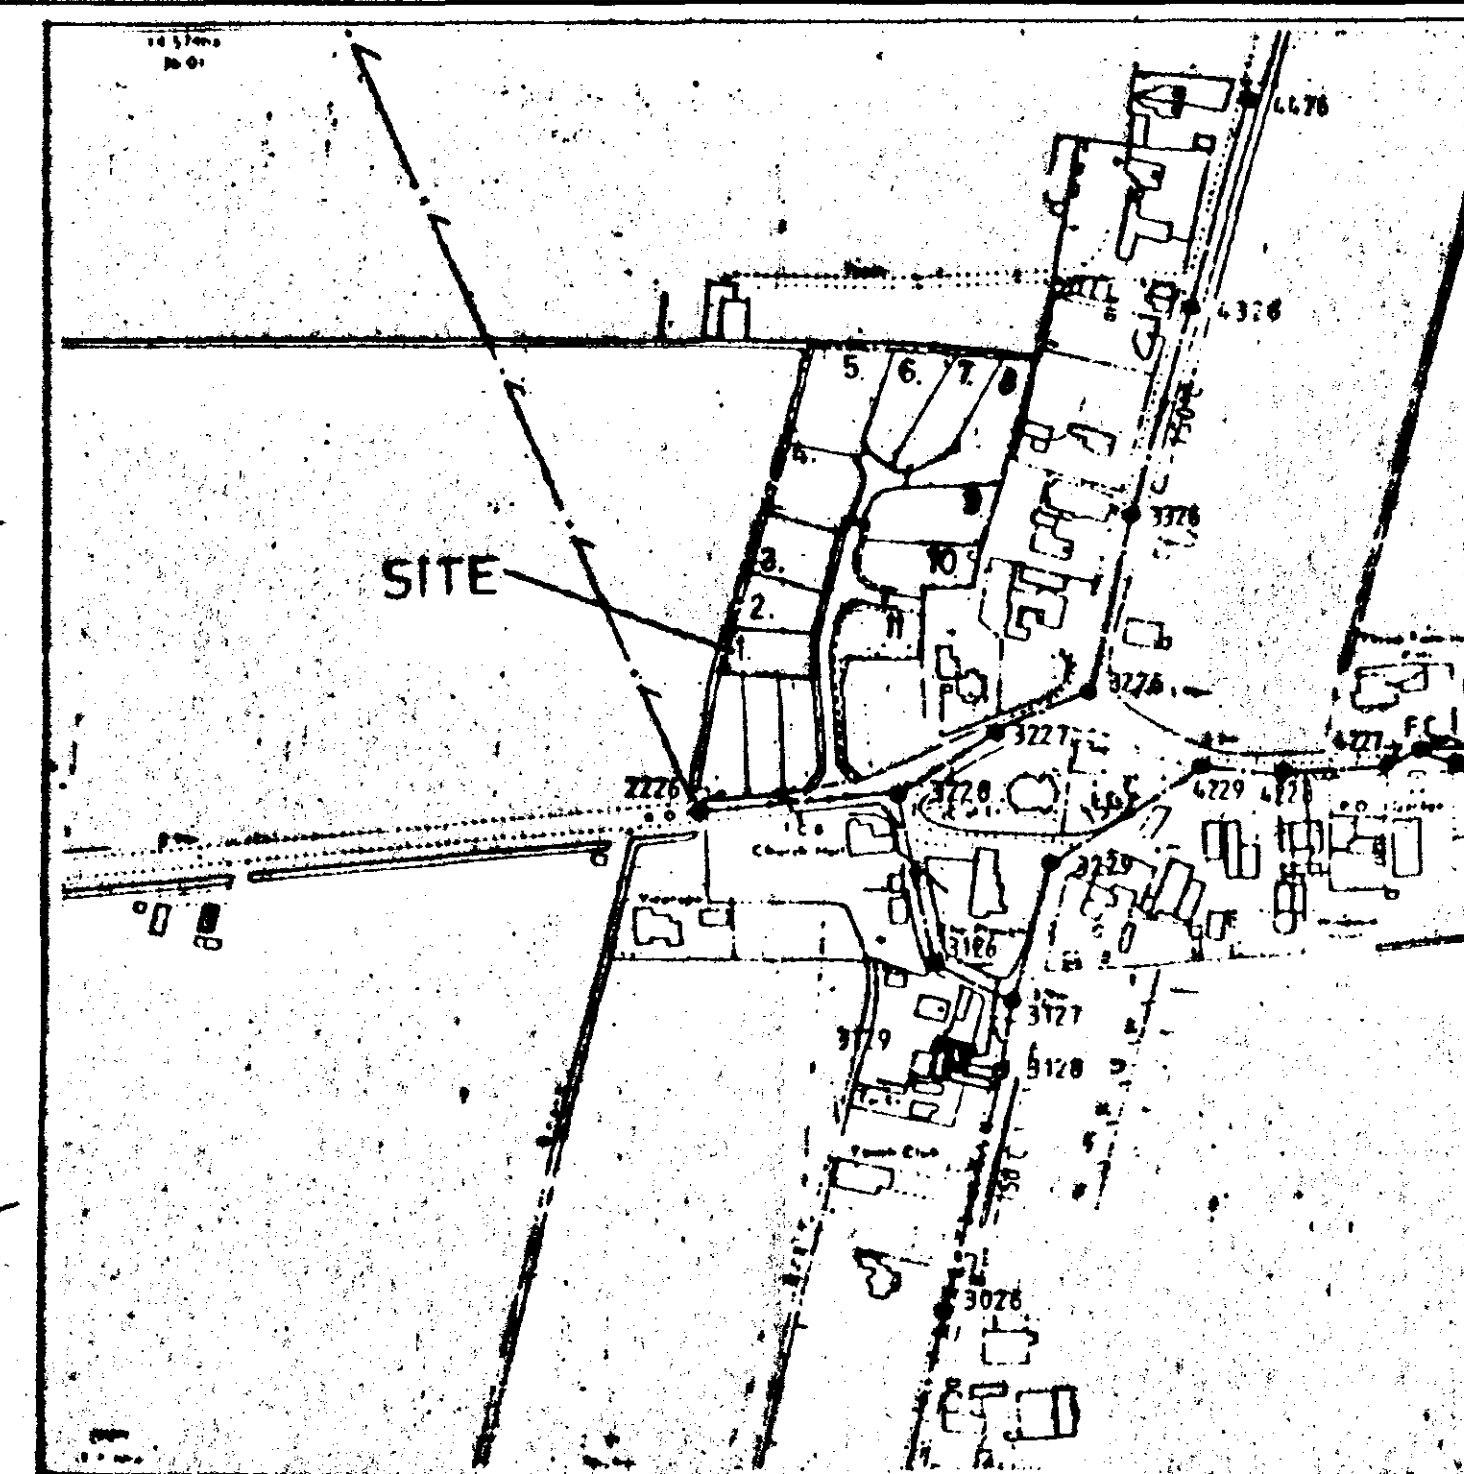
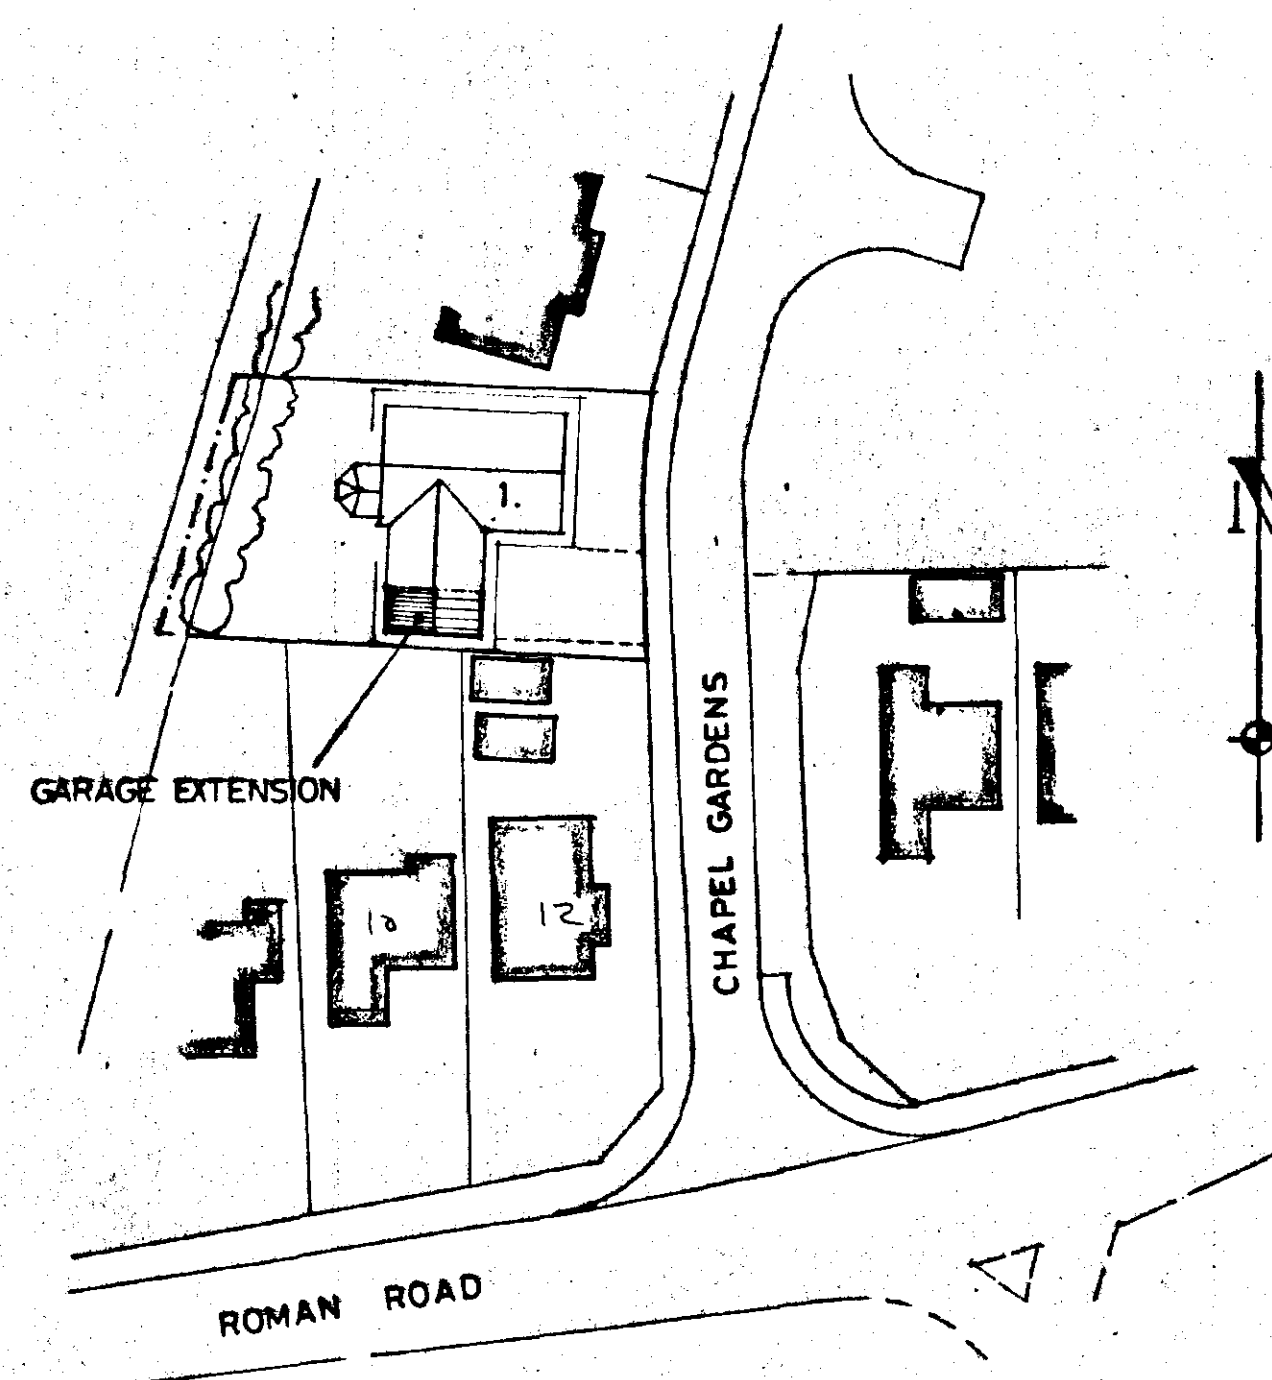


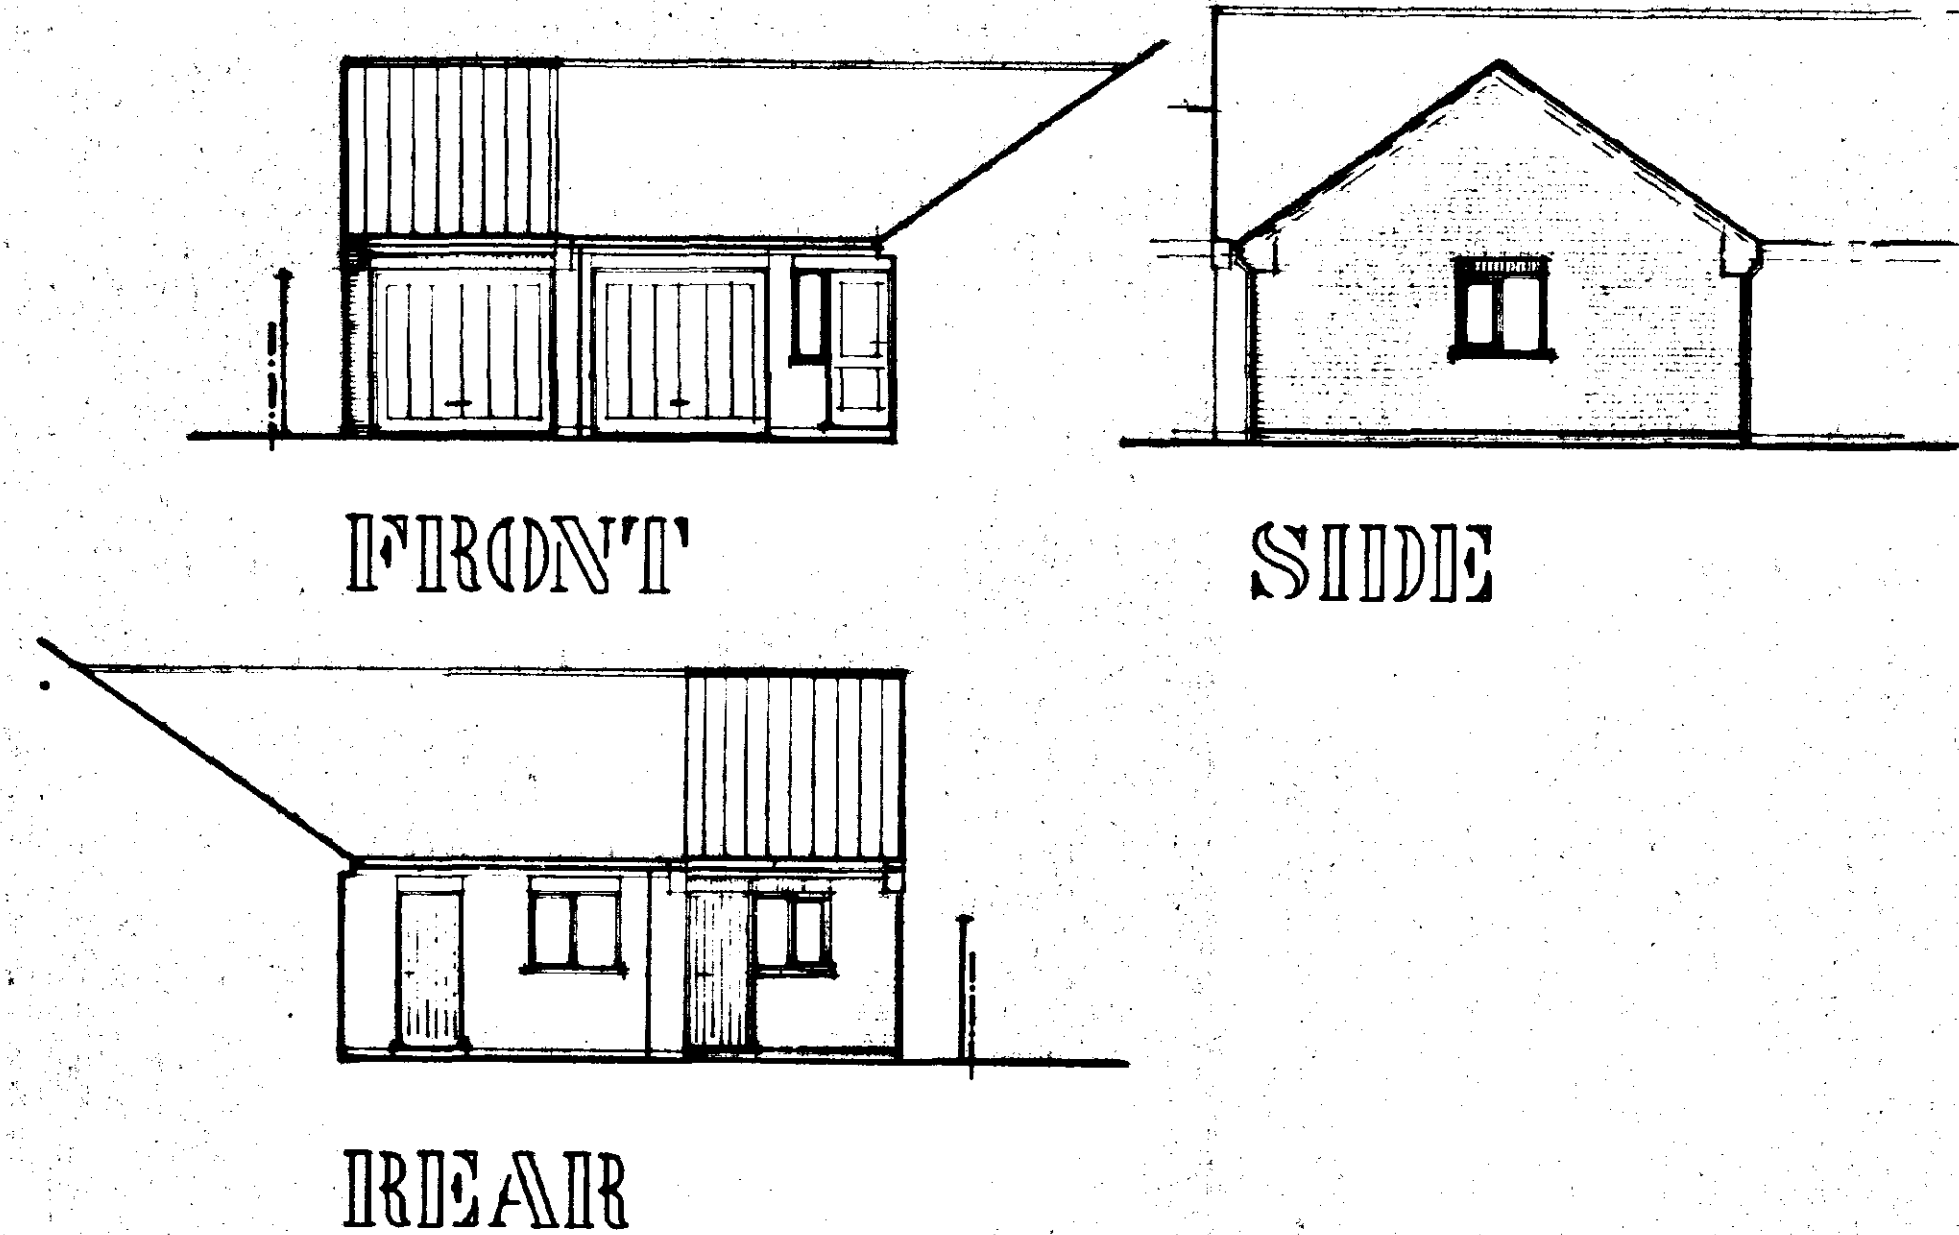

DO NOT SCALE FROM THIS DRAWING
 This drawing is copyright and may not be altered, traced, photographed or used for any purpose other than that for which it is issued.
 The General Contractor is to check all dimensions on site and report discrepancies to the Architect.
 All details shown on this drawing including foundations are based upon typical site conditions related to the area. No responsibility can be accepted for abnormal conditions which may be discovered during construction unless reported to the Architect so that design amendments may be considered. Site soil surveys are recommended in respect of foundations to establish specific site conditions before foundation work is undertaken.

POS	REF	LINE	LENGTH
1	UP76/70NS	LG LI/HD	2700
2	210C	LG LI/S	1800
3	FX29M/210C	LG LI/HD	2400

DETERMINED PLAN

SOUTH HOLLAND DC
 HOUSING & PLANNING
 16 OCT 1998
 Ref: 1030/98

G. R. MERCHANT
 I. ENG AMICE, FIWO,
 ARCHITECTURAL, STRUCTURAL
 & LAND DRAINAGE CONSULTANT
 TEL: HOLBEACH (01406) 490800

PROJECT:
 GARAGE EXTENSION
 1 CHAPEL GARDENS
 OFF ROMAN ROAD
 MOULTON CHAPEL

CLIENT:
MR & MRS G.F. JONES

SCALES: 1/50 1/700 (WHILE OTHERWISE STATED)
 DATE: JULY 1998
 DRAWING No: GFJ.01
 REVISIONS: