
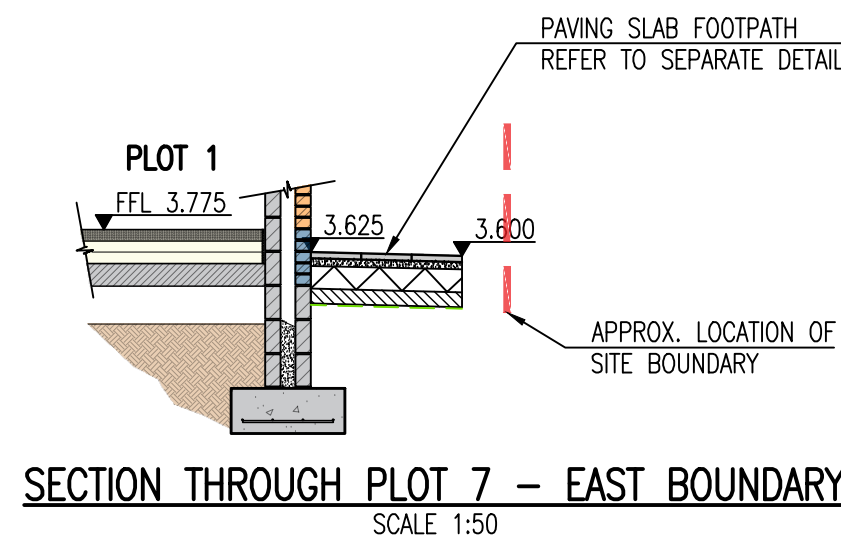
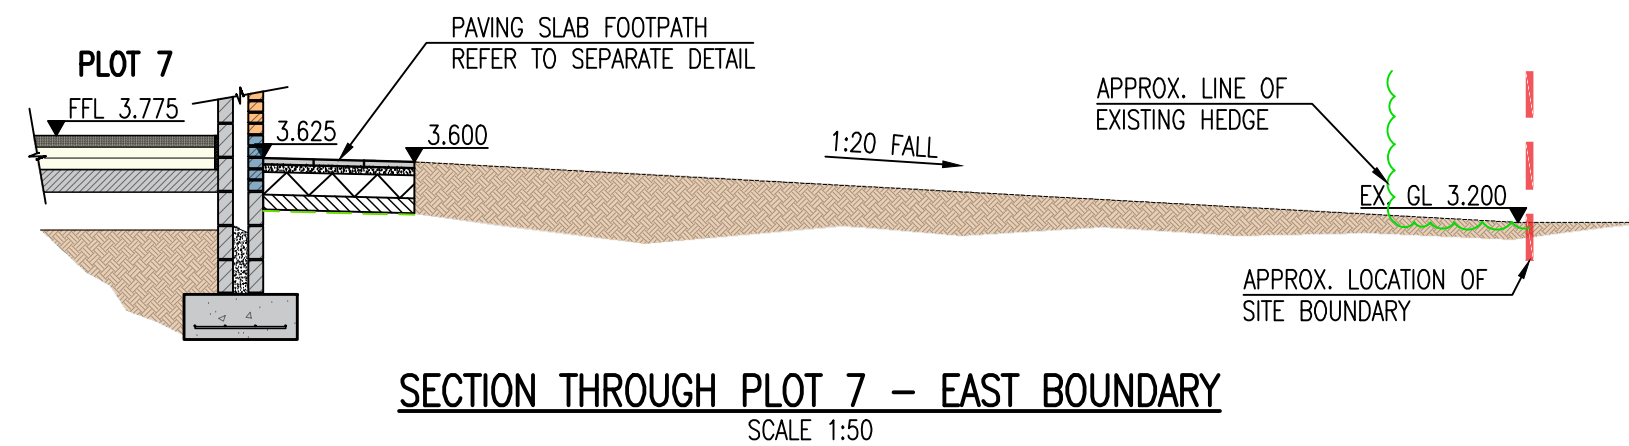
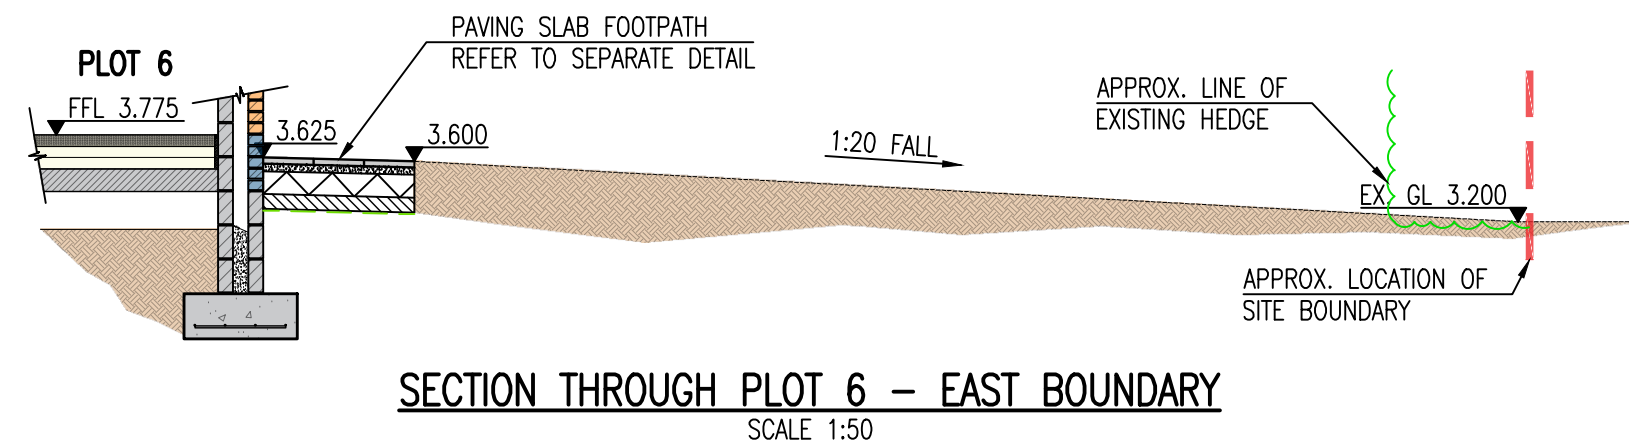
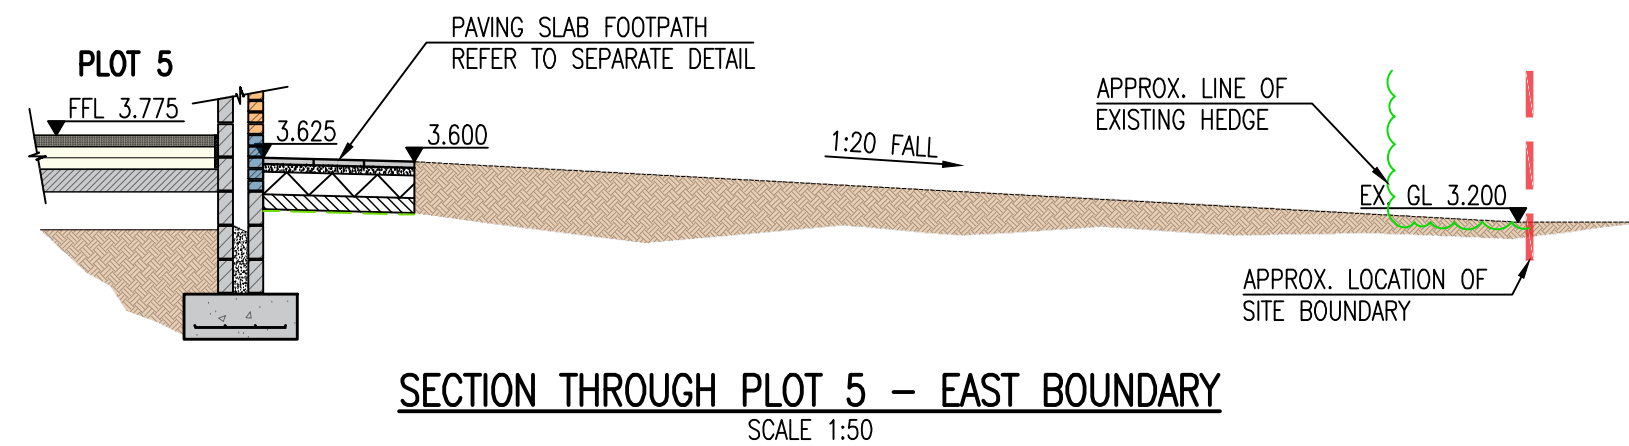
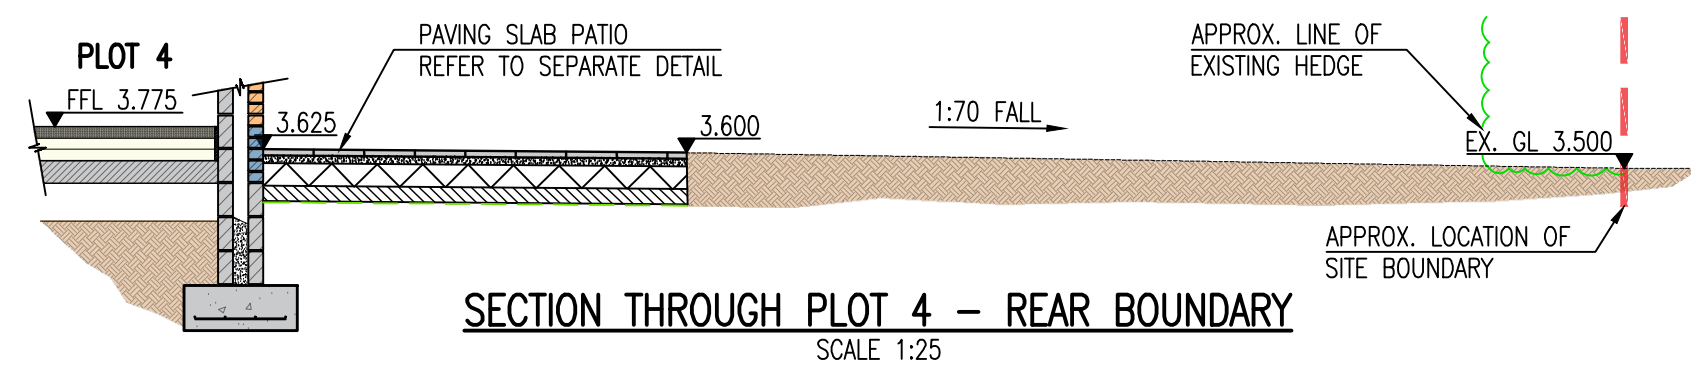
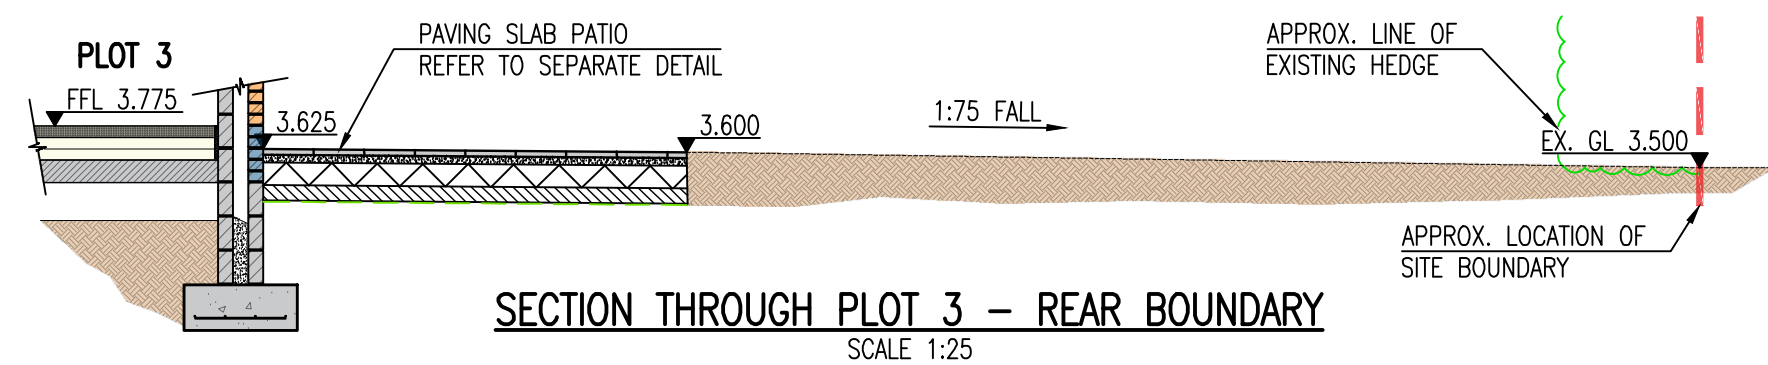
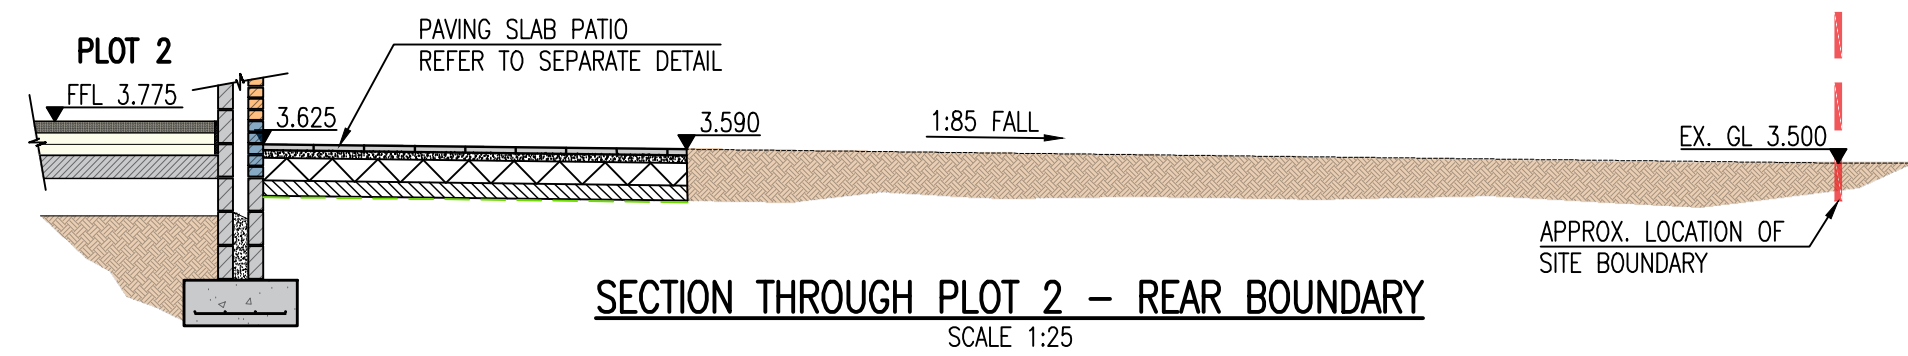
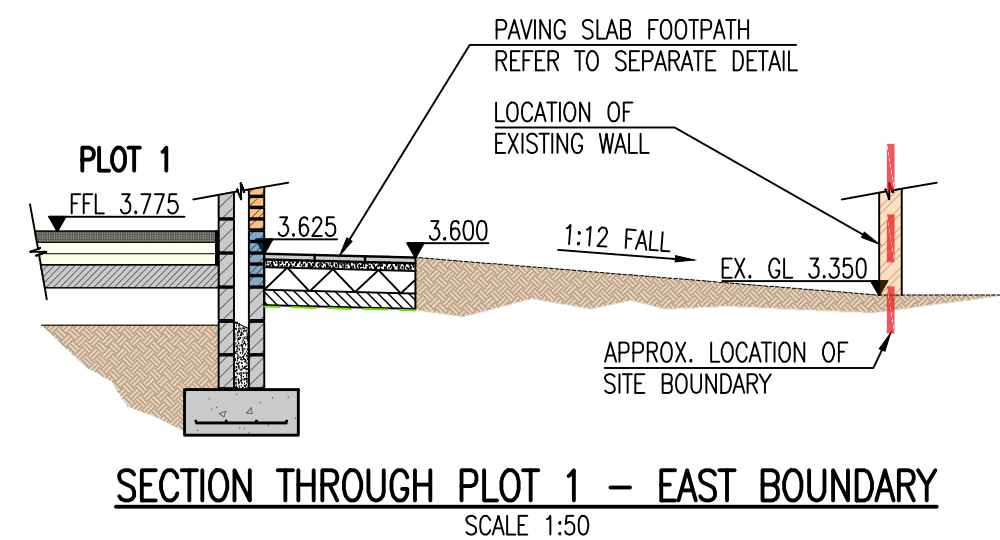


PLEASE REFER TO ARCHITECTS DRAWINGS FOR
CONFIRMATION OF ALL WALL/SETTING OUT
DIMENSIONS PRIOR TO COMMENCING OF WORKS

THIS DRAWING MUST BE READ IN CONJUNCTION
WITH ALL RELEVANT DRAWINGS & STRUCTURAL
CALCULATIONS

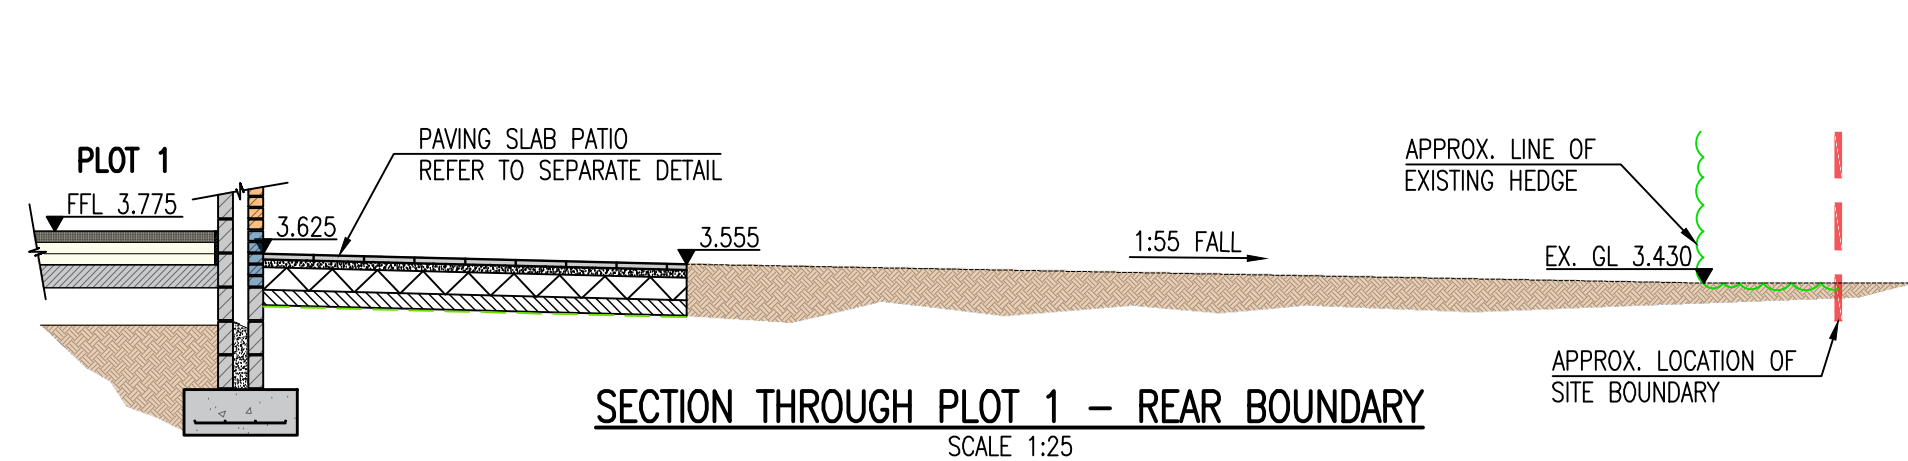

REV.	DESCRIPTION	MRB	APW	DRN.	DATE
1	FIRST ISSUE - FOR INFORMATION	MRB	APW	DRN.	29.11.24
SHIELDS WILSON e: info@shieldswilson.co.uk t: 01775 729252 STRUCTURAL AND CIVIL ENGINEERING					
STATUS FOR INFORMATION					
CLIENT R K WILSON (MSE)					
PROJECT PROPOSED RESIDENTIAL DEVELOPMENT REAR OF CASSINI LODGE, 58 SEAS END ROAD, MOULTON SEAS END, PE12 6LD					
TITLE PROPOSED SITE SECTIONS					
DATE	SEP. '24	SCALE 1:50	DRAWING NO.	REV.	
DRAWN	MRB		SW24-137-112	-	