

FIRST FLOOR

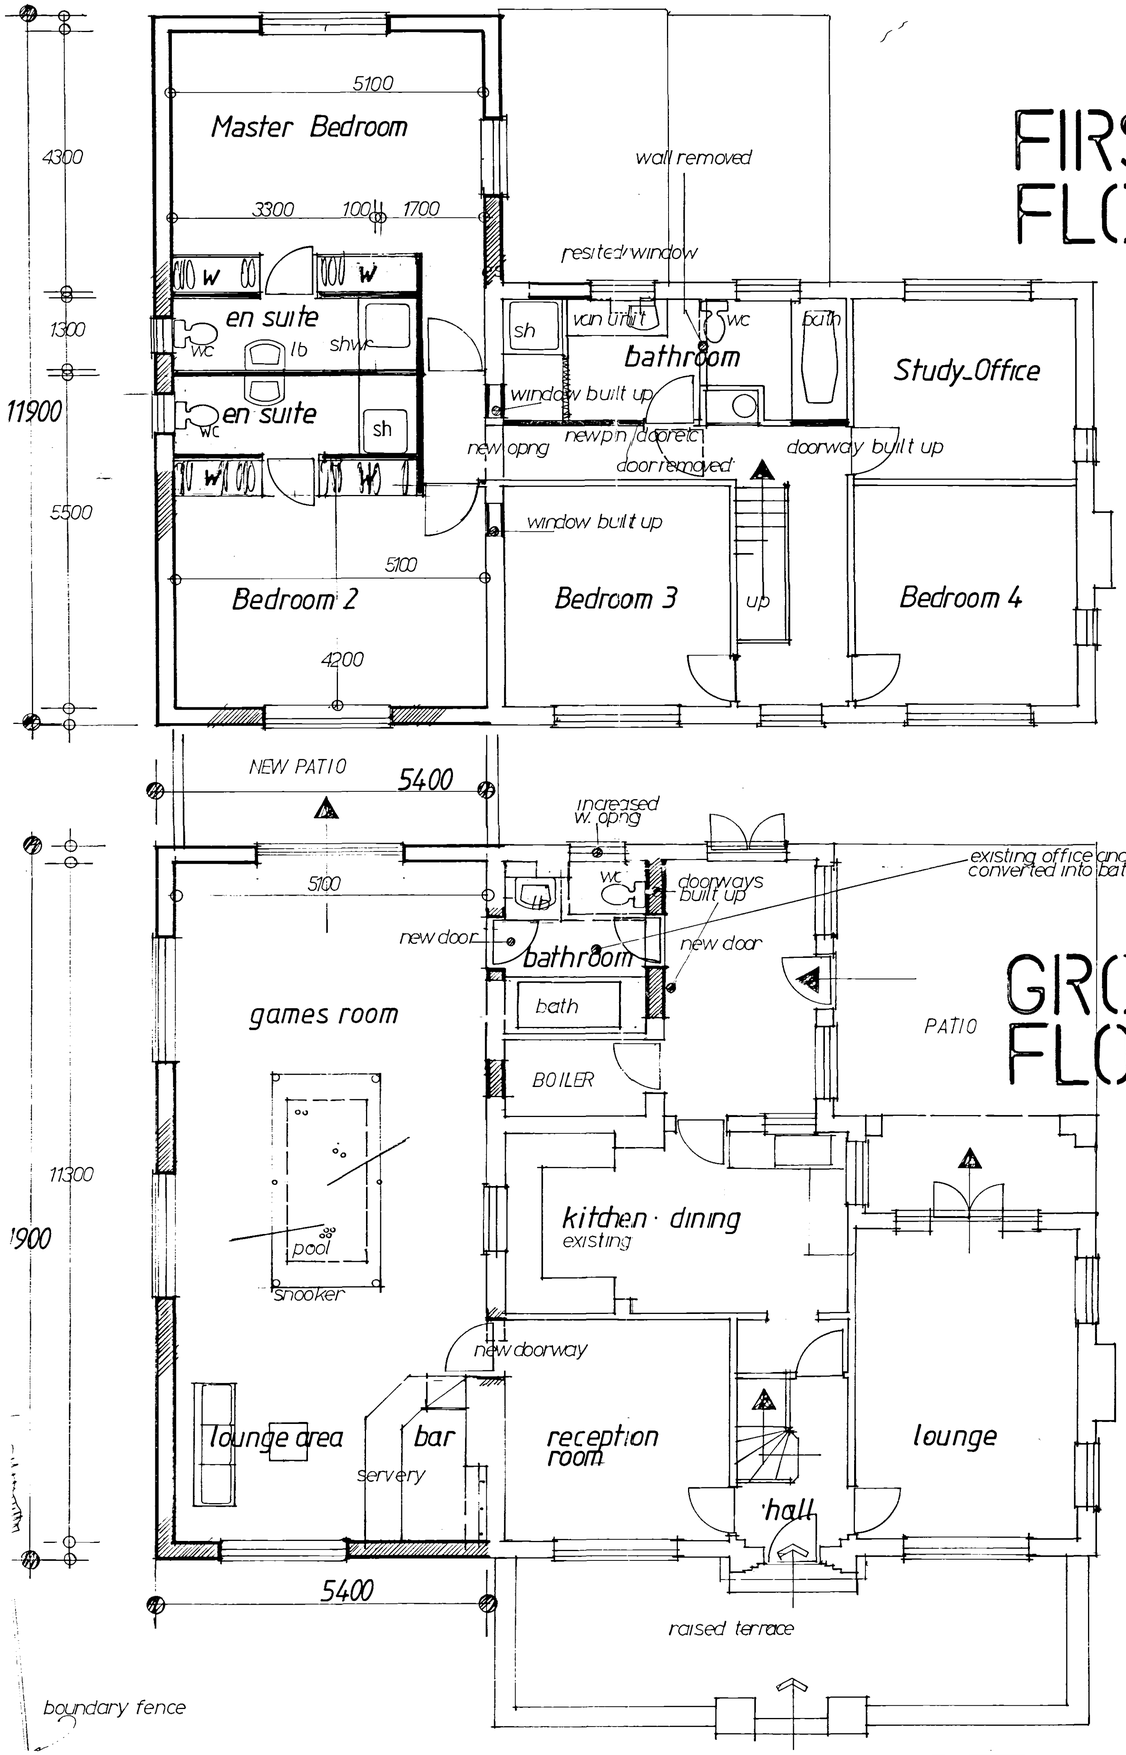

GROUND FLOOR

SOUTH

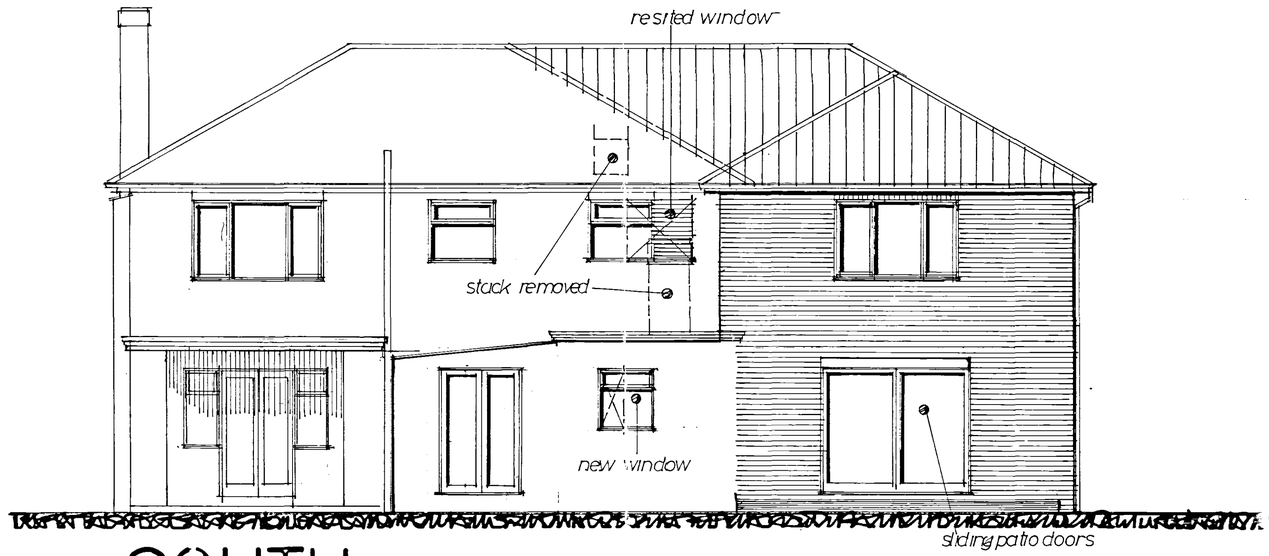

EAST



NORTH



DETERMINED PLAN

22 AUG 2003

1041013

MR. MRS C. STOPPS

PROPOSED ALTERATIONS AND EXTENSIONS

1011.3.2