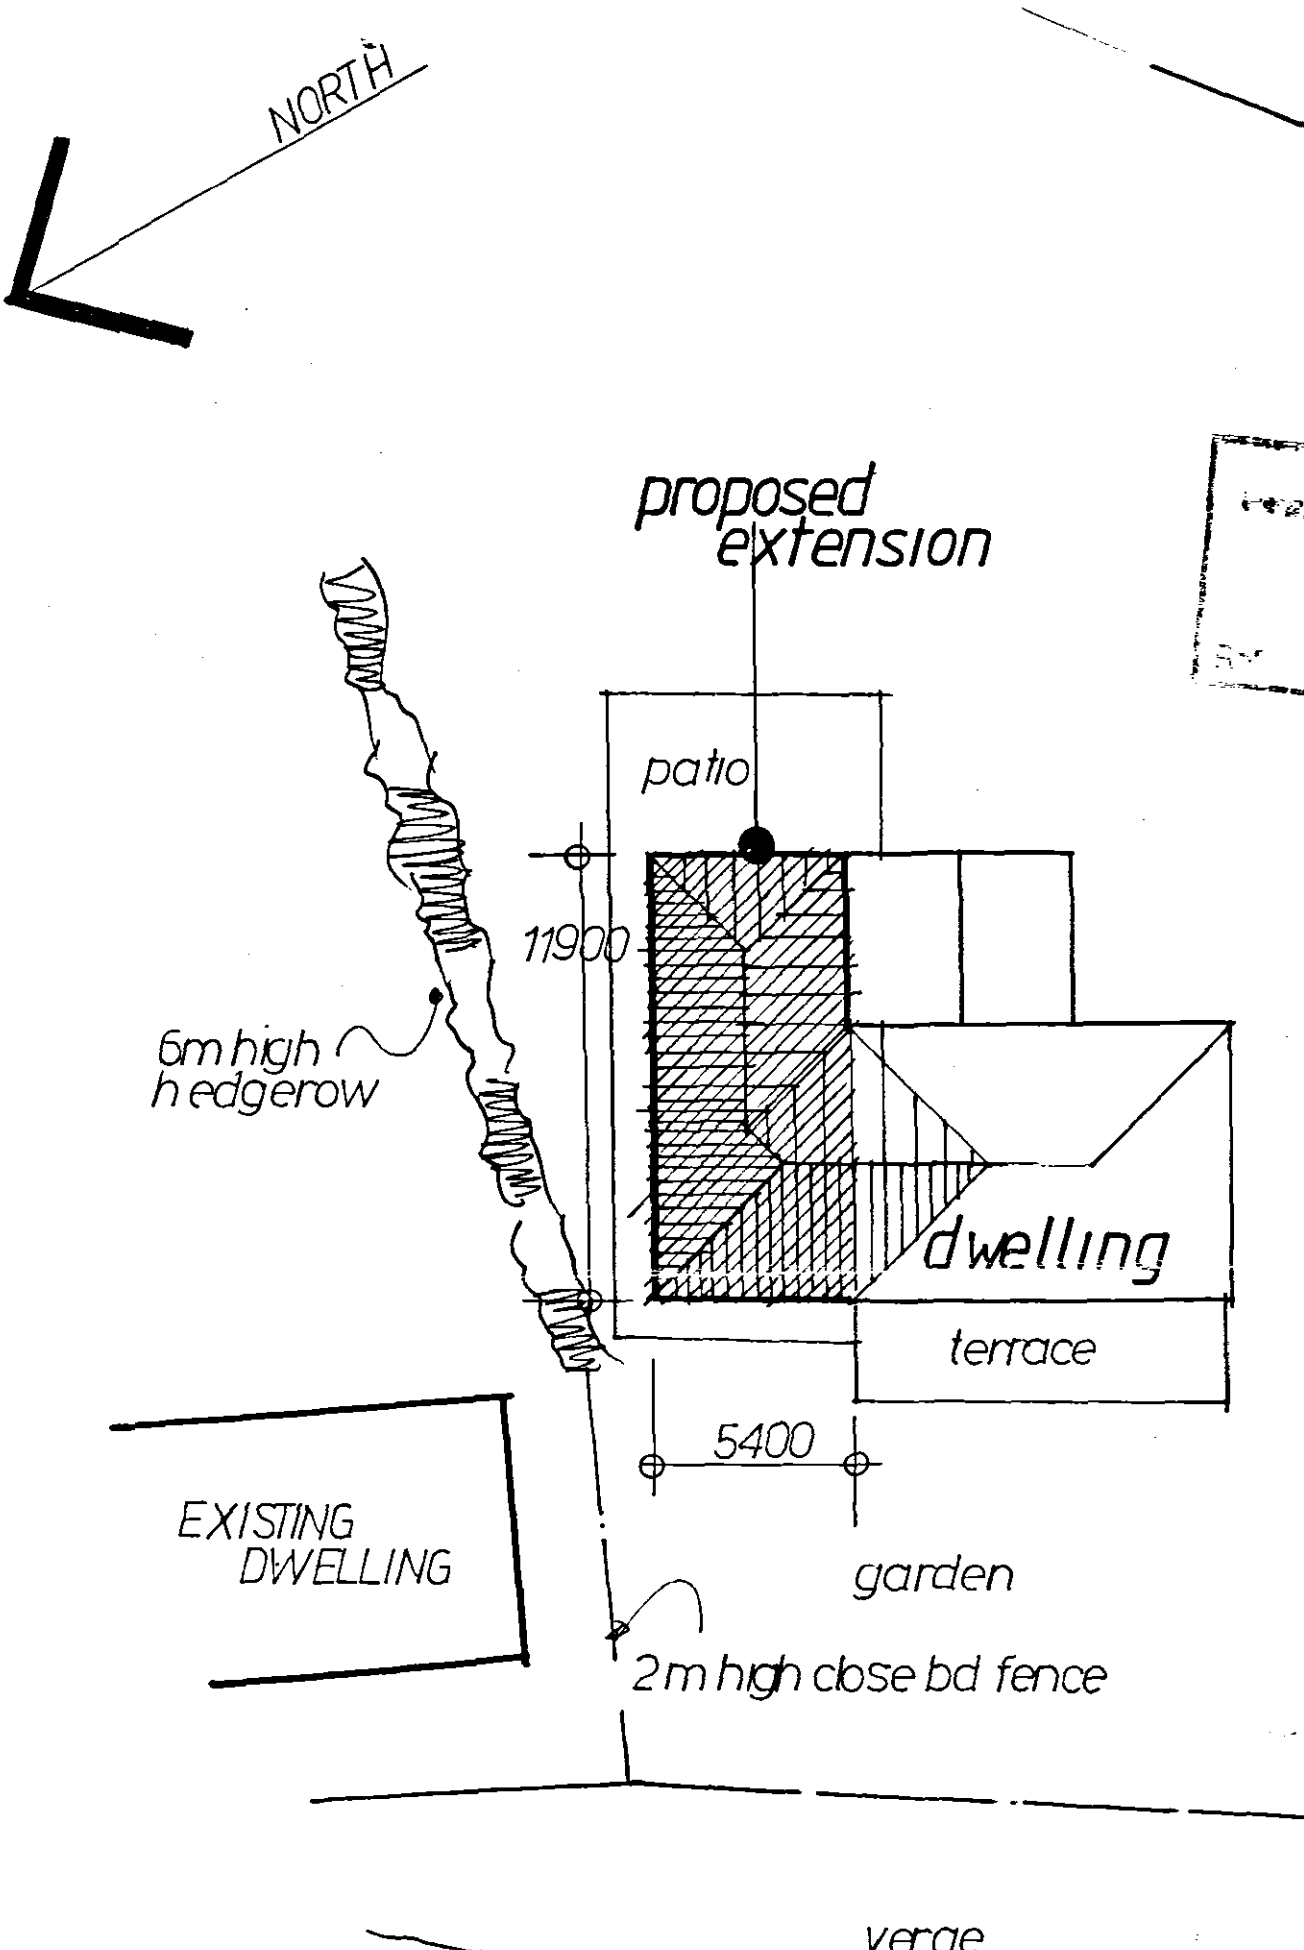

NORTH
proposed extension
patio
11900
6m high hedgerow
dwelling
terrace
5400
EXISTING DWELLING
garden
2m high close bd fence
verge