

BLOCK PLAN - SCALE 1:500

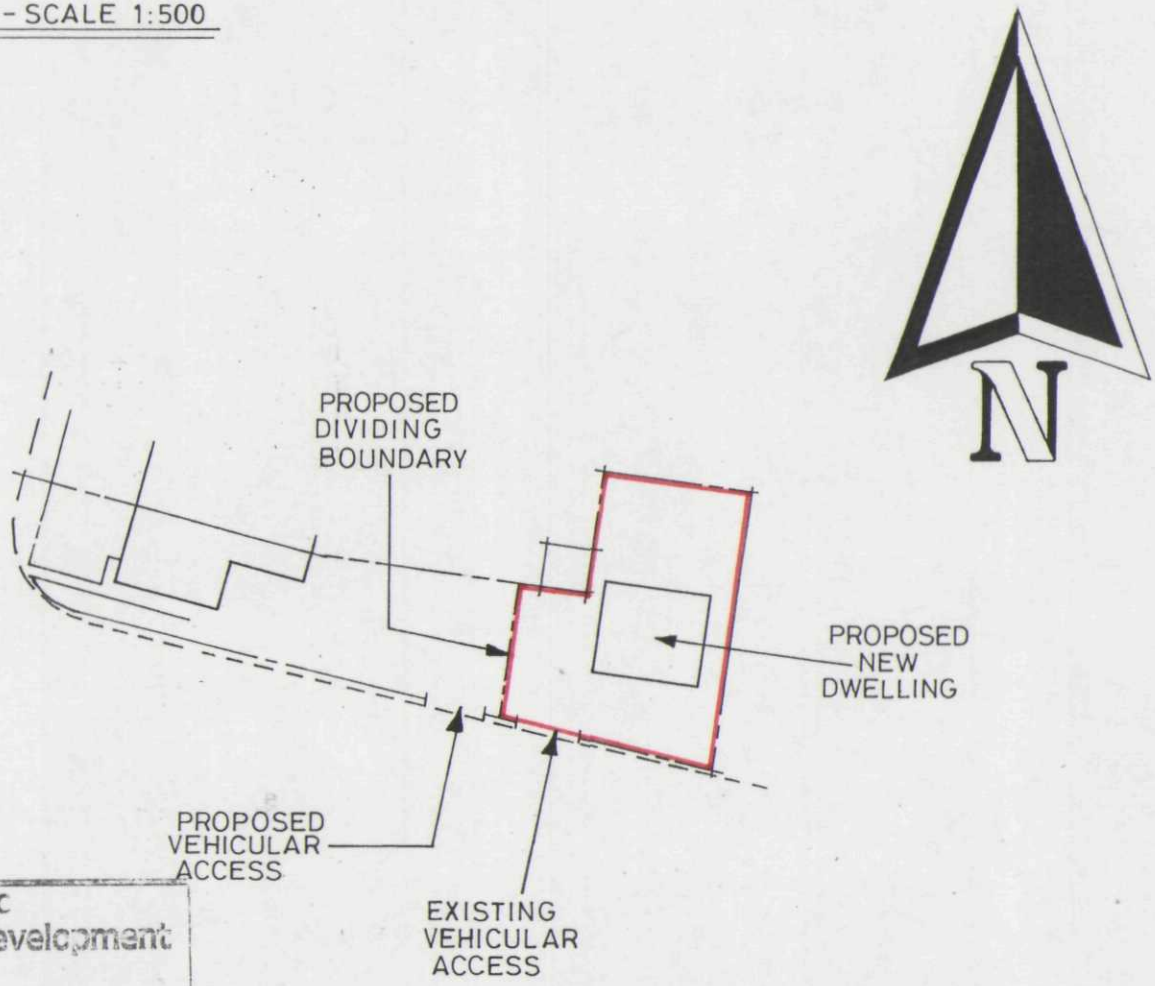

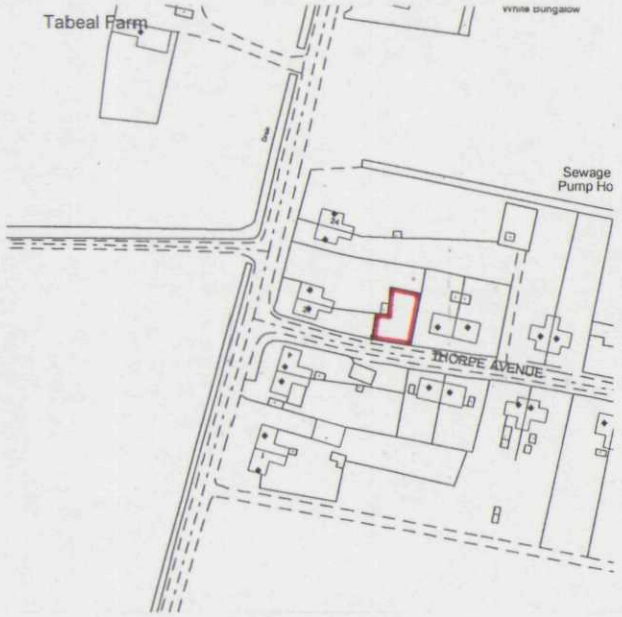

LOCATION PLAN - SCALE 1:2500

LOCATION PLAN REPRODUCED FROM THE ORDNANCE SURVEY SOUTH HOLLAND DISTRICT MAP WITH THE PERMISSION OF THE CONTROLLER OF HER MAJESTY'S STATIONERY OFFICE.
CROWN COPYRIGHT RESERVED.

O.S. SHEET No. TF2919SE
O.S. LICENCE No. 100018215

SHDC
Planning & Development
30 JUL 2004
Ref: 1042/04

SITE AREA = 225m^2 OR THEREABOUTS

SOUTH HOLLAND DISTRICT COUNCIL
PROPERTY SERVICES
Council Offices, Priory Road
Spalding, Lincolnshire PE11 2XE
Telephone (01775) 761161
Fax (01775) 761048

PROJECT	DATE	SCALE	JOB No
PROPOSED CONSTRUCTION OF NEW DWELLING ON LAND ADJACENT TO 21 THORPE AVENUE, MOULTON CHAPEL	27 JULY 2004	1:500 / 1:2500	
	DRAWN	DRAWING No	
	C.SHINKIN	———	

Summit DS(UK) 020114