
LNSHIRE COUNTY COUNCIL
duced from OS mapping with the
ssion of the Controller of Her Majesty's Stationery
(C) Crown Copyright. Unauthorised reproduction
ges Crown Copyright and may lead to civil proceedings.
Licence 100025370

of this
if in doubt, ask.
Copyright is reserved by them and the drawing is
issued on the condition that it is not copied,
reproduced, retained, or disclosed to any
unauthorised person, either wholly or in part
without consent.

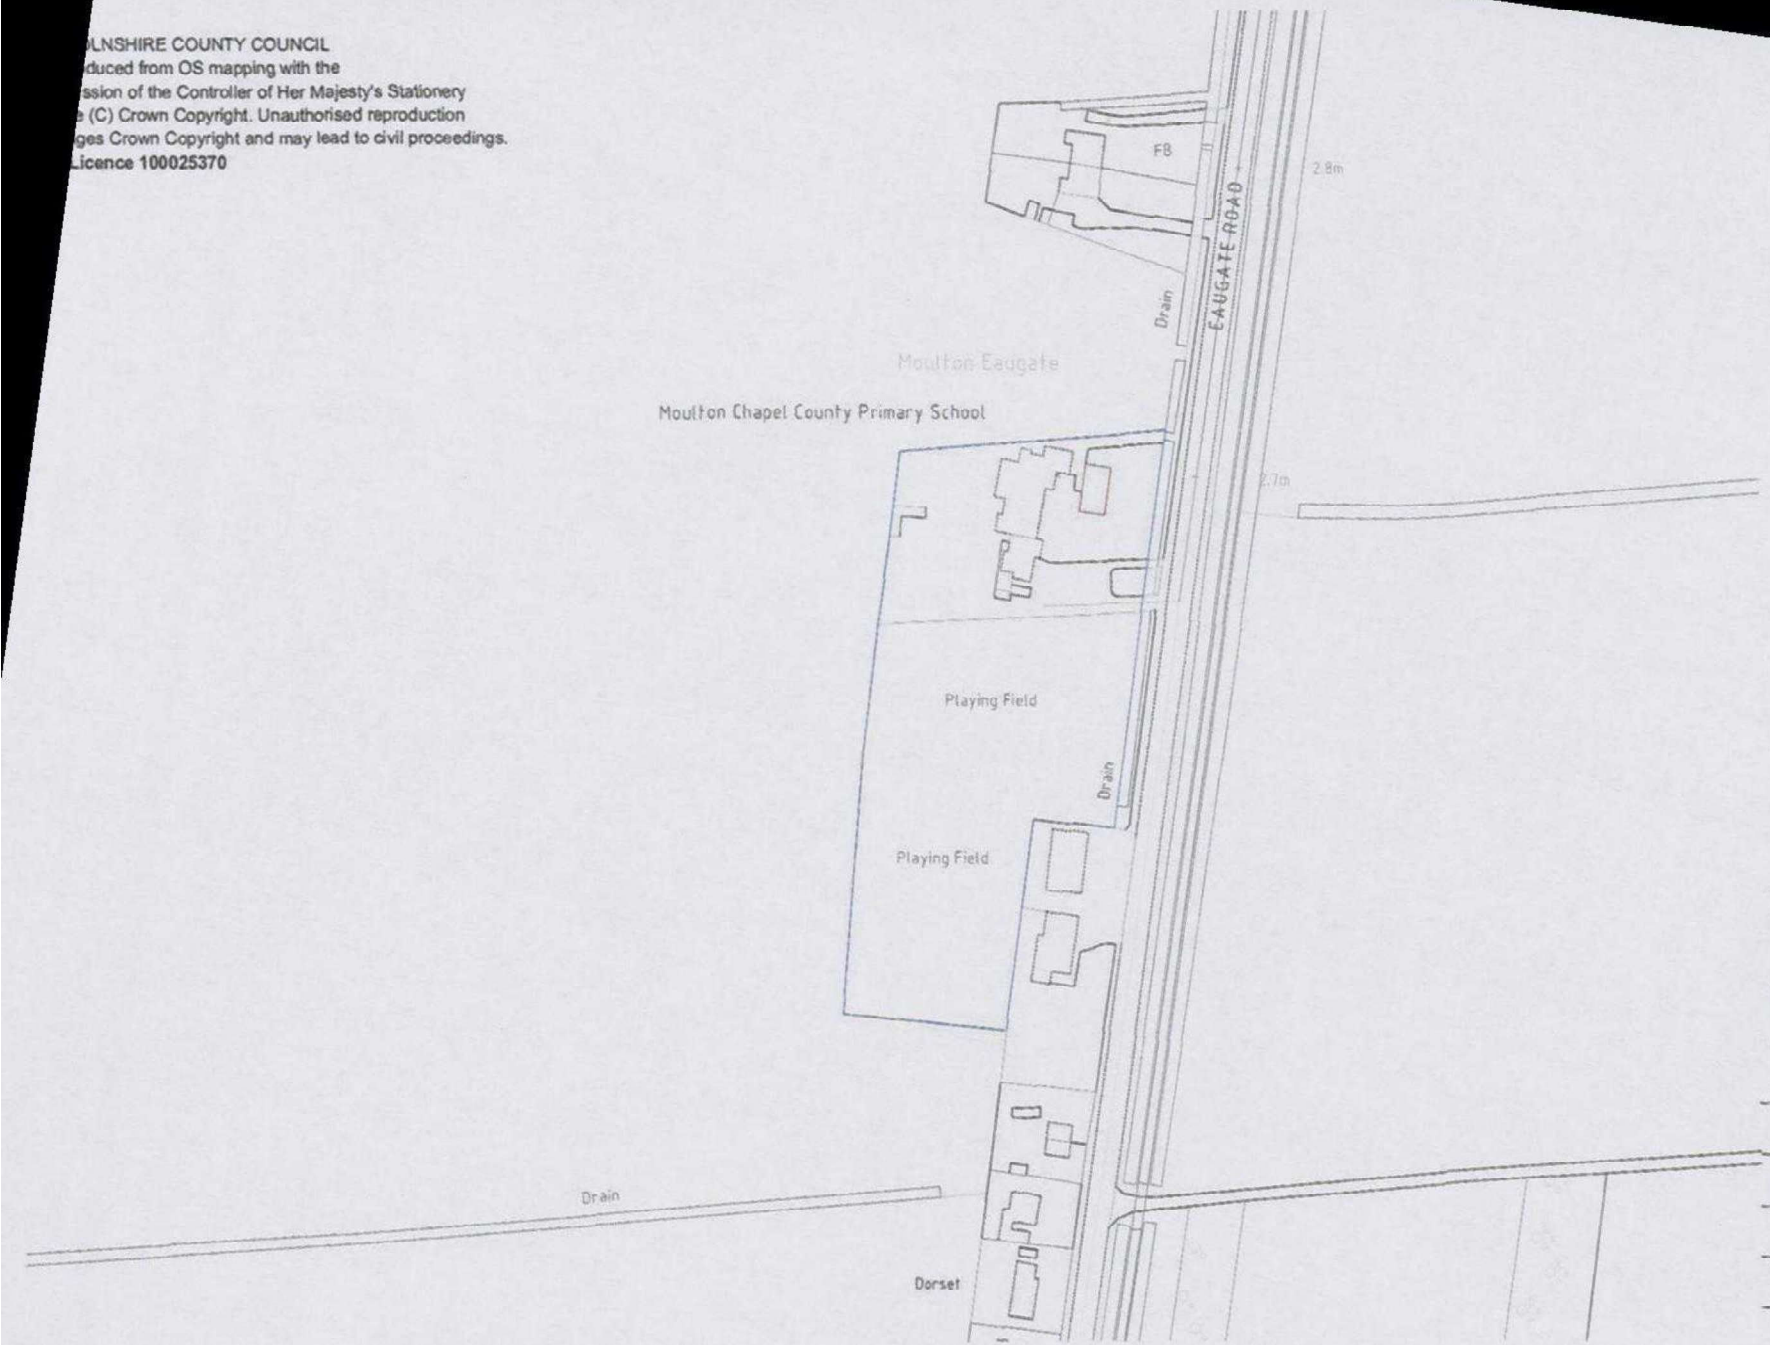

1:1250

Rev.	Date	Description	By	Chk'd

mouchel
business services
Mill House • Brayford Wharf North • Lincoln • LN1 1YT
Tel: 01522 836836 • Fax: 01522 516050
www.hbs.uk.com

Client
LINCOLNSHIRE COUNTY COUNCIL

Project
RENEWAL OF EXISTING MOBILE CLASSROOM
MOULTON CHAPEL PRIMARY SCHOOL

Drawing Title
LOCATION PLAN

Drawn By	Checked By
OS Data	

Scale	Date
1:1250 @ A3	MARCH 2012

Project No.	Drawing No.	Revision
H0029	P.001	

Drawing Status
PLANNING